



nest

ELEGANCE

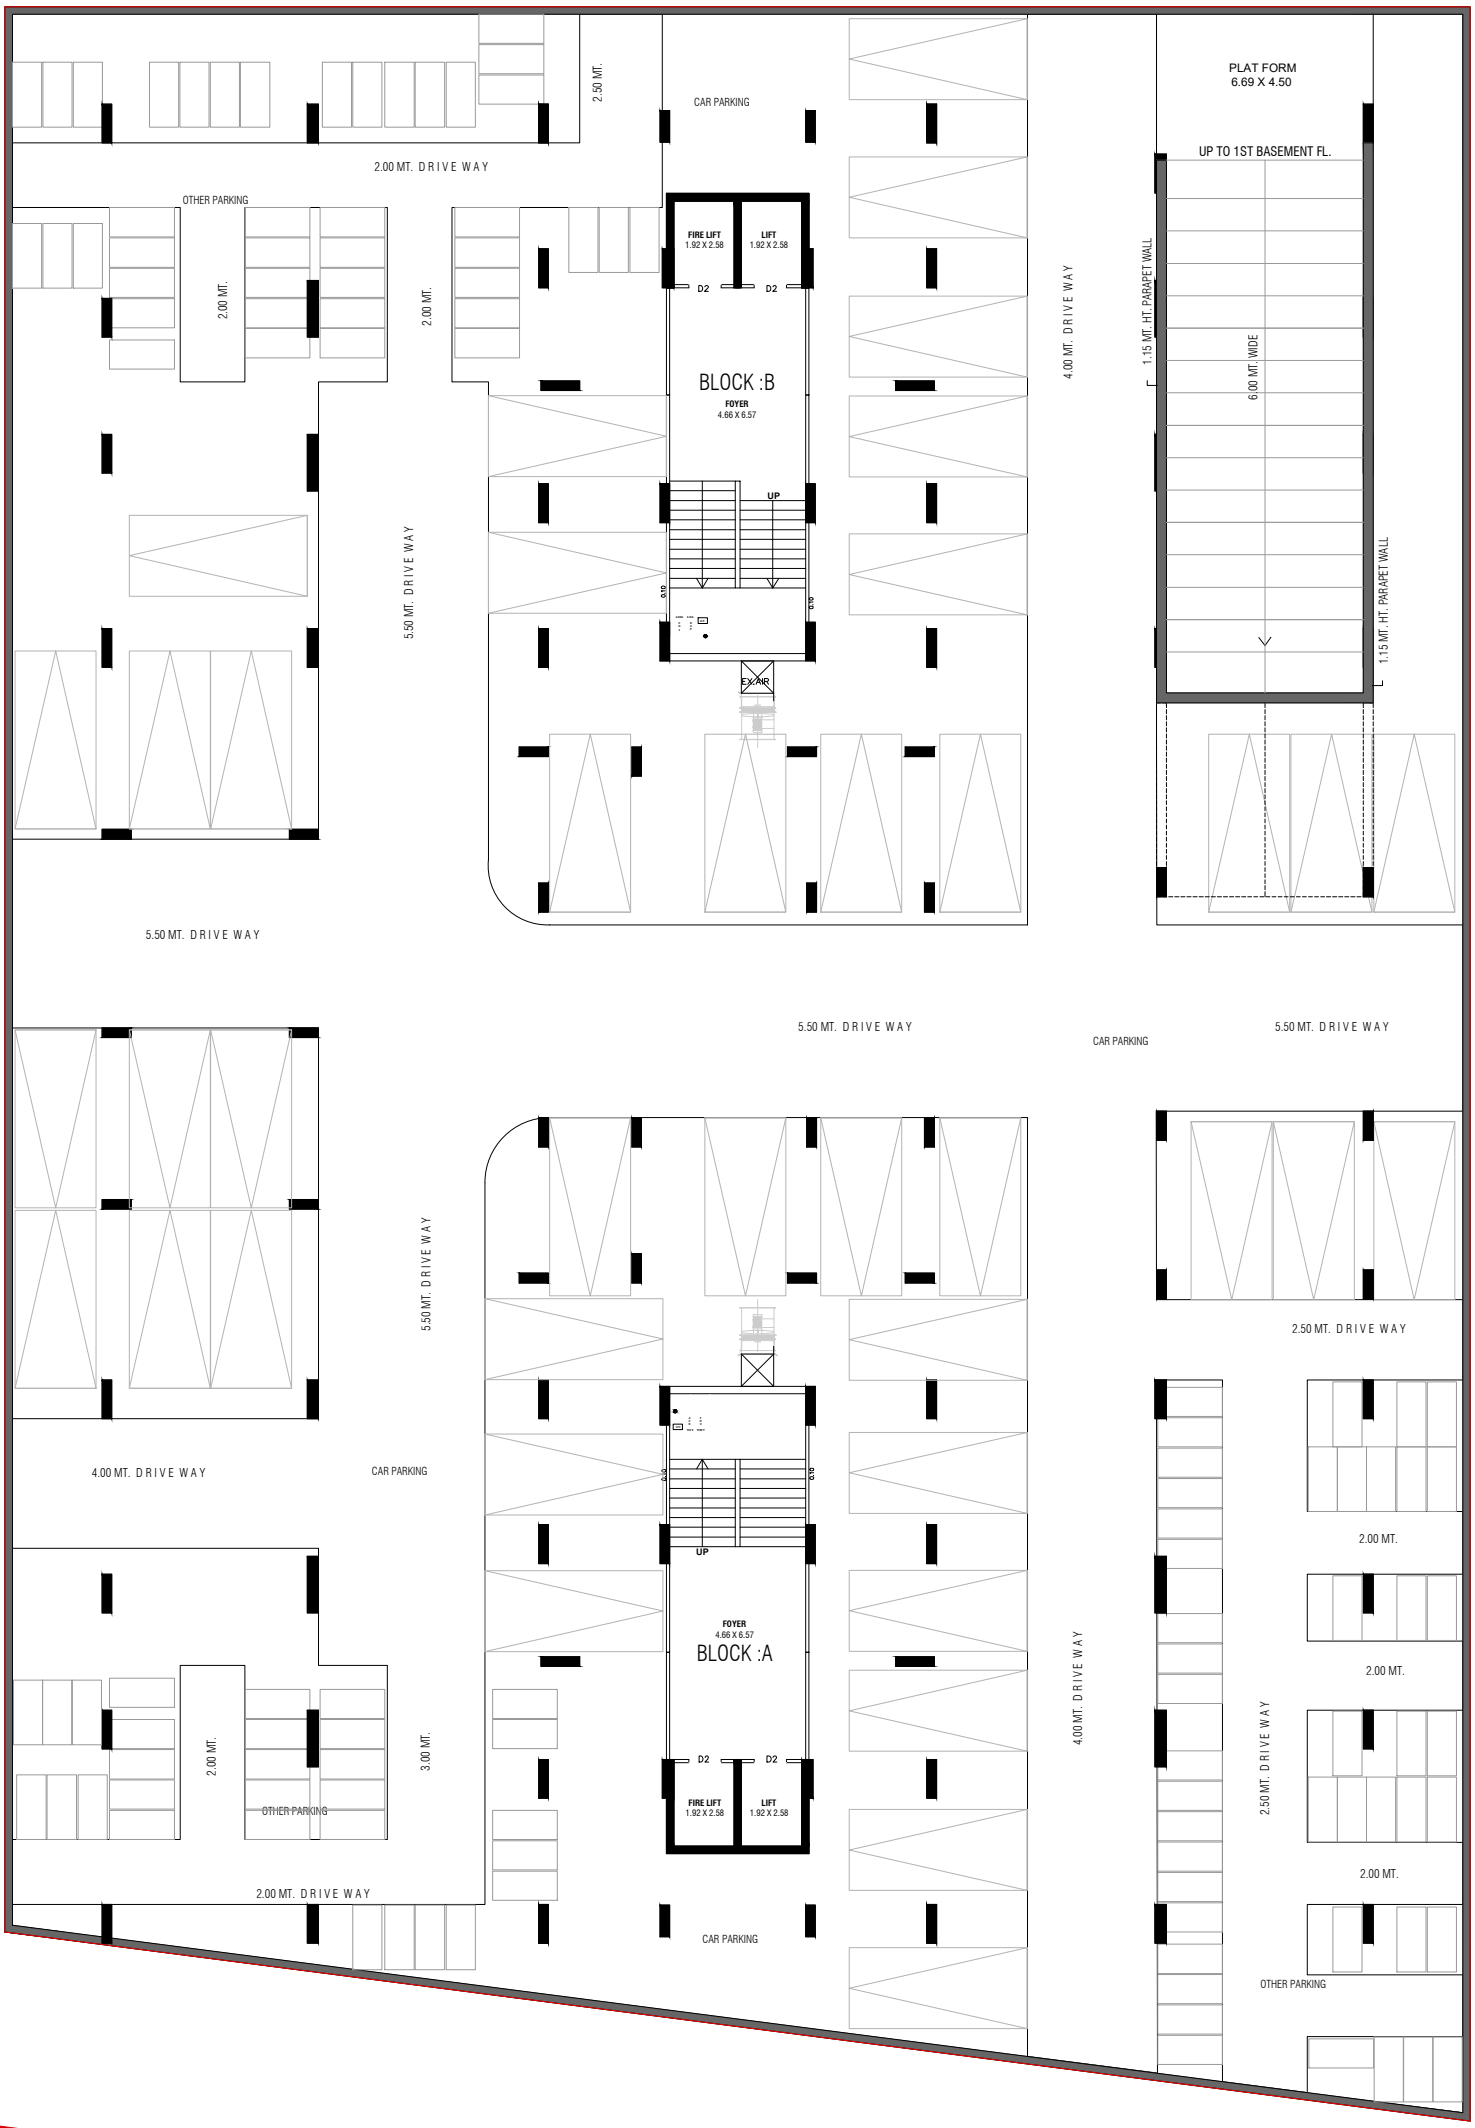


PLAT FORM
6.69 X 4.50
UP TO 1ST BASEMENT FL.
1.15 MT. HT. PARAPET WALL
6.00 MT. WIDE
1.15 MT. HT. PARAPET WALL
2.50 MT.
CAR PARKING
2.00 MT. DRIVE WAY
OTHER PARKING
2.00 MT.
FIRE LIFT
1.92 X 2.58
LIFT
1.92 X 2.58
D2
D2
BLOCK :B
FOYER
4.66 X 6.57
UP
EXAIR
4.00 MT. DRIVE WAY
5.50 MT. DRIVE WAY
5.50 MT. DRIVE WAY
5.50 MT. DRIVE WAY
5.50 MT. DRIVE WAY
5.50 MT. DRIVE WAY
CAR PARKING
2.50 MT. DRIVE WAY
4.00 MT. DRIVE WAY
CAR PARKING
UP
FOYER
4.66 X 6.57
BLOCK :A
D2
D2
FIRE LIFT
1.92 X 2.58
LIFT
1.92 X 2.58
4.00 MT. DRIVE WAY
2.50 MT. DRIVE WAY
2.00 MT.
2.00 MT.
2.00 MT.
OTHER PARKING
3.00 MT.
2.00 MT.
OTHER PARKING
2.00 MT. DRIVE WAY
CAR PARKING
24.00 MT. WIDE ROAD

BASEMENT-2

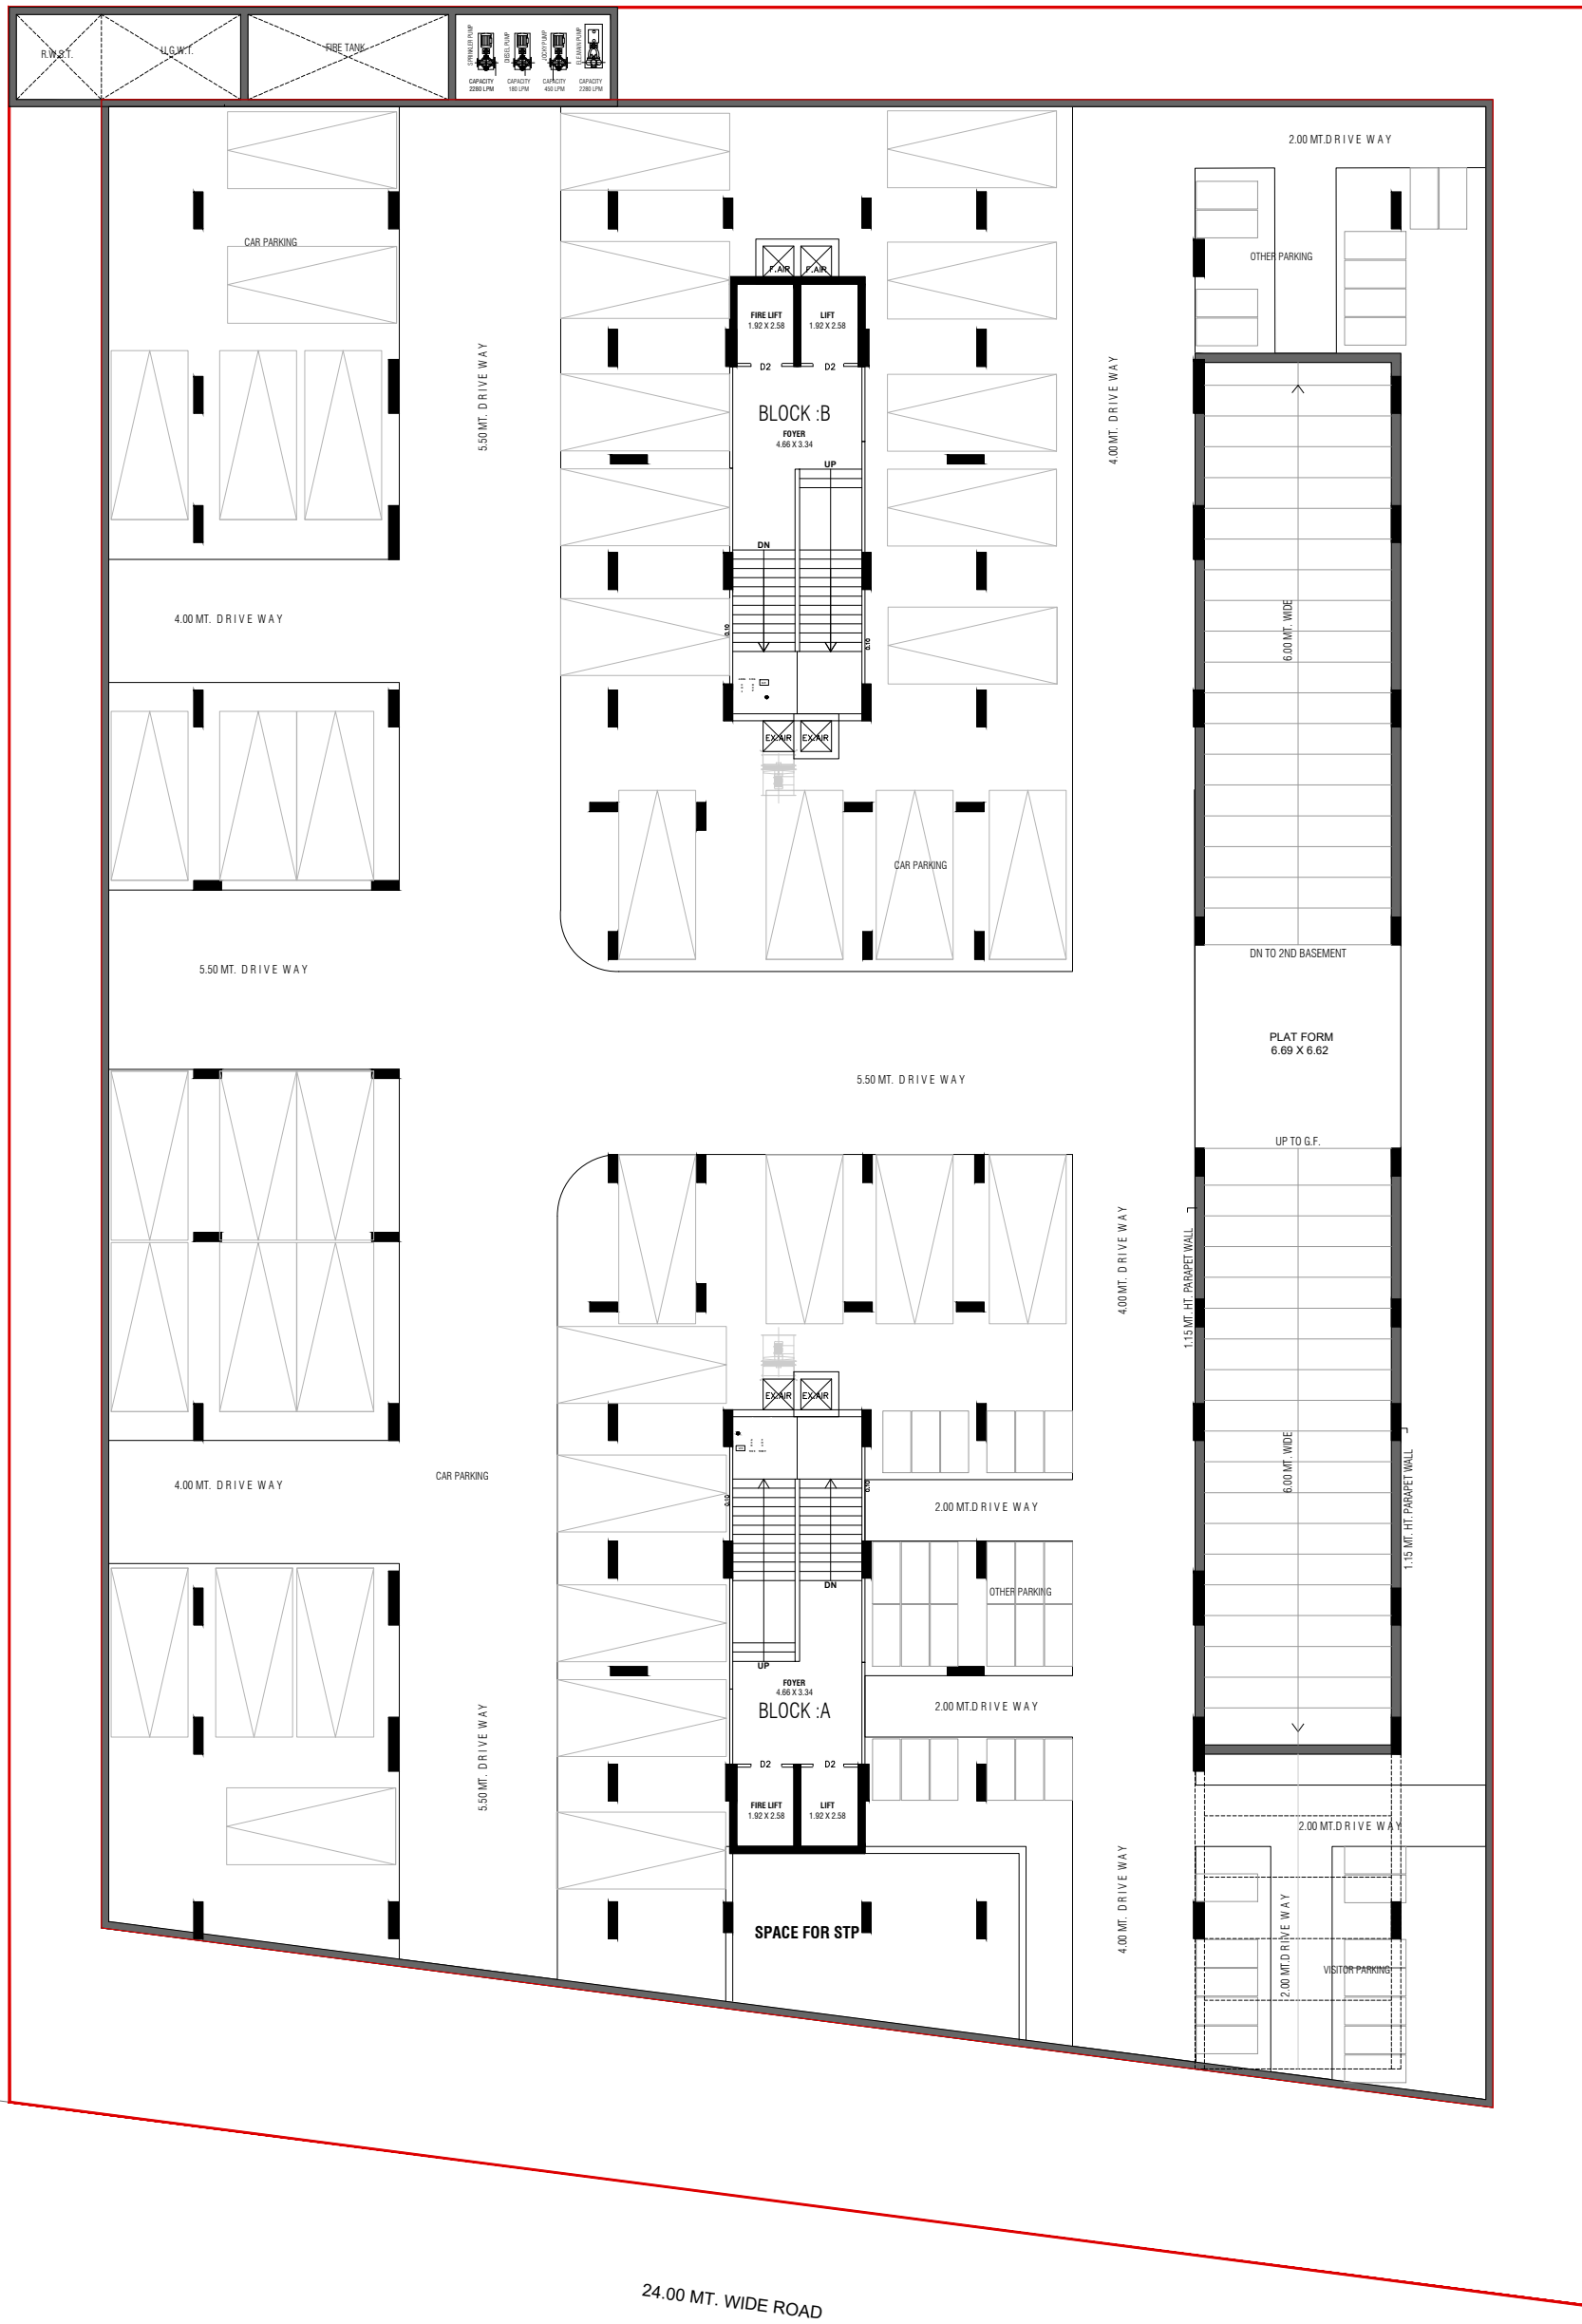

R.W.S.T.
U.G.W.T.
FIRE TANK
HYDRAULIC PUMP
CAPACITY 2280 LPM
DIESEL PUMP
CAPACITY 180 LPM
JOCKY PUMP
CAPACITY 450 LPM
SUBMERSIBLE PUMP
CAPACITY 2280 LPM
CAR PARKING
4.00 MT. DRIVE WAY
5.50 MT. DRIVE WAY
5.50 MT. DRIVE WAY
BLOCK :B
FOYER
4.66 X 3.34
FIRE LIFT
1.92 X 2.58
LIFT
1.92 X 2.58
D2
D2
UP
DN
EX.AIR
EX.AIR
F.AIR
F.AIR
CAR PARKING
4.00 MT. DRIVE WAY
2.00 MT.DRIVE WAY
OTHER PARKING
6.00 MT. WIDE
DN TO 2ND BASEMENT
PLAT FORM
6.69 X 6.62
UP TO G.F.
1.15 MT. HT. PARAPET WALL
1.15 MT. HT. PARAPET WALL
4.00 MT. DRIVE WAY
4.00 MT. DRIVE WAY
5.50 MT. DRIVE WAY
4.00 MT. DRIVE WAY
CAR PARKING
2.00 MT.DRIVE WAY
OTHER PARKING
2.00 MT.DRIVE WAY
BLOCK :A
FOYER
4.66 X 3.34
FIRE LIFT
1.92 X 2.58
LIFT
1.92 X 2.58
D2
D2
UP
DN
EX.AIR
EX.AIR
SPACE FOR STP
2.00 MT.DRIVE WAY
VISITOR PARKING
24.00 MT. WIDE ROAD

BASEMENT-1



GROUND FLOOR




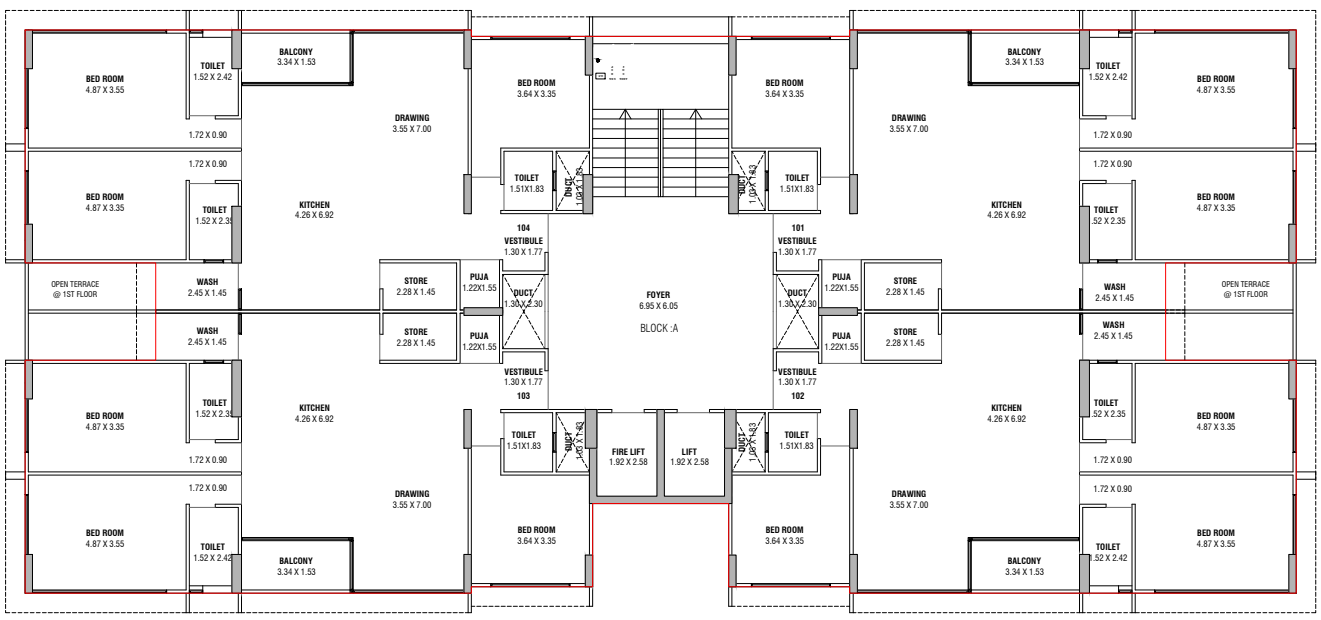

24.00 MT. WIDE ROAD


1ST FLOOR



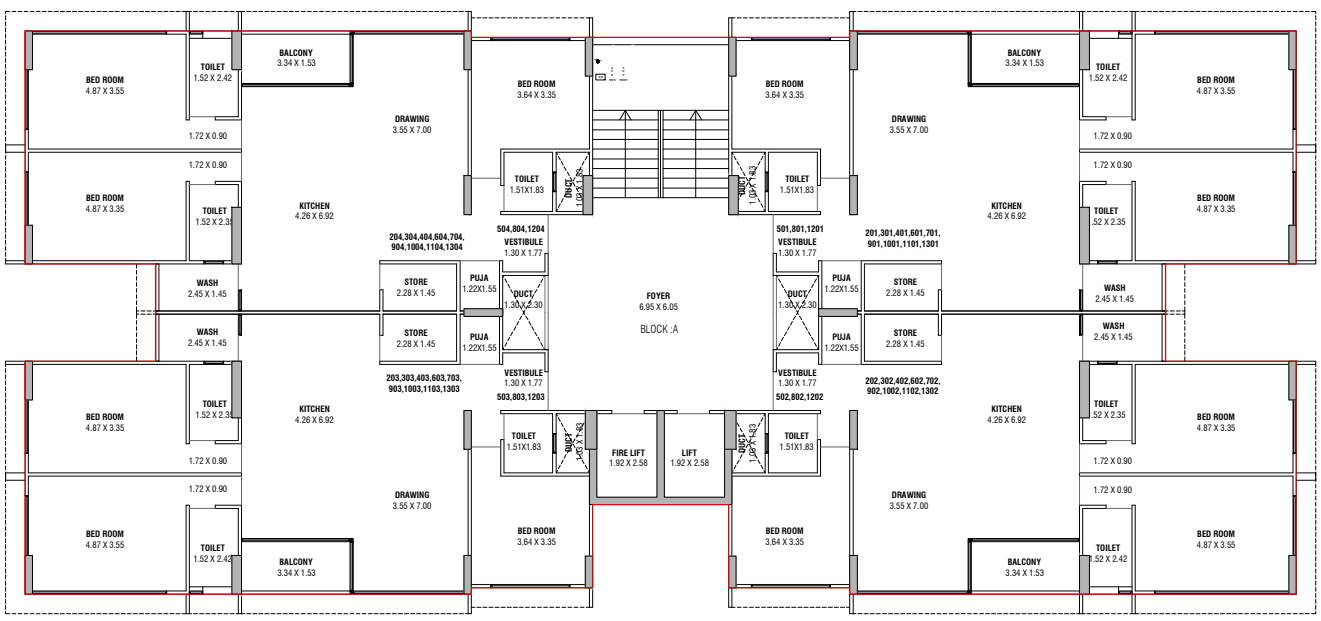



24.00 MT. WIDE ROAD

TYPICAL FLOOR PLAN (2ND TO 4TH,6TH,7TH,9TH,10TH,11TH,13TH FLOOR)

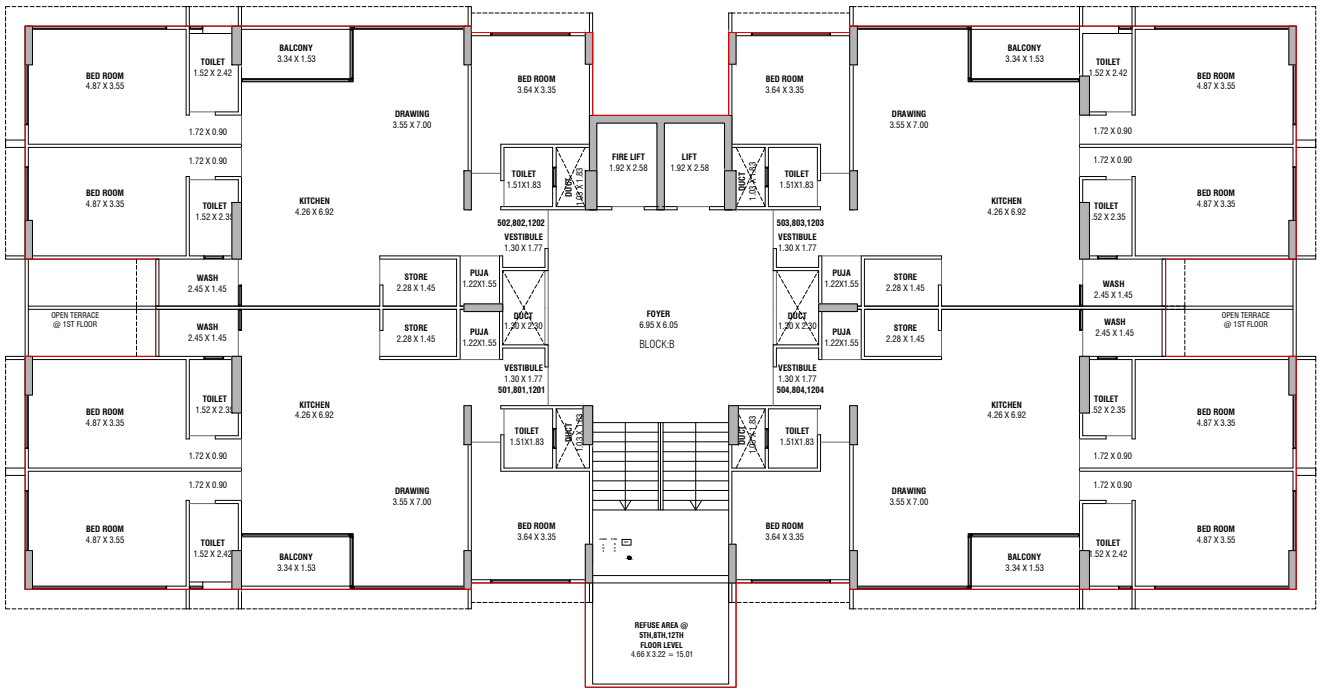


REFUSE AREA FLOOR PLAN (5TH,8TH,12TH FLOOR)

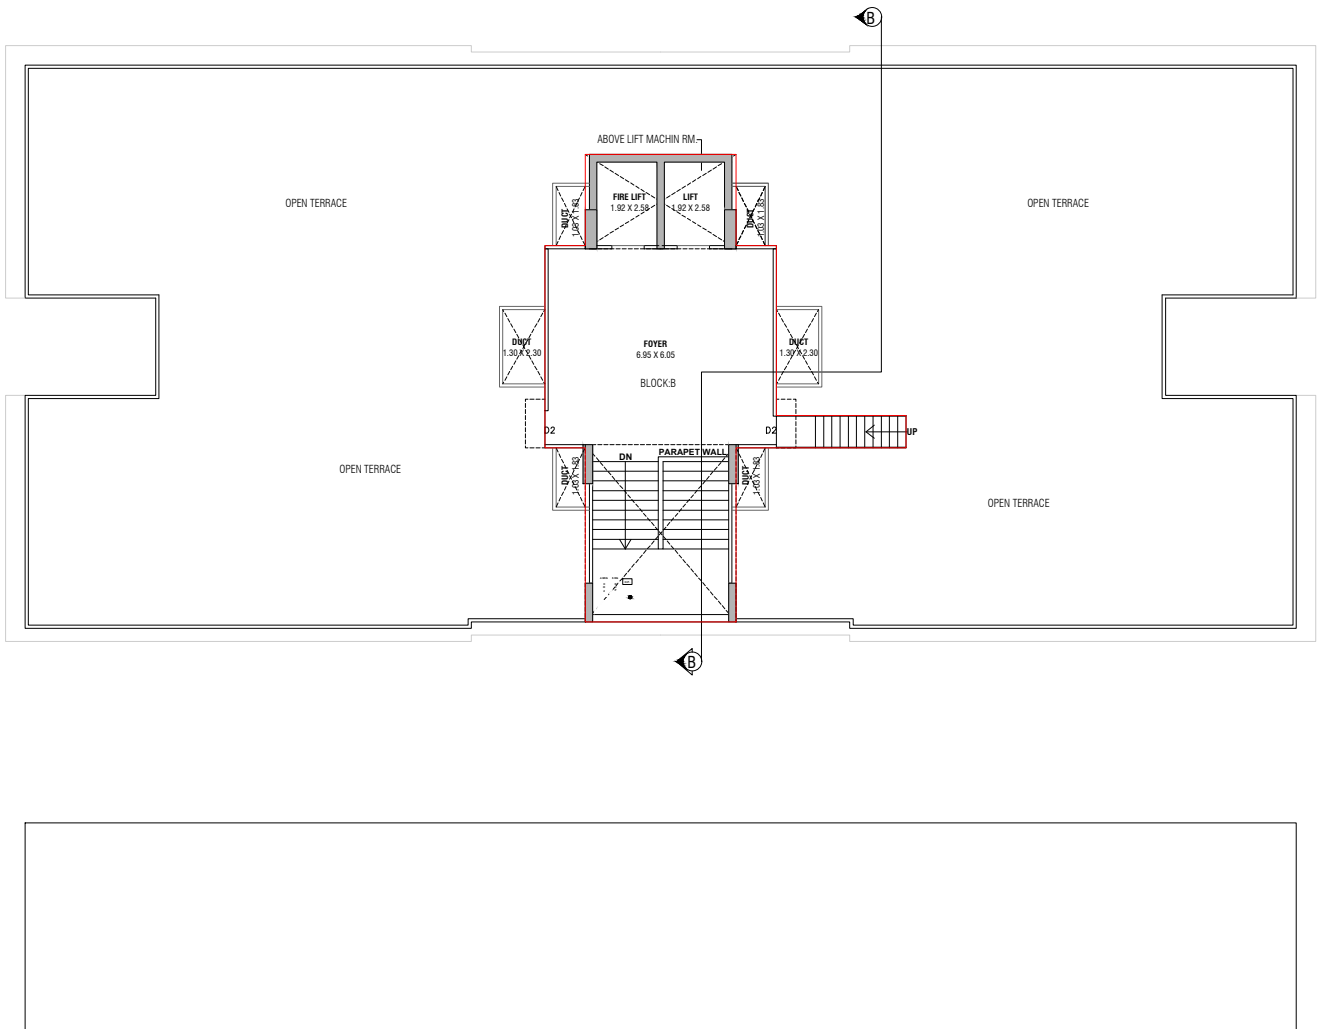

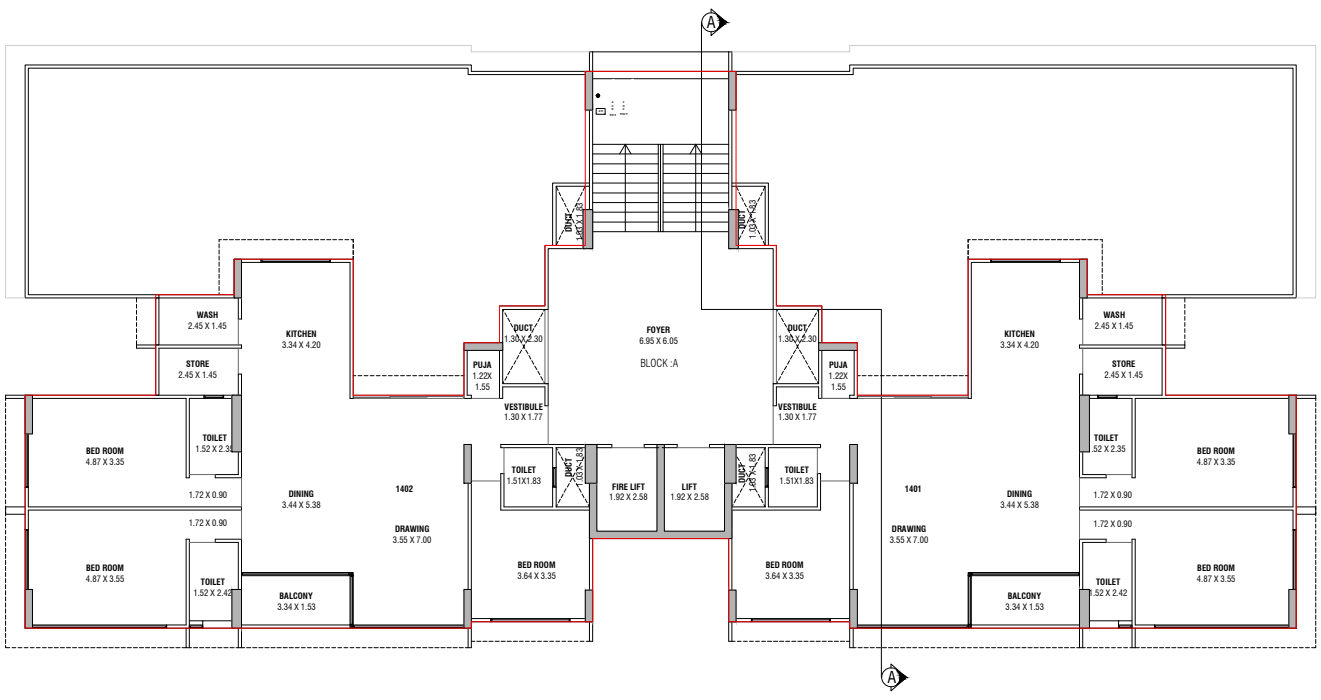


24.00 MT. WIDE ROAD

14TH FLOOR PLAN

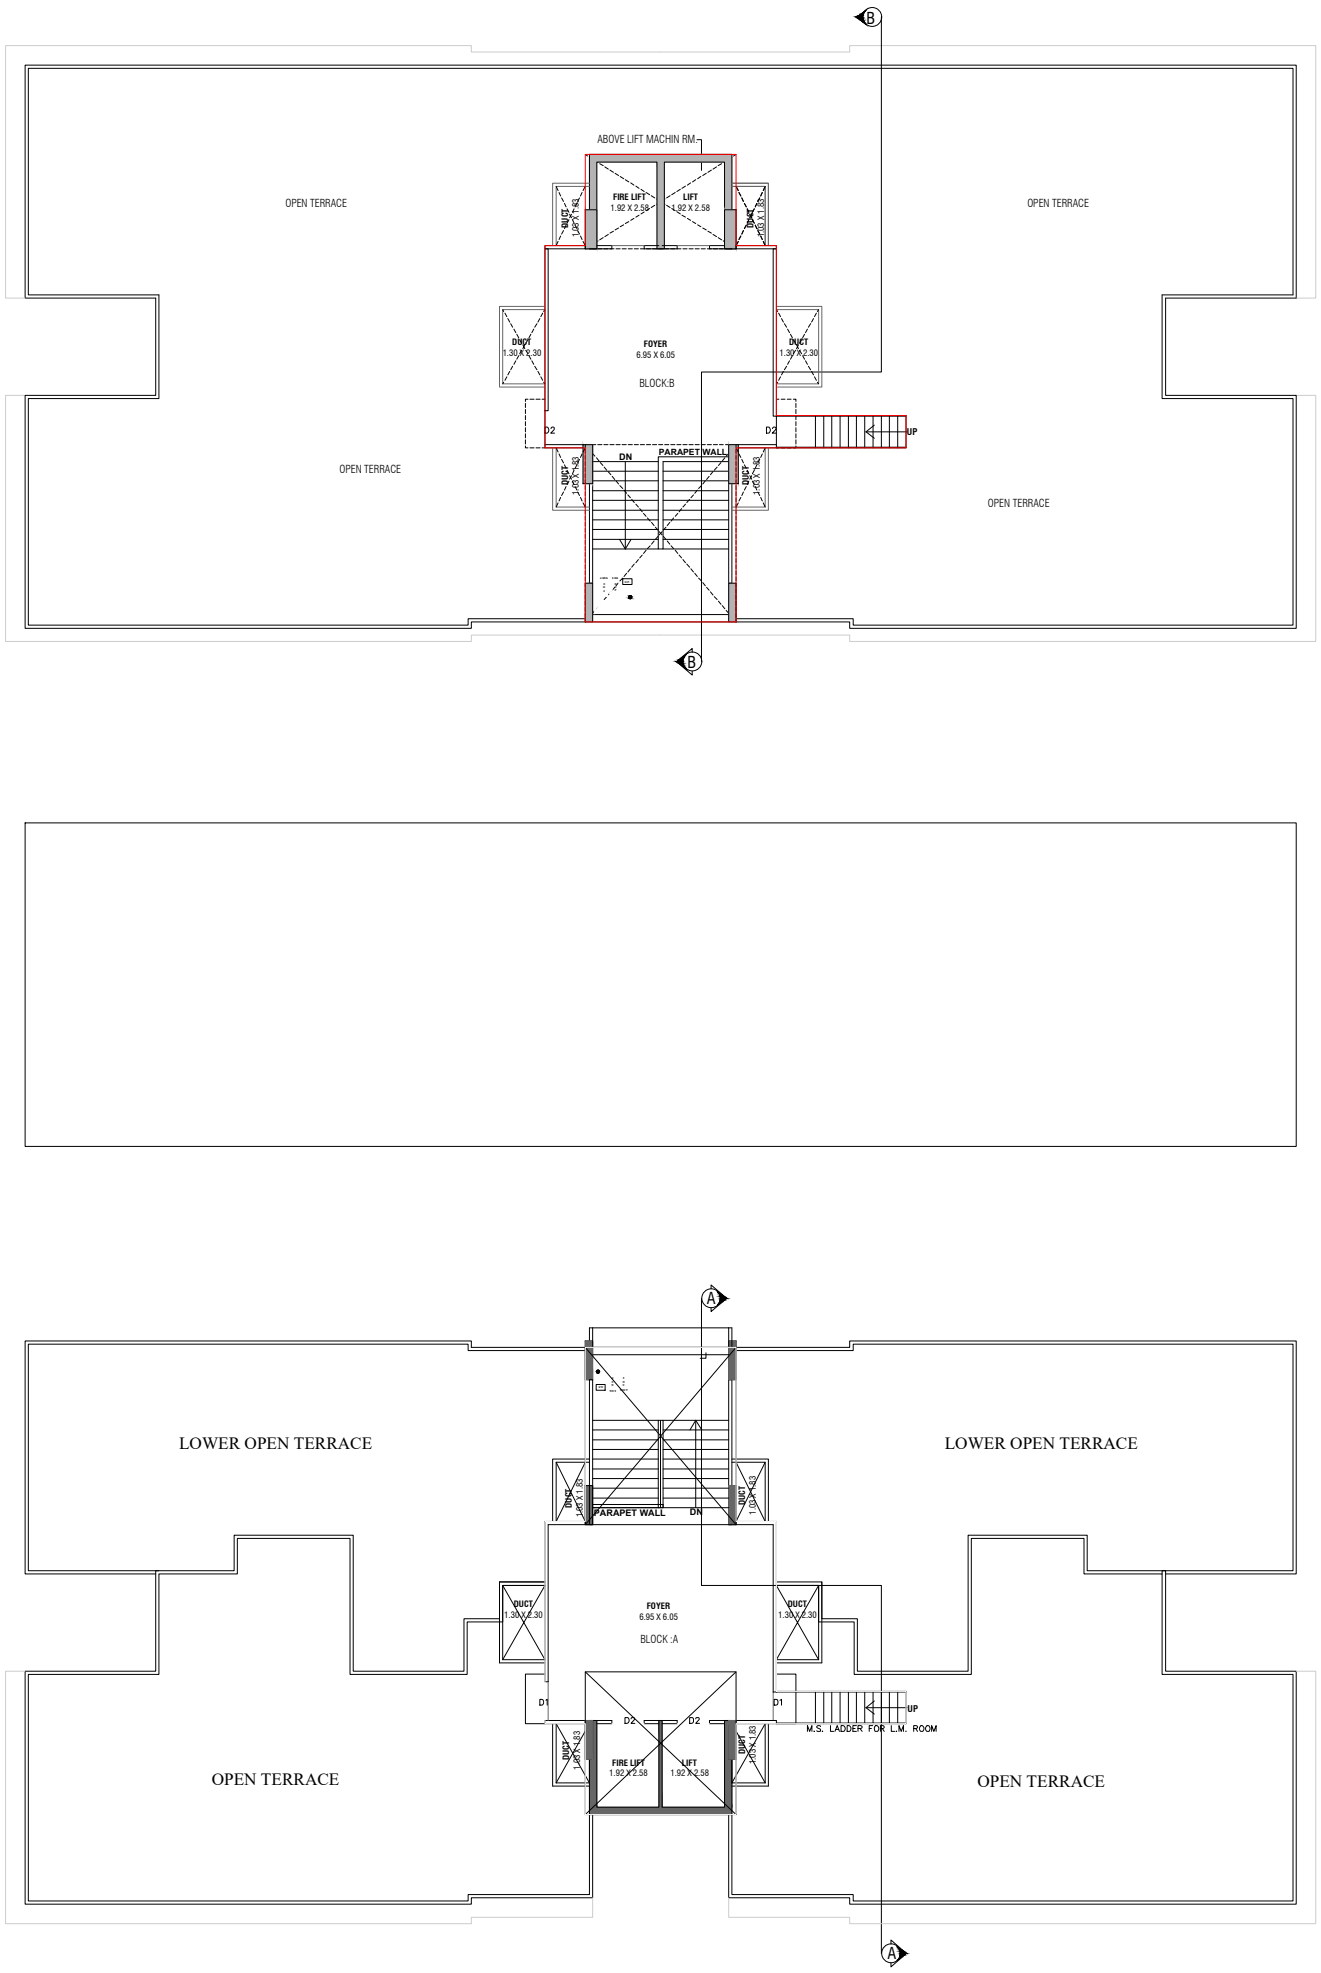


STAIR CABIN & TERRACE FLOOR PLAN

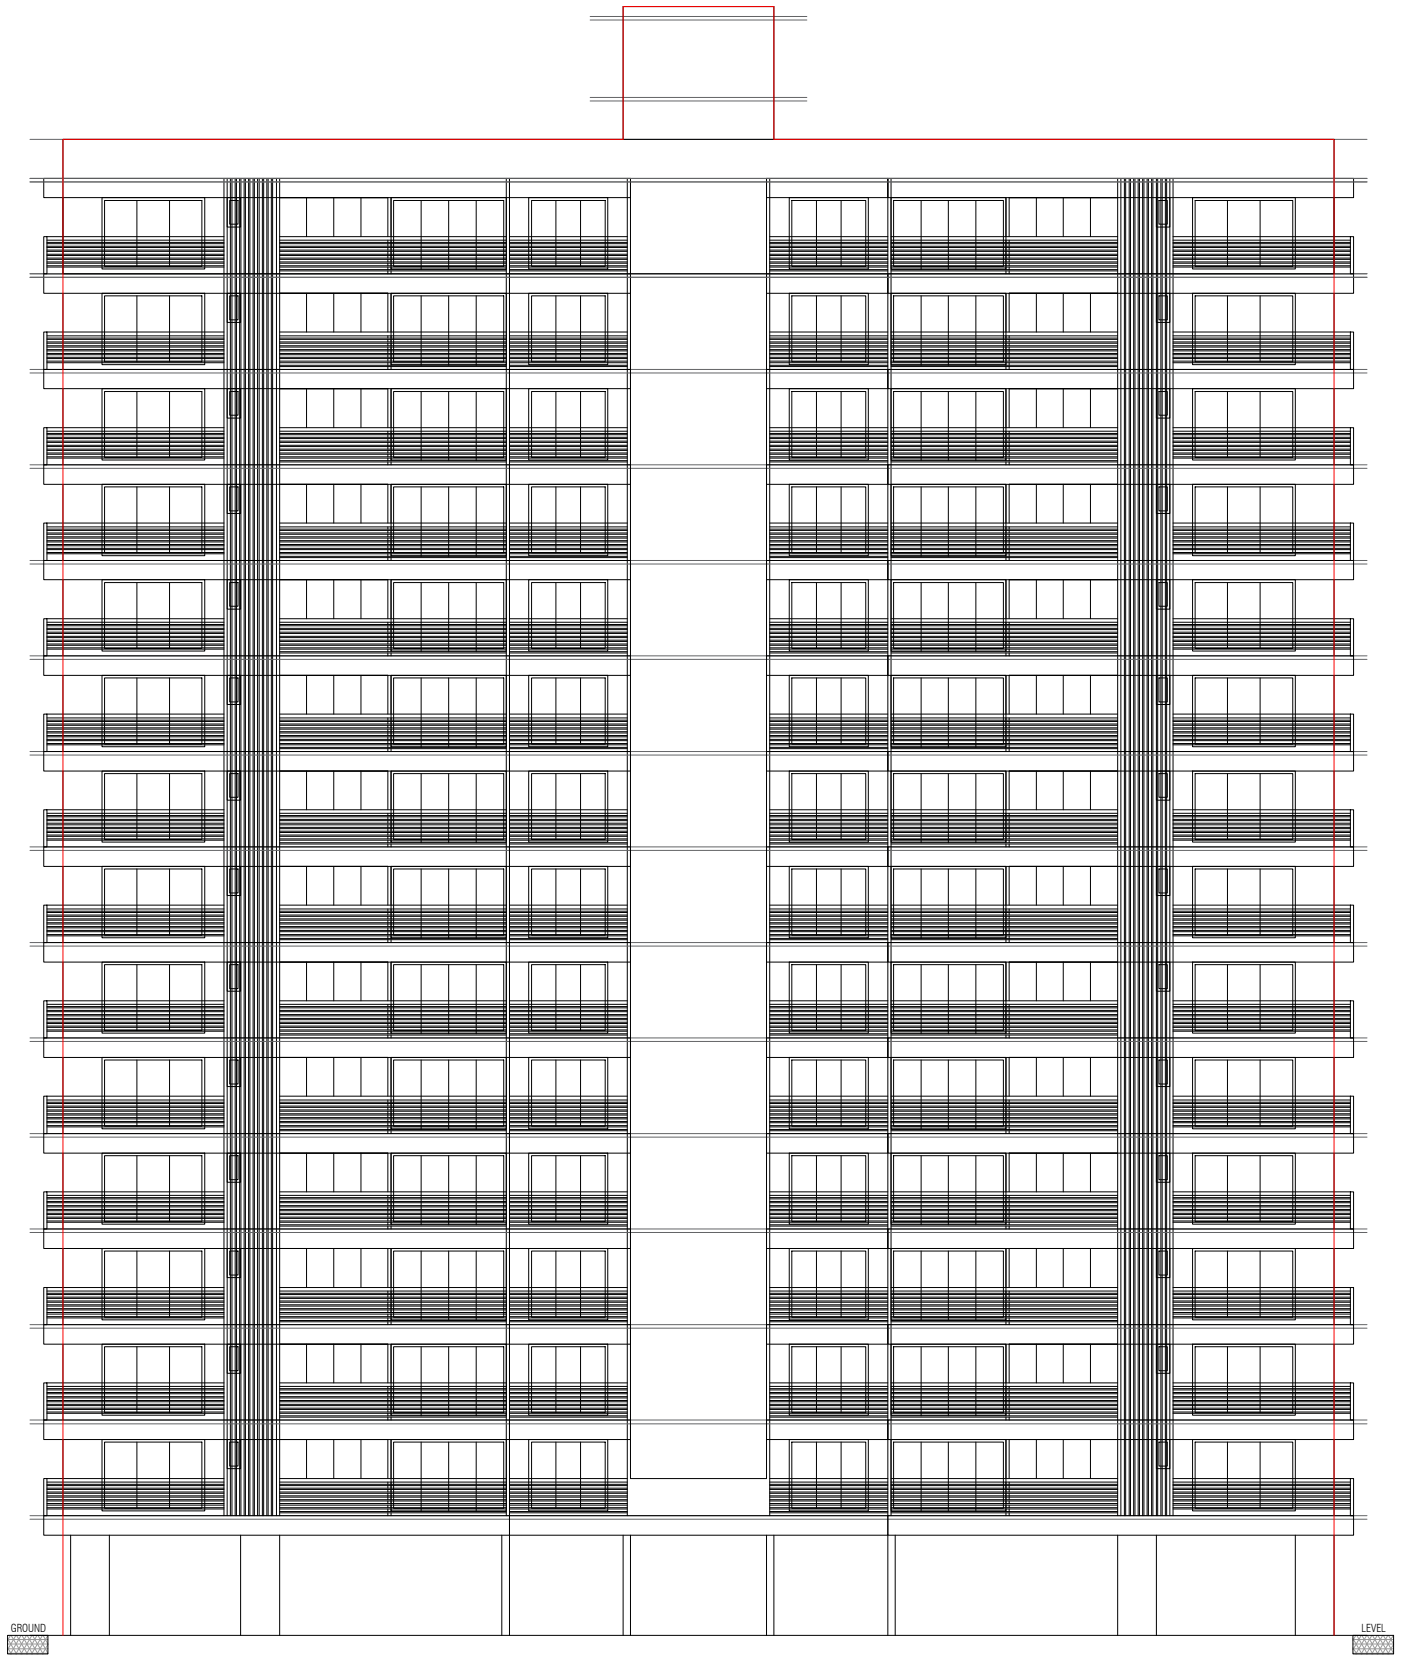


FRONT ELEVATION

ELEVATION

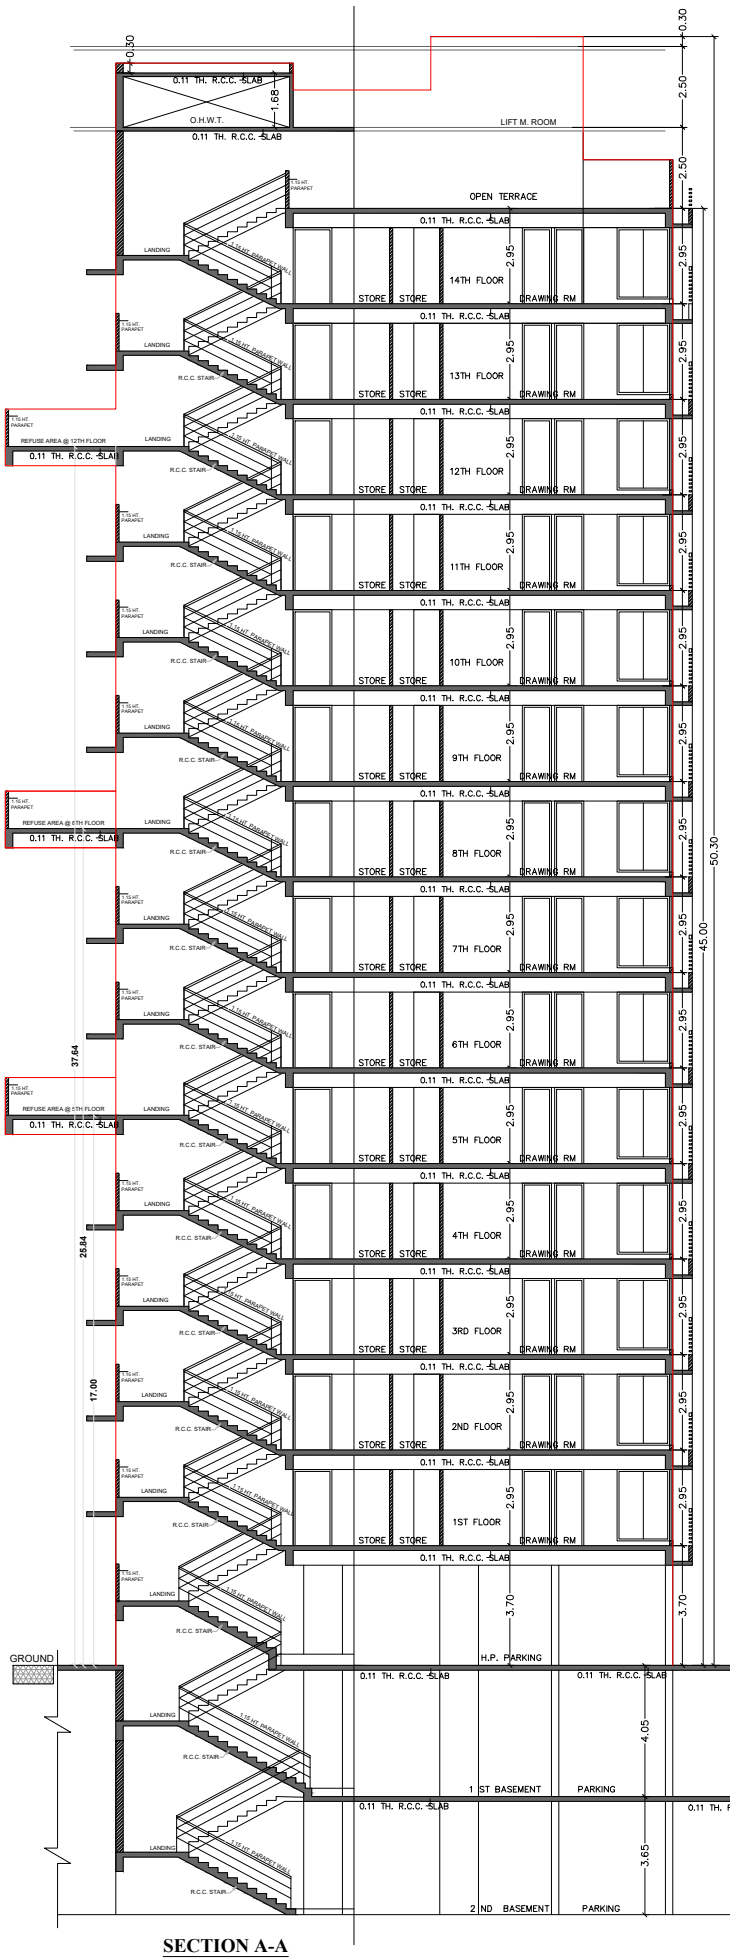

SECTION A-A

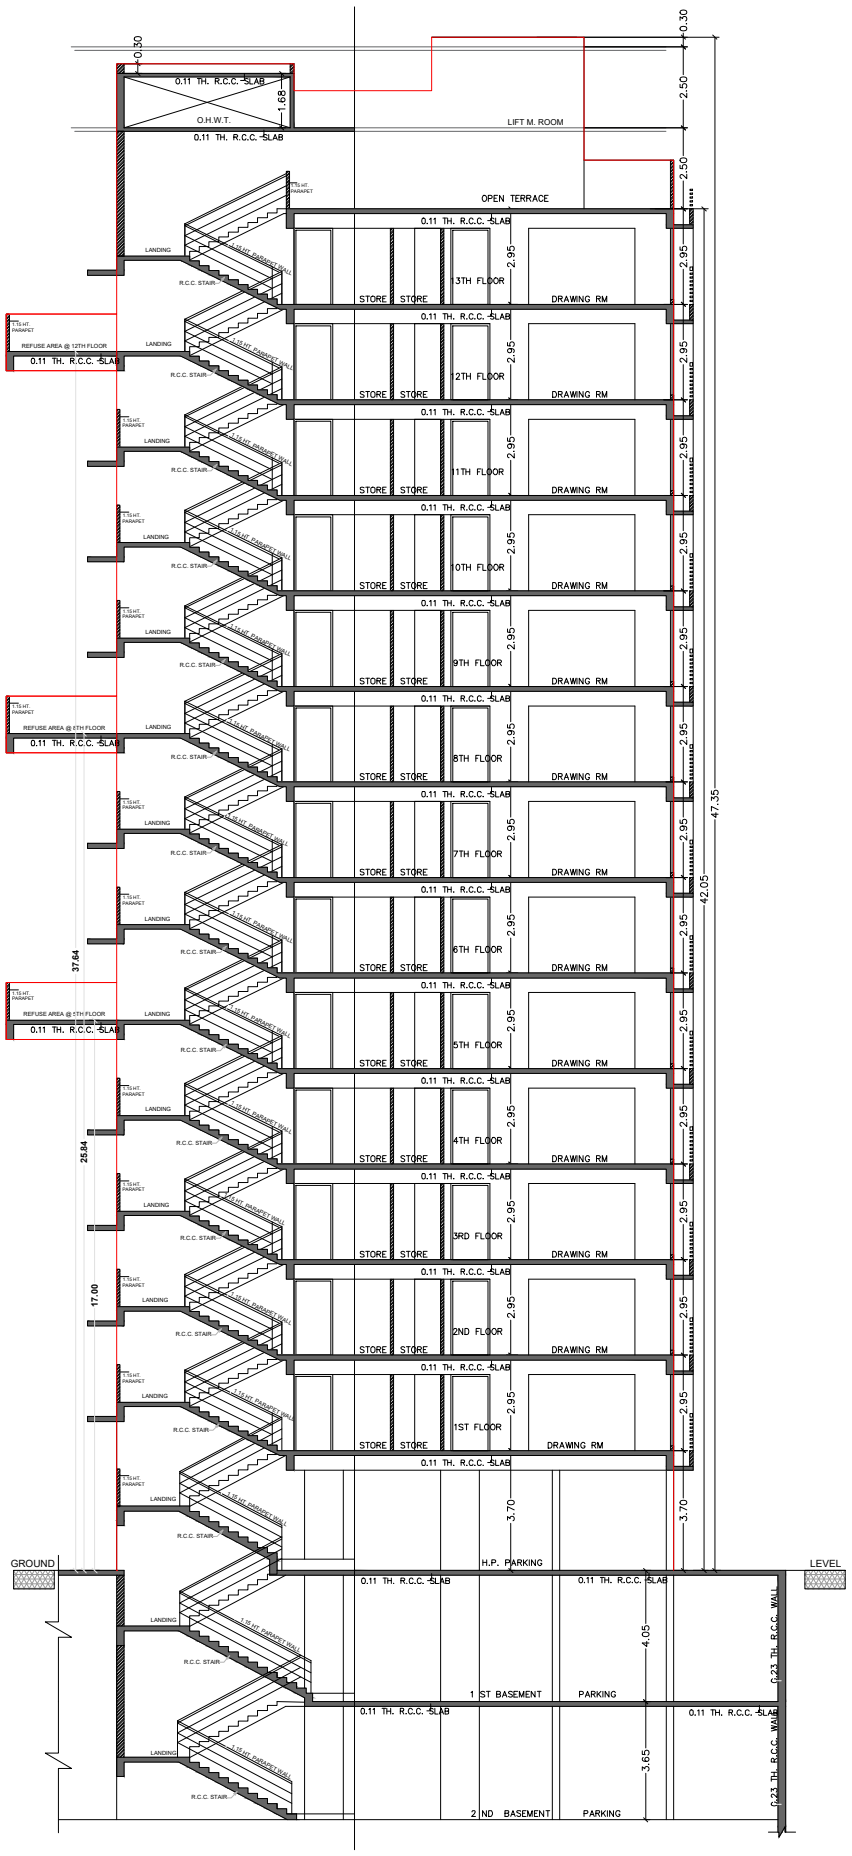

SECTION B-B

SECTION

SPECIFICATION

STRUCTURE

Earthquake resistant R.C.C. work.

FLOORING

Unique premium quality vitrified tiles.
Designer high density for terrace.

KITCHEN

Granite top platform with S.S. sink.
Designer glazed tiles dado-up to lintel level.

DOOR & WINDOWS

Decorative main door with wooden frame.
All other doors are flush door with wooden frame with good quality fittings.
Aluminum sliding window powder coating.
Natural stone frames on window jambs.

ELECTRIFICATION


Concealed copper wiring with premium modular switches.

WALL FINISH

Internal smooth cement plaster with putty finish.
External double coat sand face plaster with good quality acrylic paint.

TOILET / PLUMBING

Designer glazed tiles up to lintel level.
Premium quality bath fitting & sanitary wares.

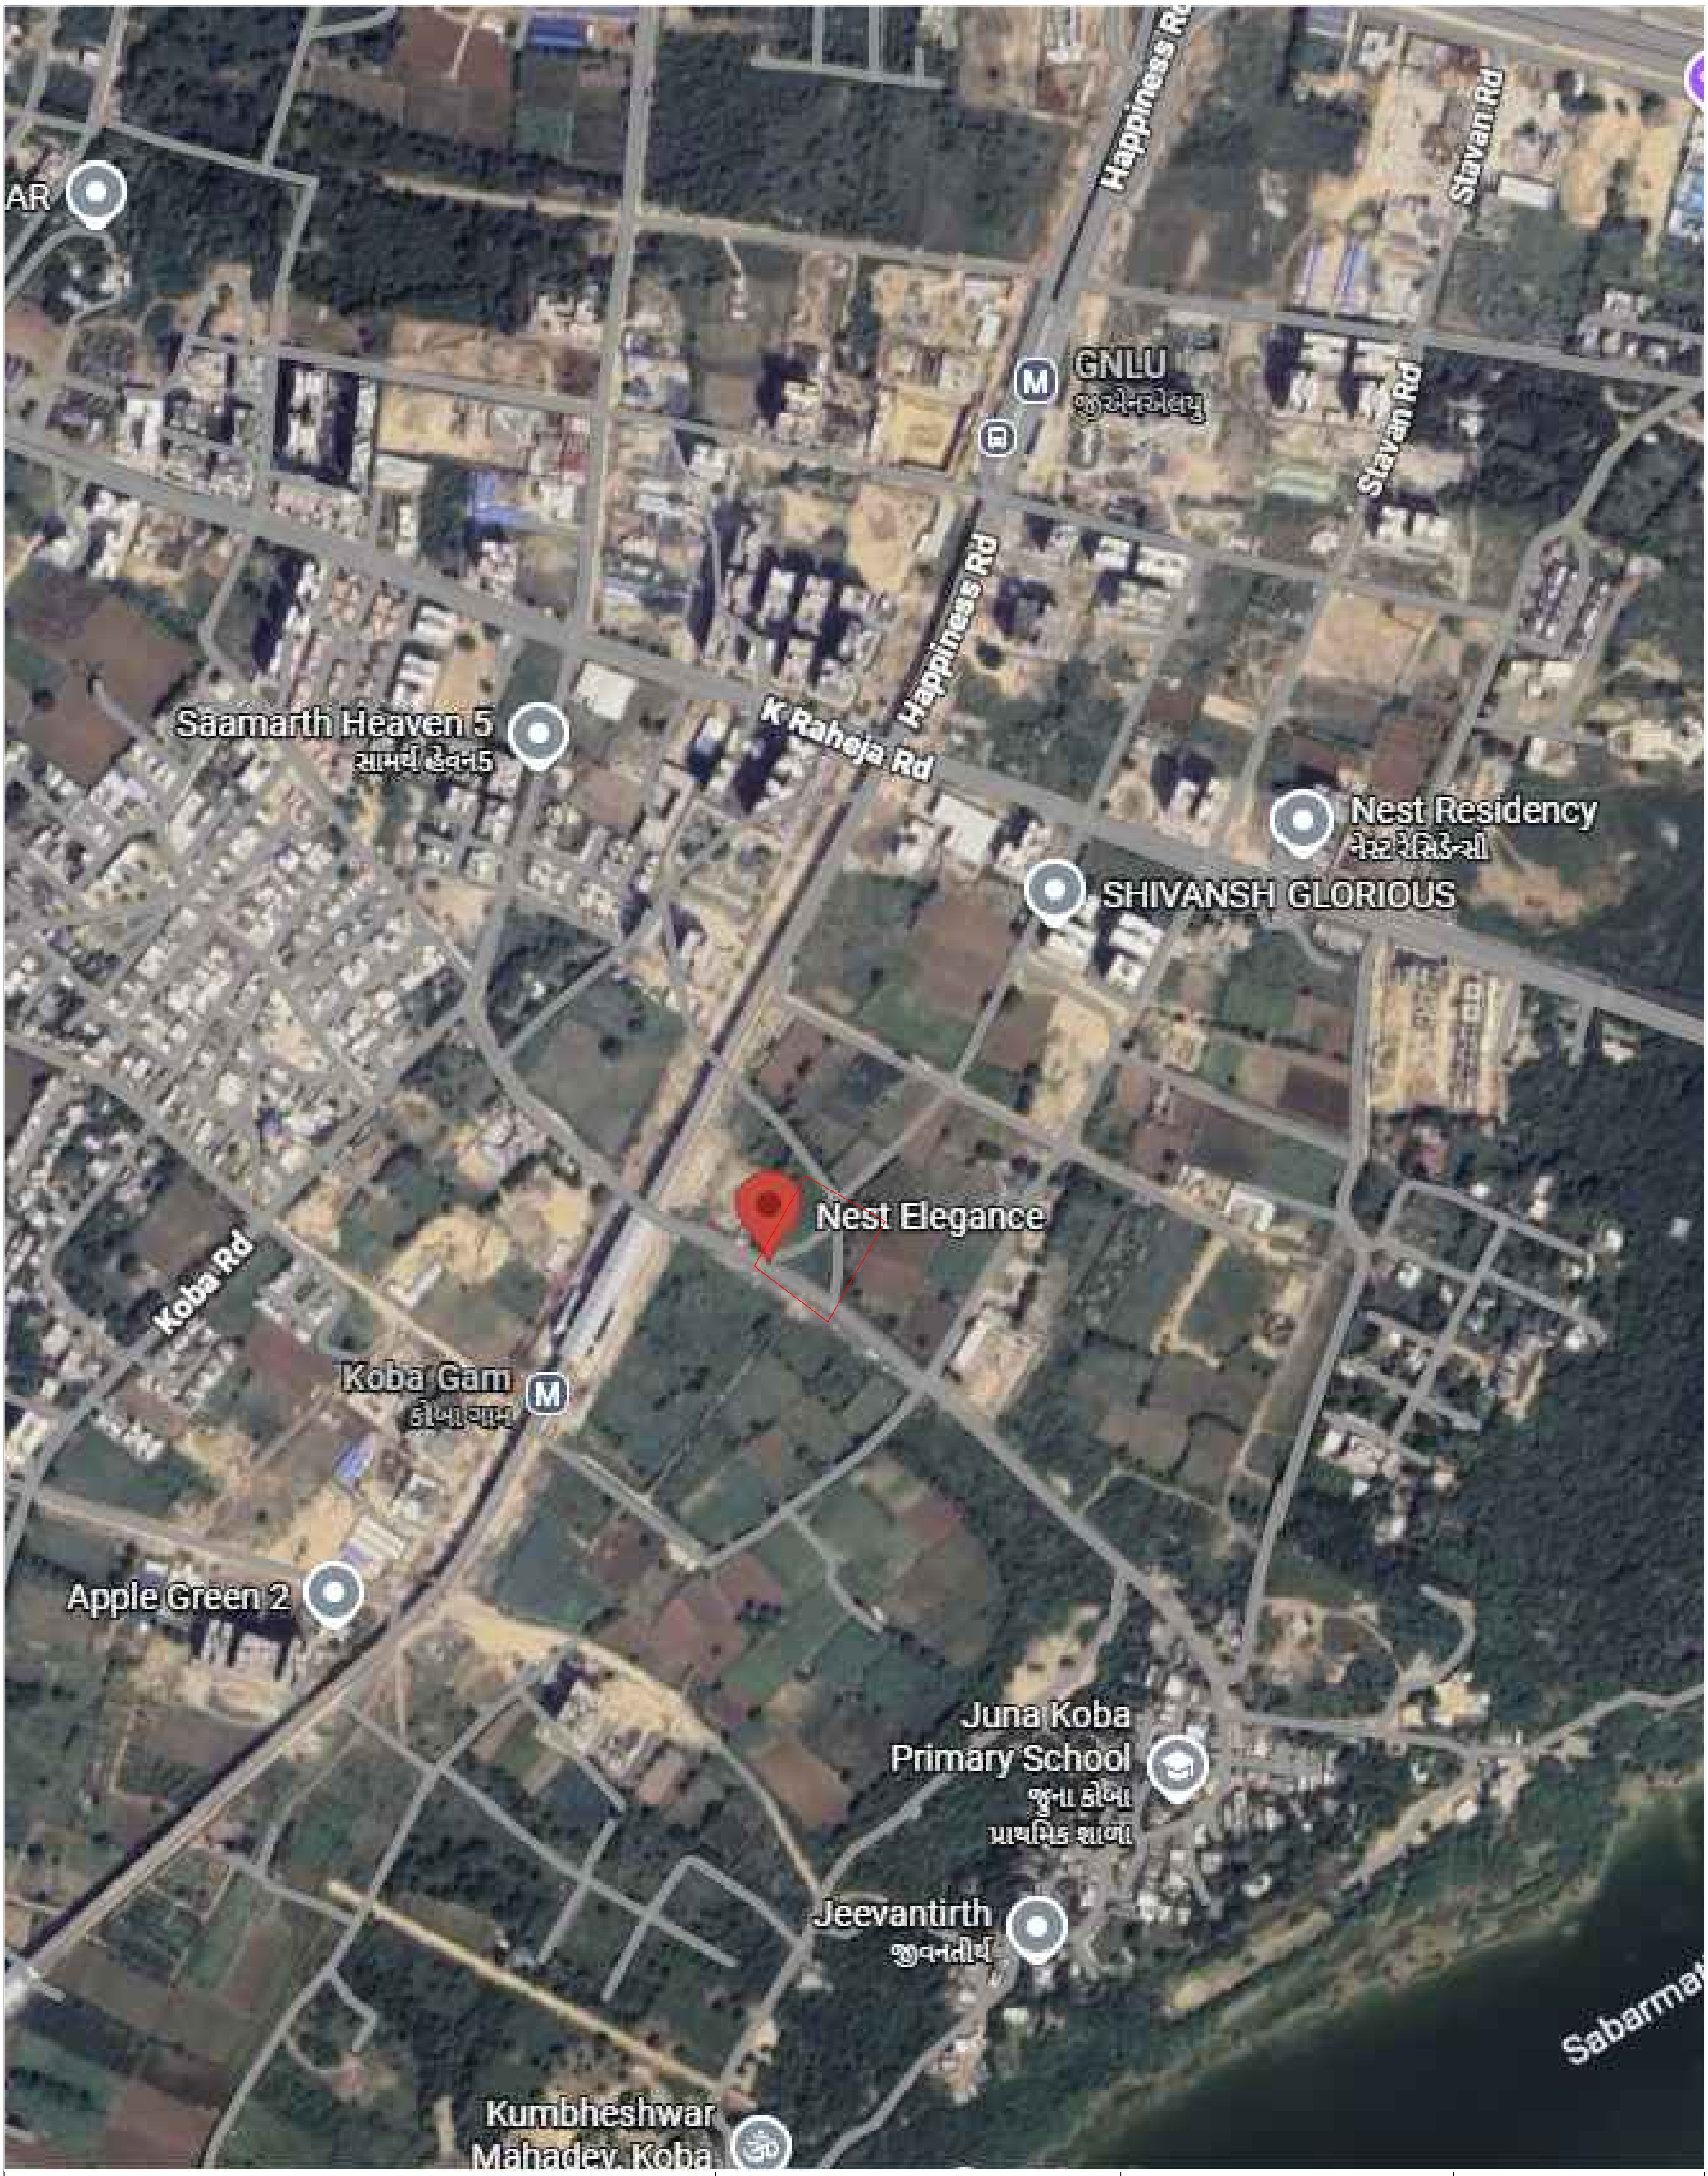

NEST ELEGANCE , NEAR METRO STATION, KOBA, GANDHINAGAR, GUJARAT 382426	PROJECT BY NEST PASHUPATI DEVELOPERS	ARCHITECT MANSI SHAH ARCHITECTS	STRUCTURE ELEVATENG LLP

RERA REGISTER NO. : .....
RERA WEBSITE : WWW.GUJRERA.GUJARAT.GOV.IN