




MARUTI Heights


Office Address :
B 220, Fourth Floor, Survey No. 506A,
Vasantvilla Flat, Gandhinagar Road, Mansa,
Dist. Gandhinagar.
Mo. 97277 29052, 95864 65766
E-Mail : pp2515745@gmail.com
Site Address :
Opp Mamlatdar Office, B/h Parth Complex,
Mansa - Fatehpura Road, Mansa, Dist. Gandhinagar.
Mo. 97277 29052, 95864 65766
E-Mail : pp2515745@gmail.com

Developers by : Suramya Infra

Rera No. : _____

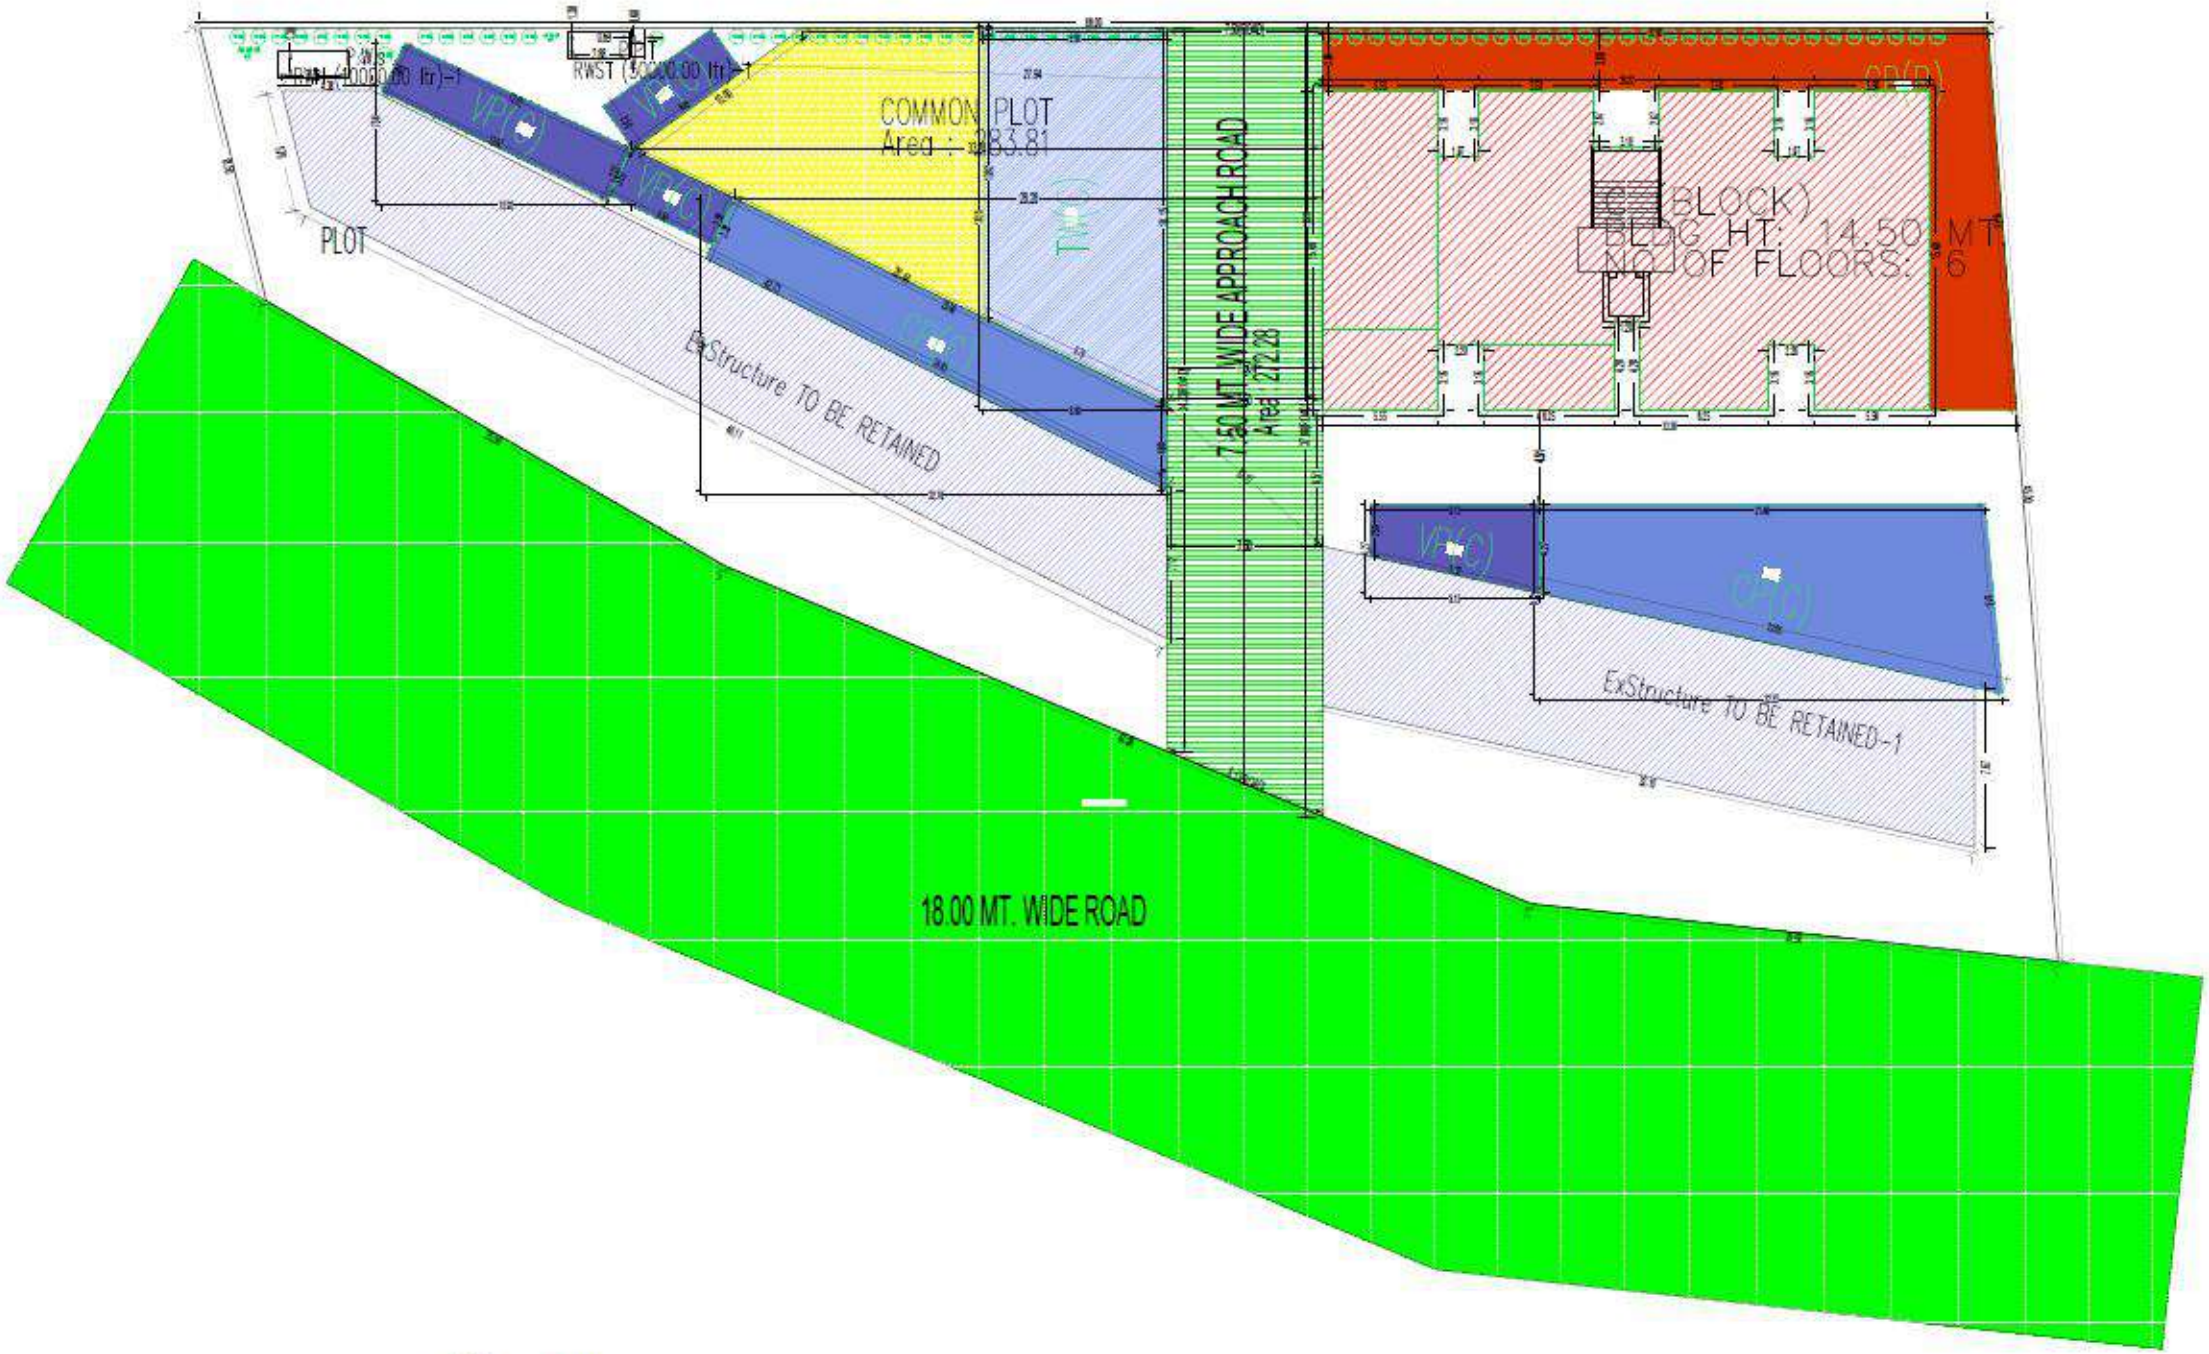


SITE PLAN
(Scale - 1:200)

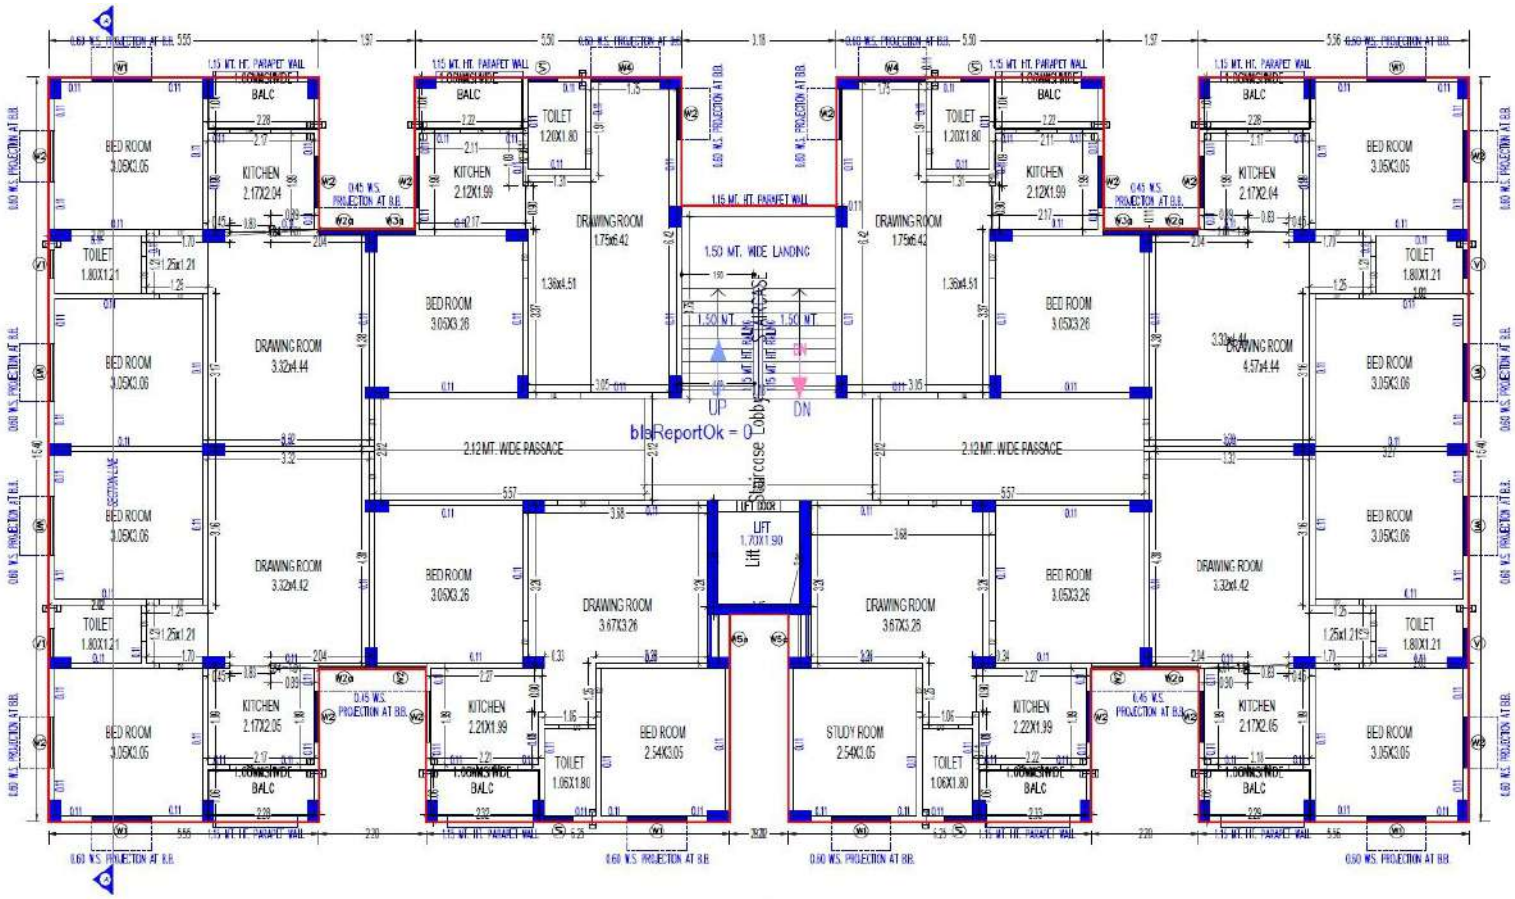

TYPICAL - 1 - 5 FLOOR PLAN

(Proposed)

(SCALE 1:100)

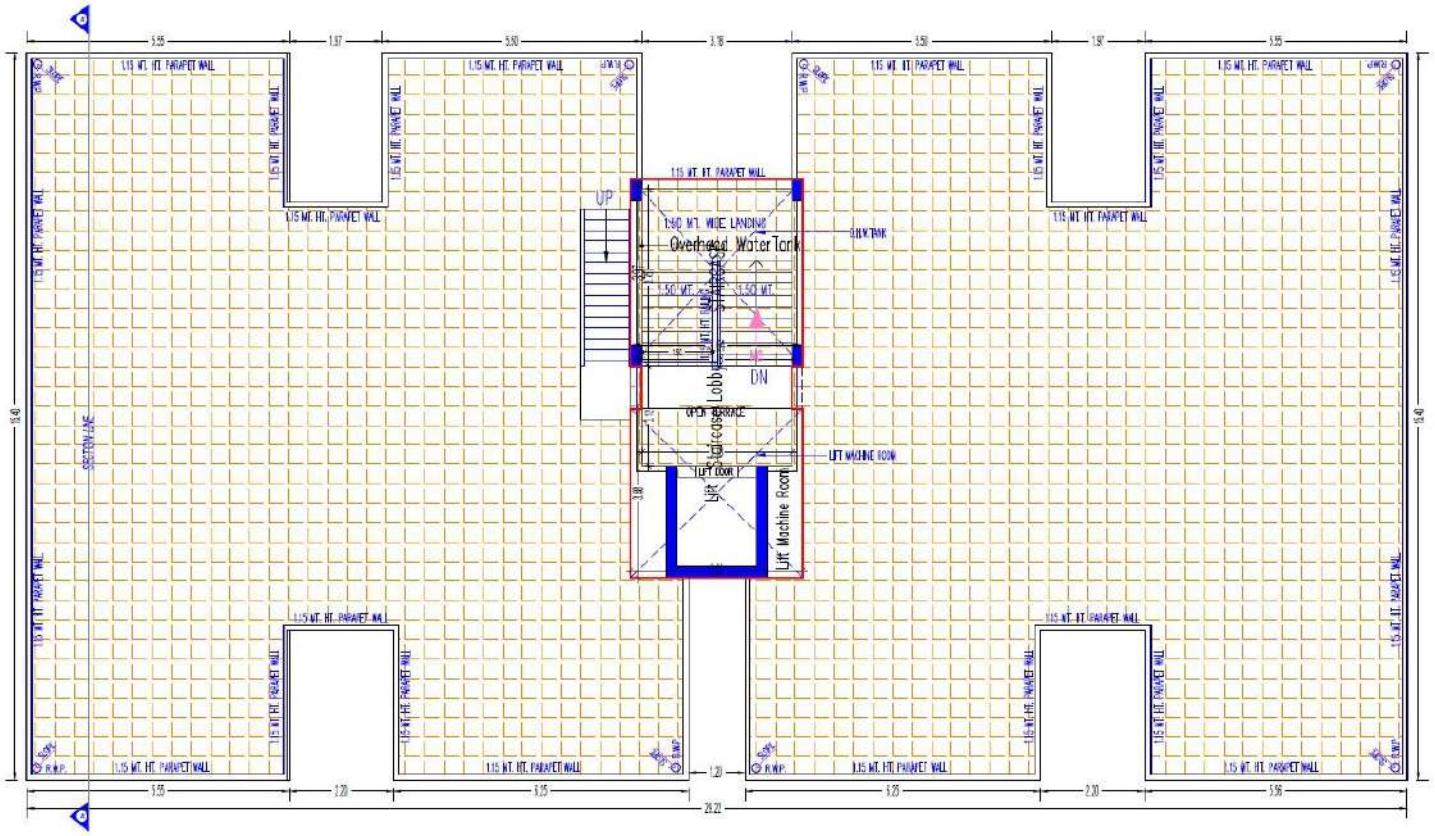

TERRACE FLOOR PLAN
(SCALE 1:100)

Specifications :



STRUCTURE
EARTHQUAKE RESISTANT R.C.C. FRAME STRUCTURE



FLOORING
GOOD QUALITY VITRIFIED TILES IN ENTIRE APARTMENT
CERAMIC TILES & WATER PROOFING TREATMENT IN TERRACE



KITCHEN
GRANITE TOP PLATFORM WITH S.S. SINK.
DESIGNER GLAZED TILES DADO UP TO LINTEL LEVEL



WALL FINISH
INTERNAL SINGLE COAT MALA PLASTER WITH PUTTY FINISH
EXTERNAL DOUBLE COAT SAND FACE PLASTER OR TEXTURE WITH ACRYLIC PAINT



ELECTRIFICATION
CONCEALED COPPER WIRING WITH MODULAR SWITCHES &
SUFFICIENT NUMBER OF POINTS WITH MCB DISTRIBUTION PANEL AC
& GEYSER POINTS



DOORS & WINDOWS
DECORATIVE MAIN DOOR
ALL OTHER DOORS ARE FLUSH DOOR WITH GOOD QUALITY FITTINGS
ANODIZED COATED ALUMINUM SLIDING WINDOW WITH STONE SILL



TOILET/PLUMBING
DESIGNER BLAZED ILES UP 10 LINTEL LEVEL
PREMIUM QUALITY BATH FITTINGS & SANITARY WARESE





ELEVATORS :
PREMIUM QUALITY HIGHSPEED ELEGANT ELEVATOR WITH AUTOMATIC DOOR.




Typical Type of Floor Plan 1 to 5



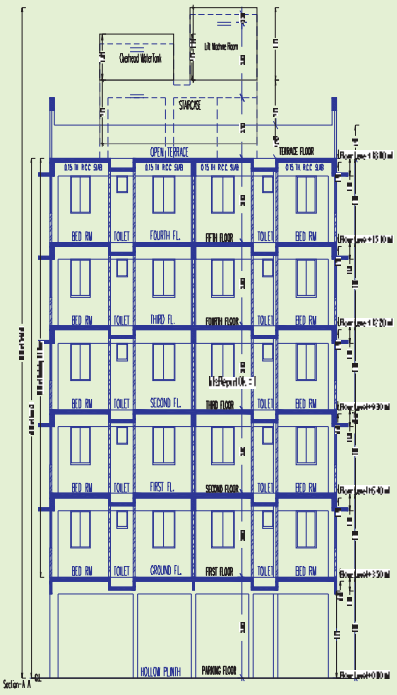

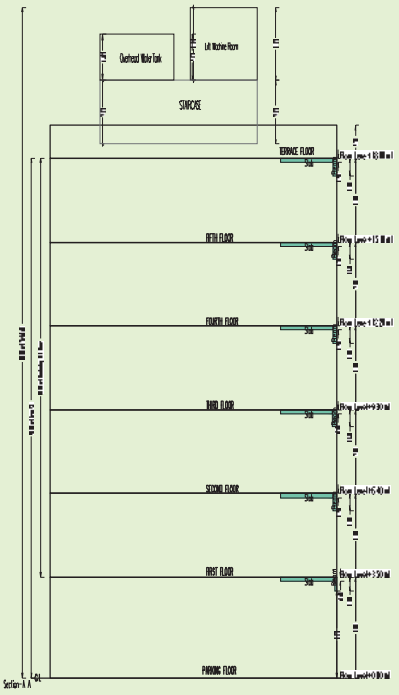

KEY PLAN

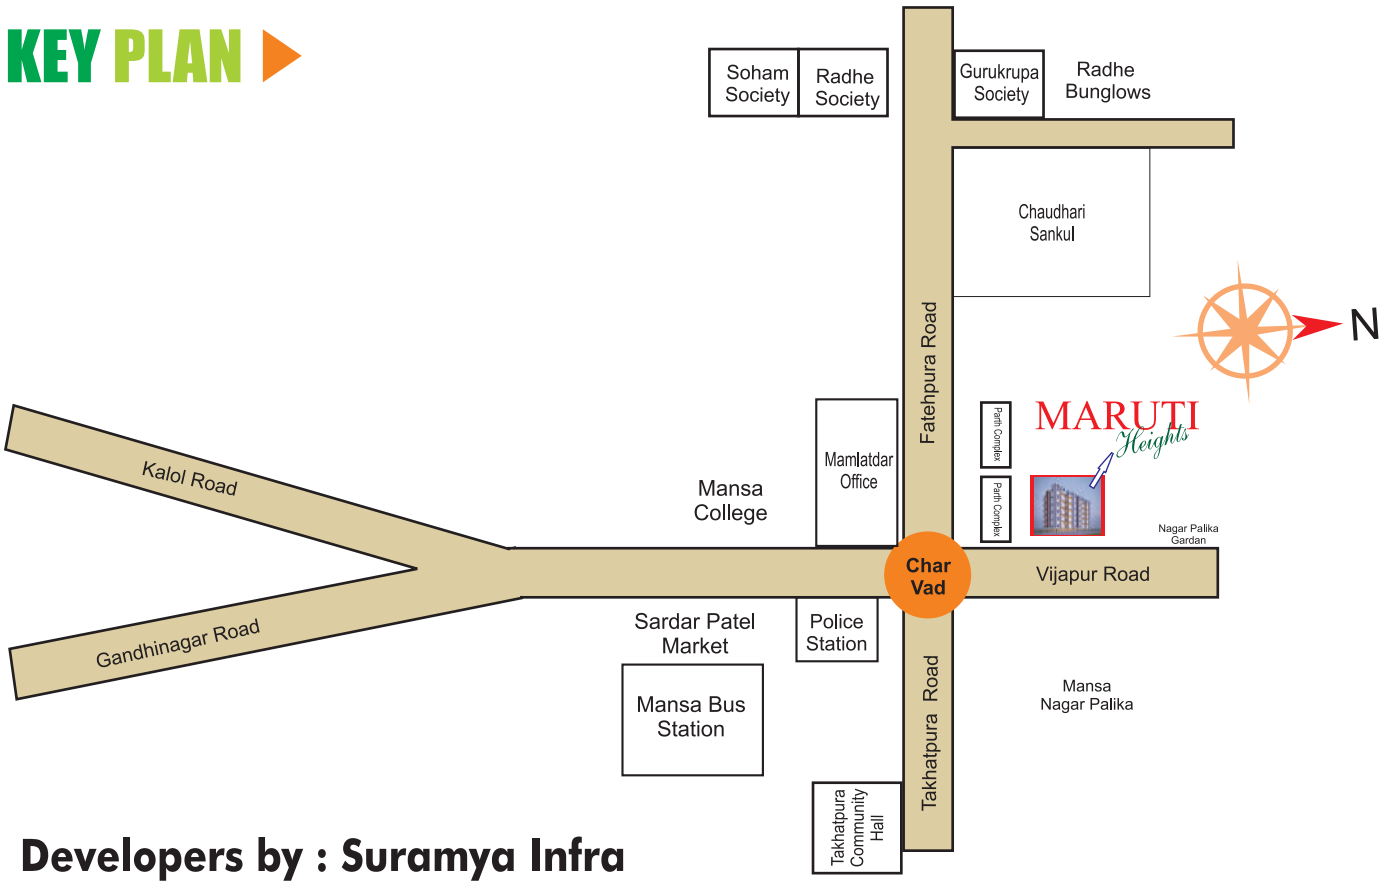

Developers by : Suramya Infra