


starlight
4-5 BHK ELITE LIVING

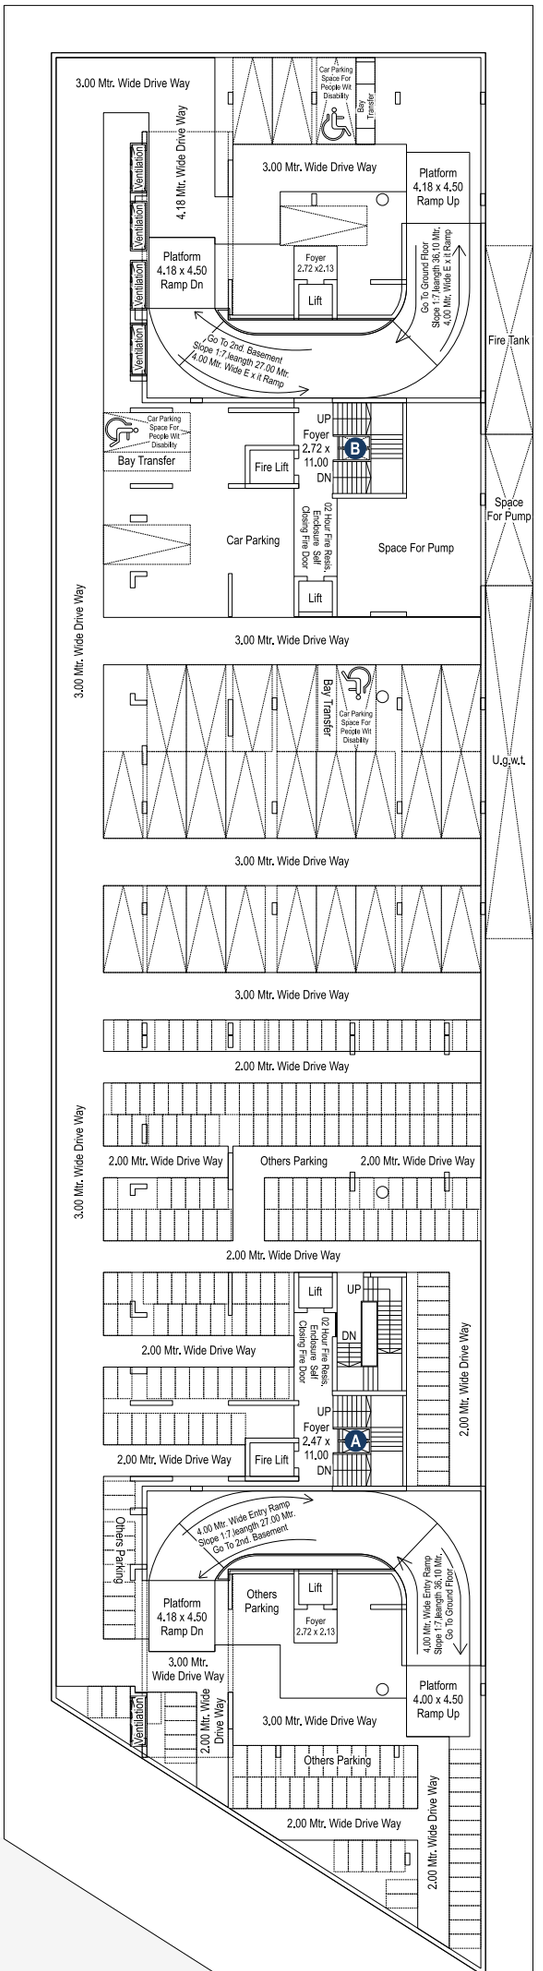


1ST
BASEMENT PLAN

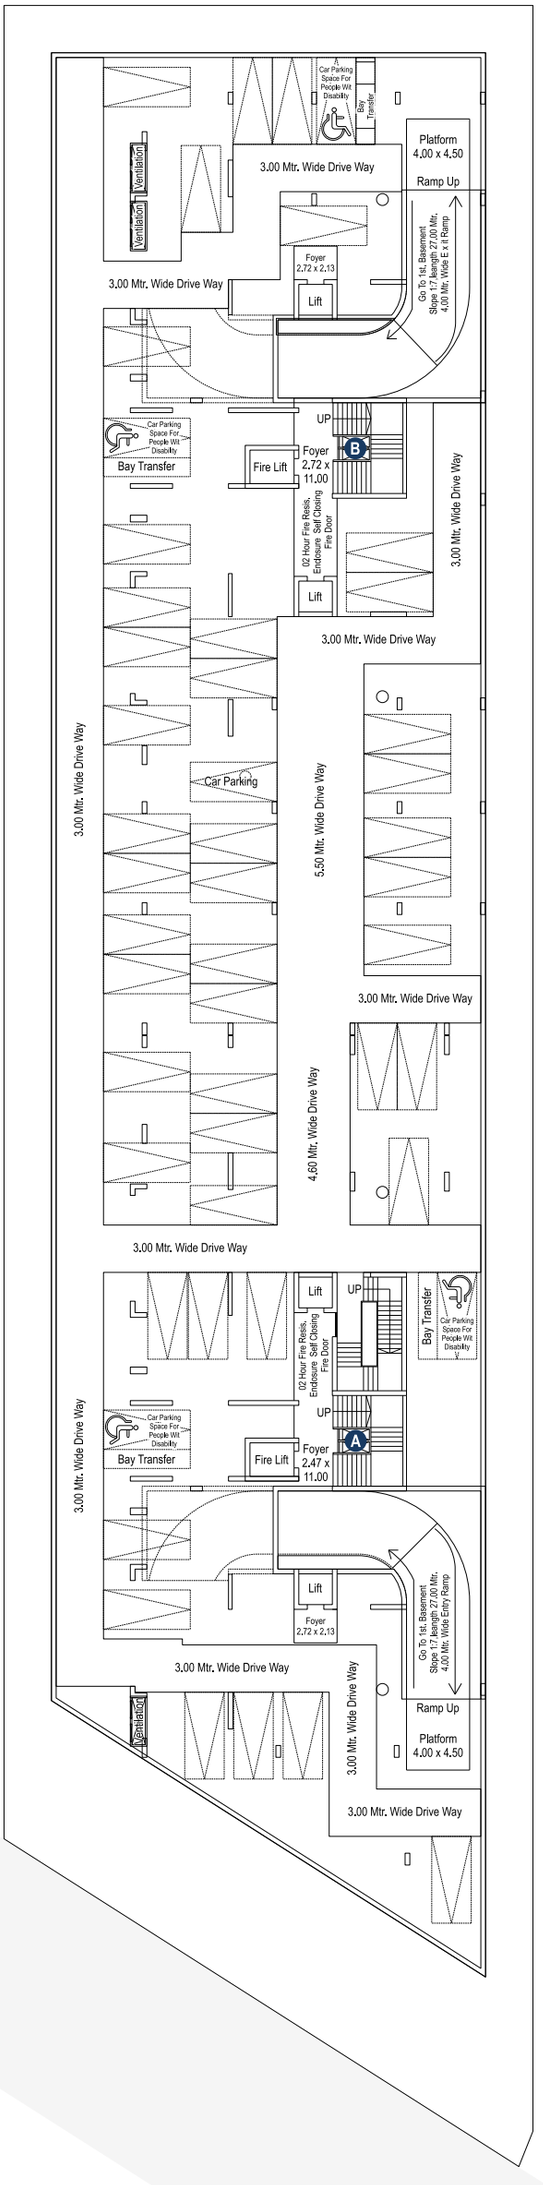

2ND
BASEMENT PLAN





GROUND
FLOOR

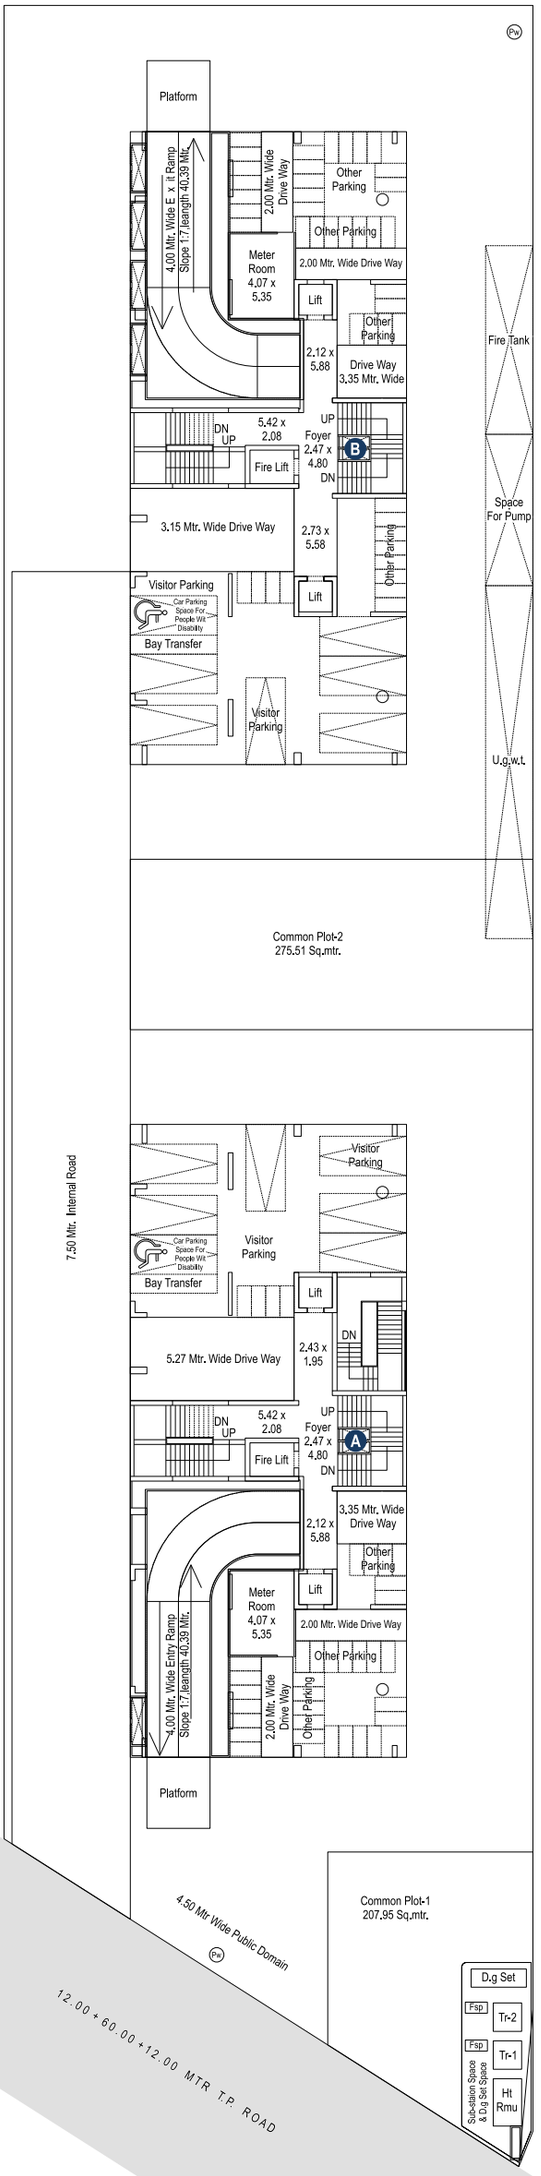

TYPICAL
FLOOR PLAN


1ST, 2ND, 3RD, 4TH, 6TH, 8TH, 9TH
10TH, 12TH, 13TH, 14TH, 16TH, 17TH

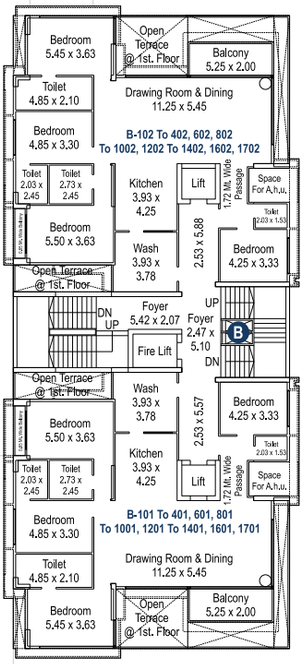


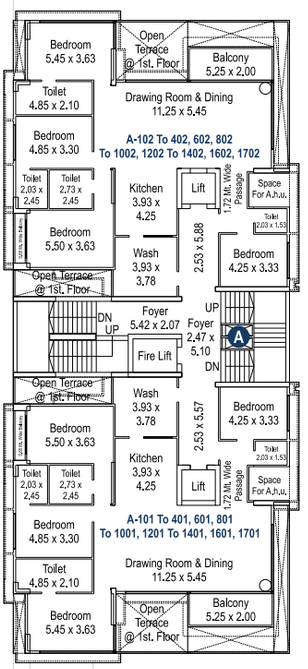

REFUGE
FLOOR PLAN

5TH, 7TH, 11TH, 15TH

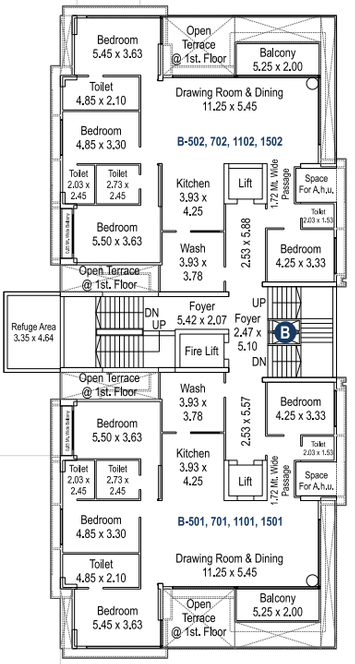

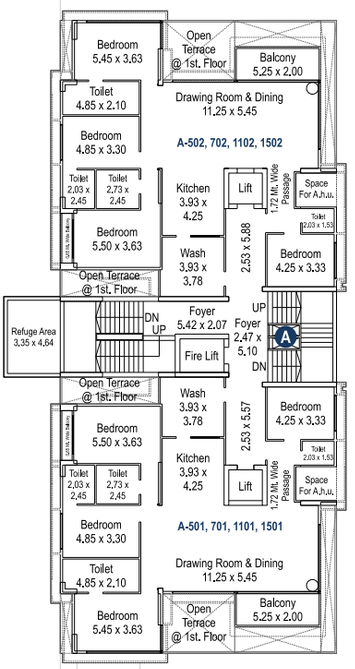

DUPLEX


18TH | LOWER LEVEL







DUPLEX


19TH | UPPER LEVEL

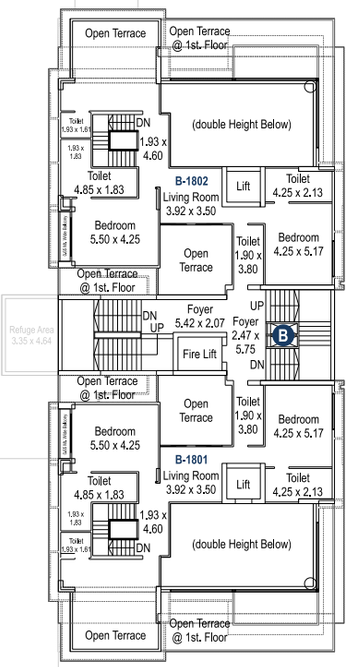

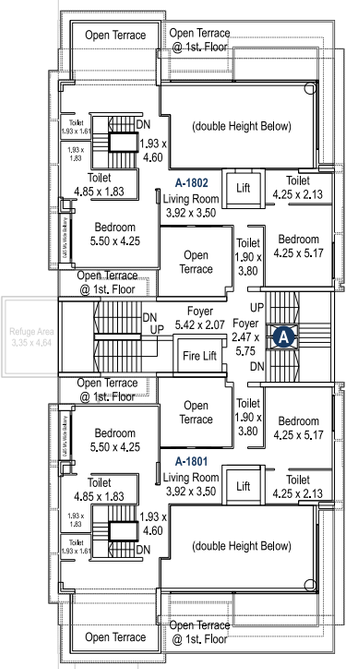


TERRACE
FLOOR PLAN

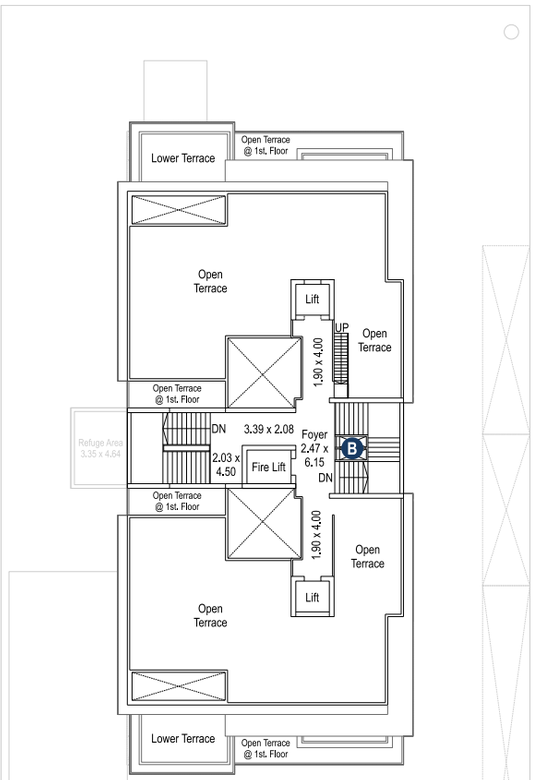


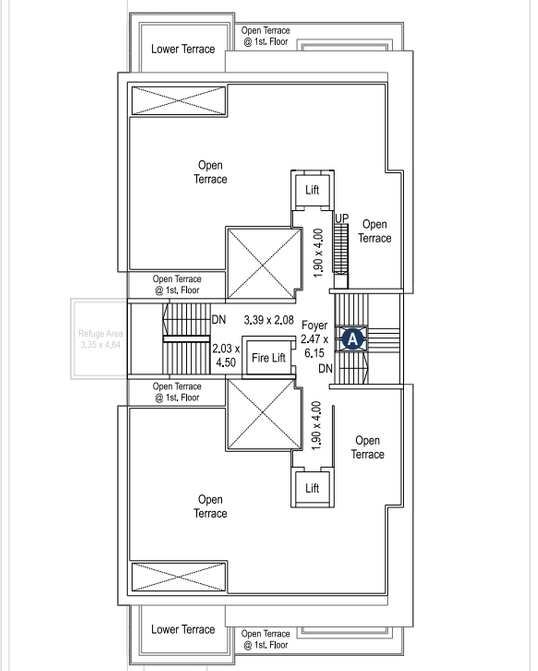

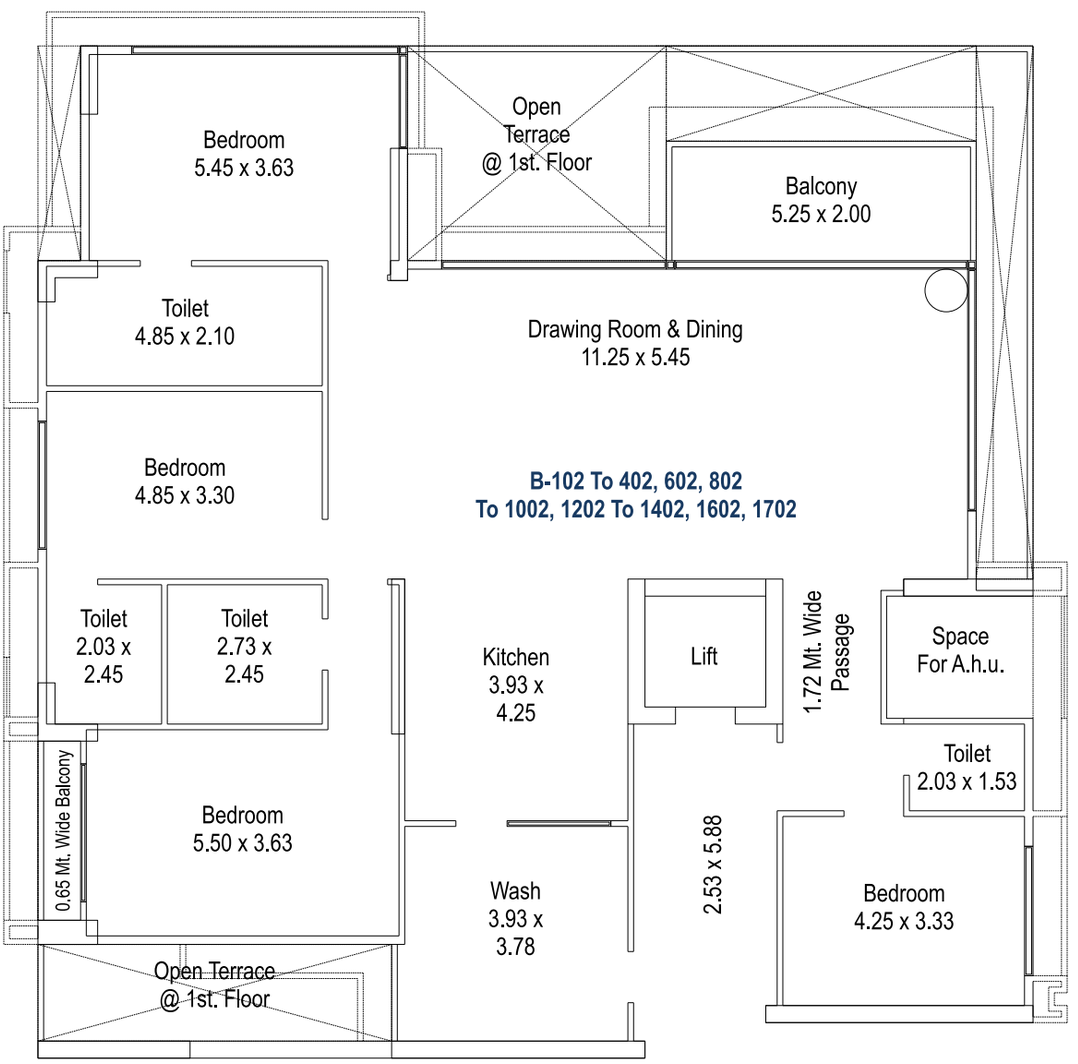



Bedroom
5.45 x 3.63
Open
Terrace
@ 1st. Floor
Balcony
5.25 x 2.00
Toilet
4.85 x 2.10
Drawing Room & Dining
11.25 x 5.45
Bedroom
4.85 x 3.30
B-102 To 402, 602, 802
To 1002, 1202 To 1402, 1602, 1702
Toilet
2.03 x
2.45
Toilet
2.73 x
2.45
Kitchen
3.93 x
4.25
Lift
1.72 Mt. Wide
Passage
Space
For A.h.u.
Toilet
2.03 x 1.53
0.65 Mt. Wide Balcony
Bedroom
5.50 x 3.63
2.53 x 5.88
Wash
3.93 x
3.78
Bedroom
4.25 x 3.33
Open Terrace
@ 1st. Floor

5BHK
DUPLEX LOWER LEVEL

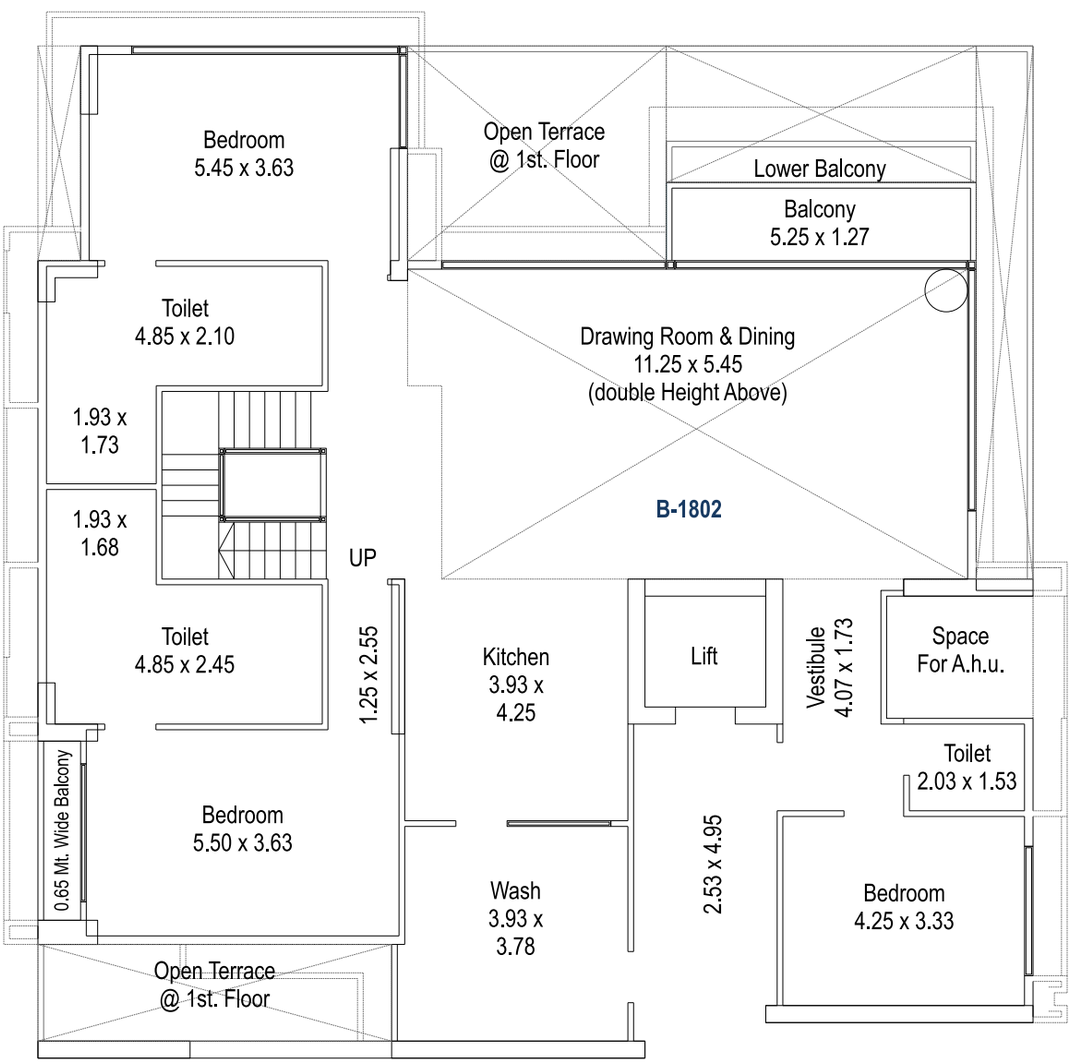

5BHK
DUPLEX UPPER LEVEL

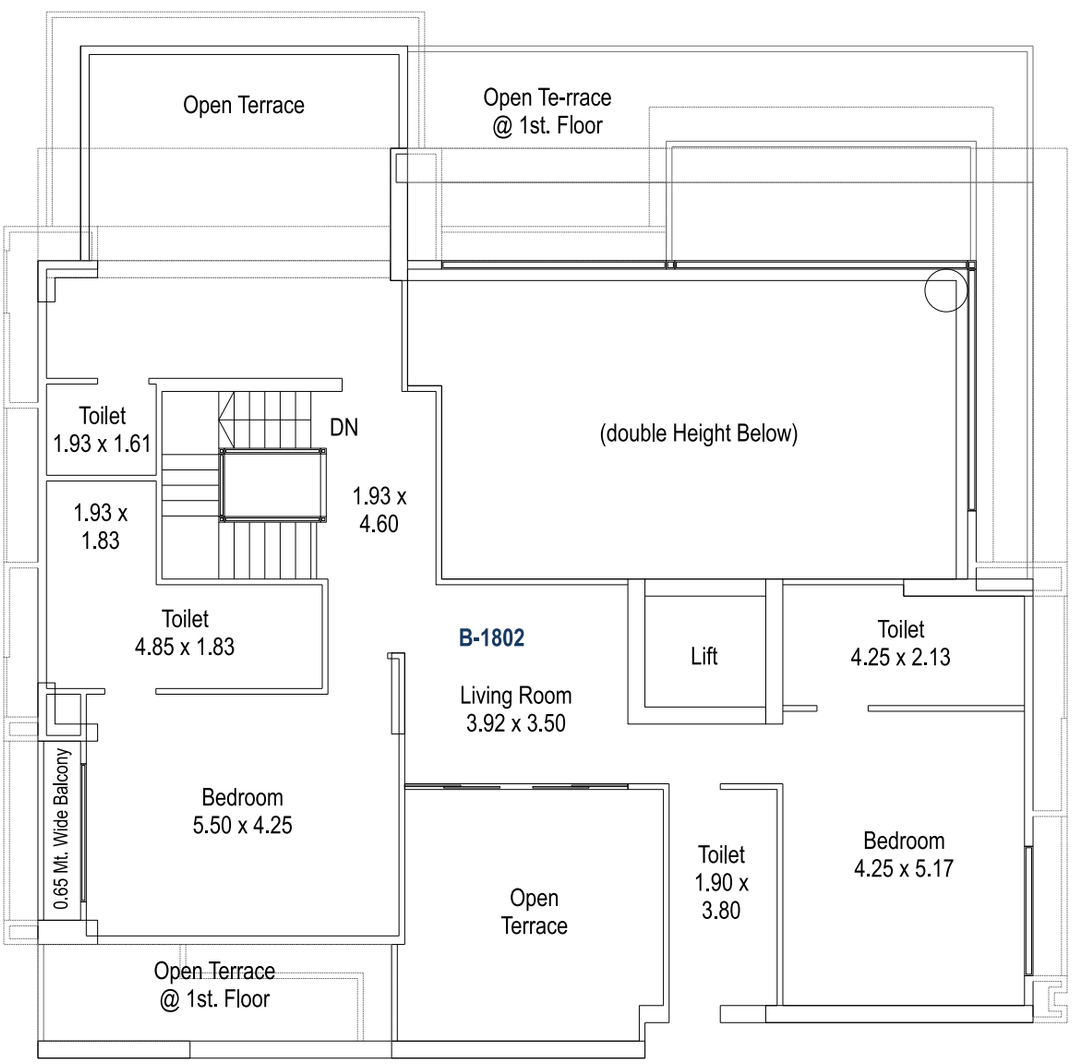

AMENITIES

SECURITY CABIN | COMMON PLOT | CC TV SURVEILLANCE | SOLAR PANEL

SPECIFICATION

FLOORING: STANDARD VITRIFIED TILES.

BATHROOM: TILE DADO UP TO LINTLE LEVEL IN BATHROOM

WASH AREA: TILE DADO AT WASH AREA

KITCHEN: GRANITE / ARTIFICIAL STONE PLATFORM IN KITCHEN

DOOR: FLUSH DOOR WITH WOODEN/GRANITE FRAME

WINDOW: ALUMINUM SLIDER WINDOW

PLUMBING: STANDARD PVC/UPVC/CPVC PLUMBING PIPE LINE

SANATORY: STANDARD CP/SANATORY FITTINGS

ELECTRIFICATION: STANDARD ELECTRICAL CABLING AND ACCESSORIES


TERMS & CONDITIONS : All the architectural and interior images in the brochure, are merely simulated interpretations using computer graphics to enhance the customer understanding and are not factual images. • The colour and general appearance of the flooring and wall tiles, sanitary ware & fittings, walls, ceilings, windows, doors, internal roads, trees, shrubbery etc. shown in the simulated computer graphics images are taken from the object libraries for the purpose of presentation and the prospective buyers of the concerned property are advised to refer to the construction specifications mentioned in the brochure. Additional amenities and/ or utilities not mentioned or shown in the brochure but may be required as per the law, should be deemed to be forming part of the project by the purchaser. • All Furniture including wardrobes, other sofa furnishings inter-alia curtains, mattresses, bed linen, upholstery etc., lights and other electrical fixtures and appliances like air conditioners, refrigerators, TV's, telephones, laptops etc., any of the equipment, household accessories inter-alia crockery and cutlery, rugs, carpets, decorative pieces and wall hangings, wall papers, utensils etc., apparels and all other consumable and movable items shown in the simulated images do not form part of the sale of any property by the developer. • All dimensions presented herein are approximate and the measurements are made from unfurnished surfaces. • All rights reserved with the developers to make any changes in the project and all the members shall abide by such changes. • GST, GMC charges along-with GEB/Torrent electrical charges including cable and Sub-station cost shall be borne by purchaser. • Stamp duty, registration charges, or any other charges and taxes as & when levied by government or any of its body shall be borne by purchaser/buyer/legal possession holder. • GST at applicable rate is payable on the due amount and is non refundable. • This brochure is for restricted private circulation only and is for an easy display of the project. It should not to be considered as a legal document with obligations for specific performance. It is meant for the purpose of conceptual presentation only. • Subject to Gandhinagar Jurisdiction only.

LOCATION
(NOT TO SCALE)



Developer	Site Address	Architect
AKSHAR INFRA	**SURVE NO. 253/002/P1, F.P NO = 303/2 T.P NO. 27, KOBA - AMBAPUR-ADALAJ HIGHWAY, AMBAPUR, GANDHINAGAR.** Contact : **+91 9327612317**	**HK ARCHITECTS**

Project funded by:

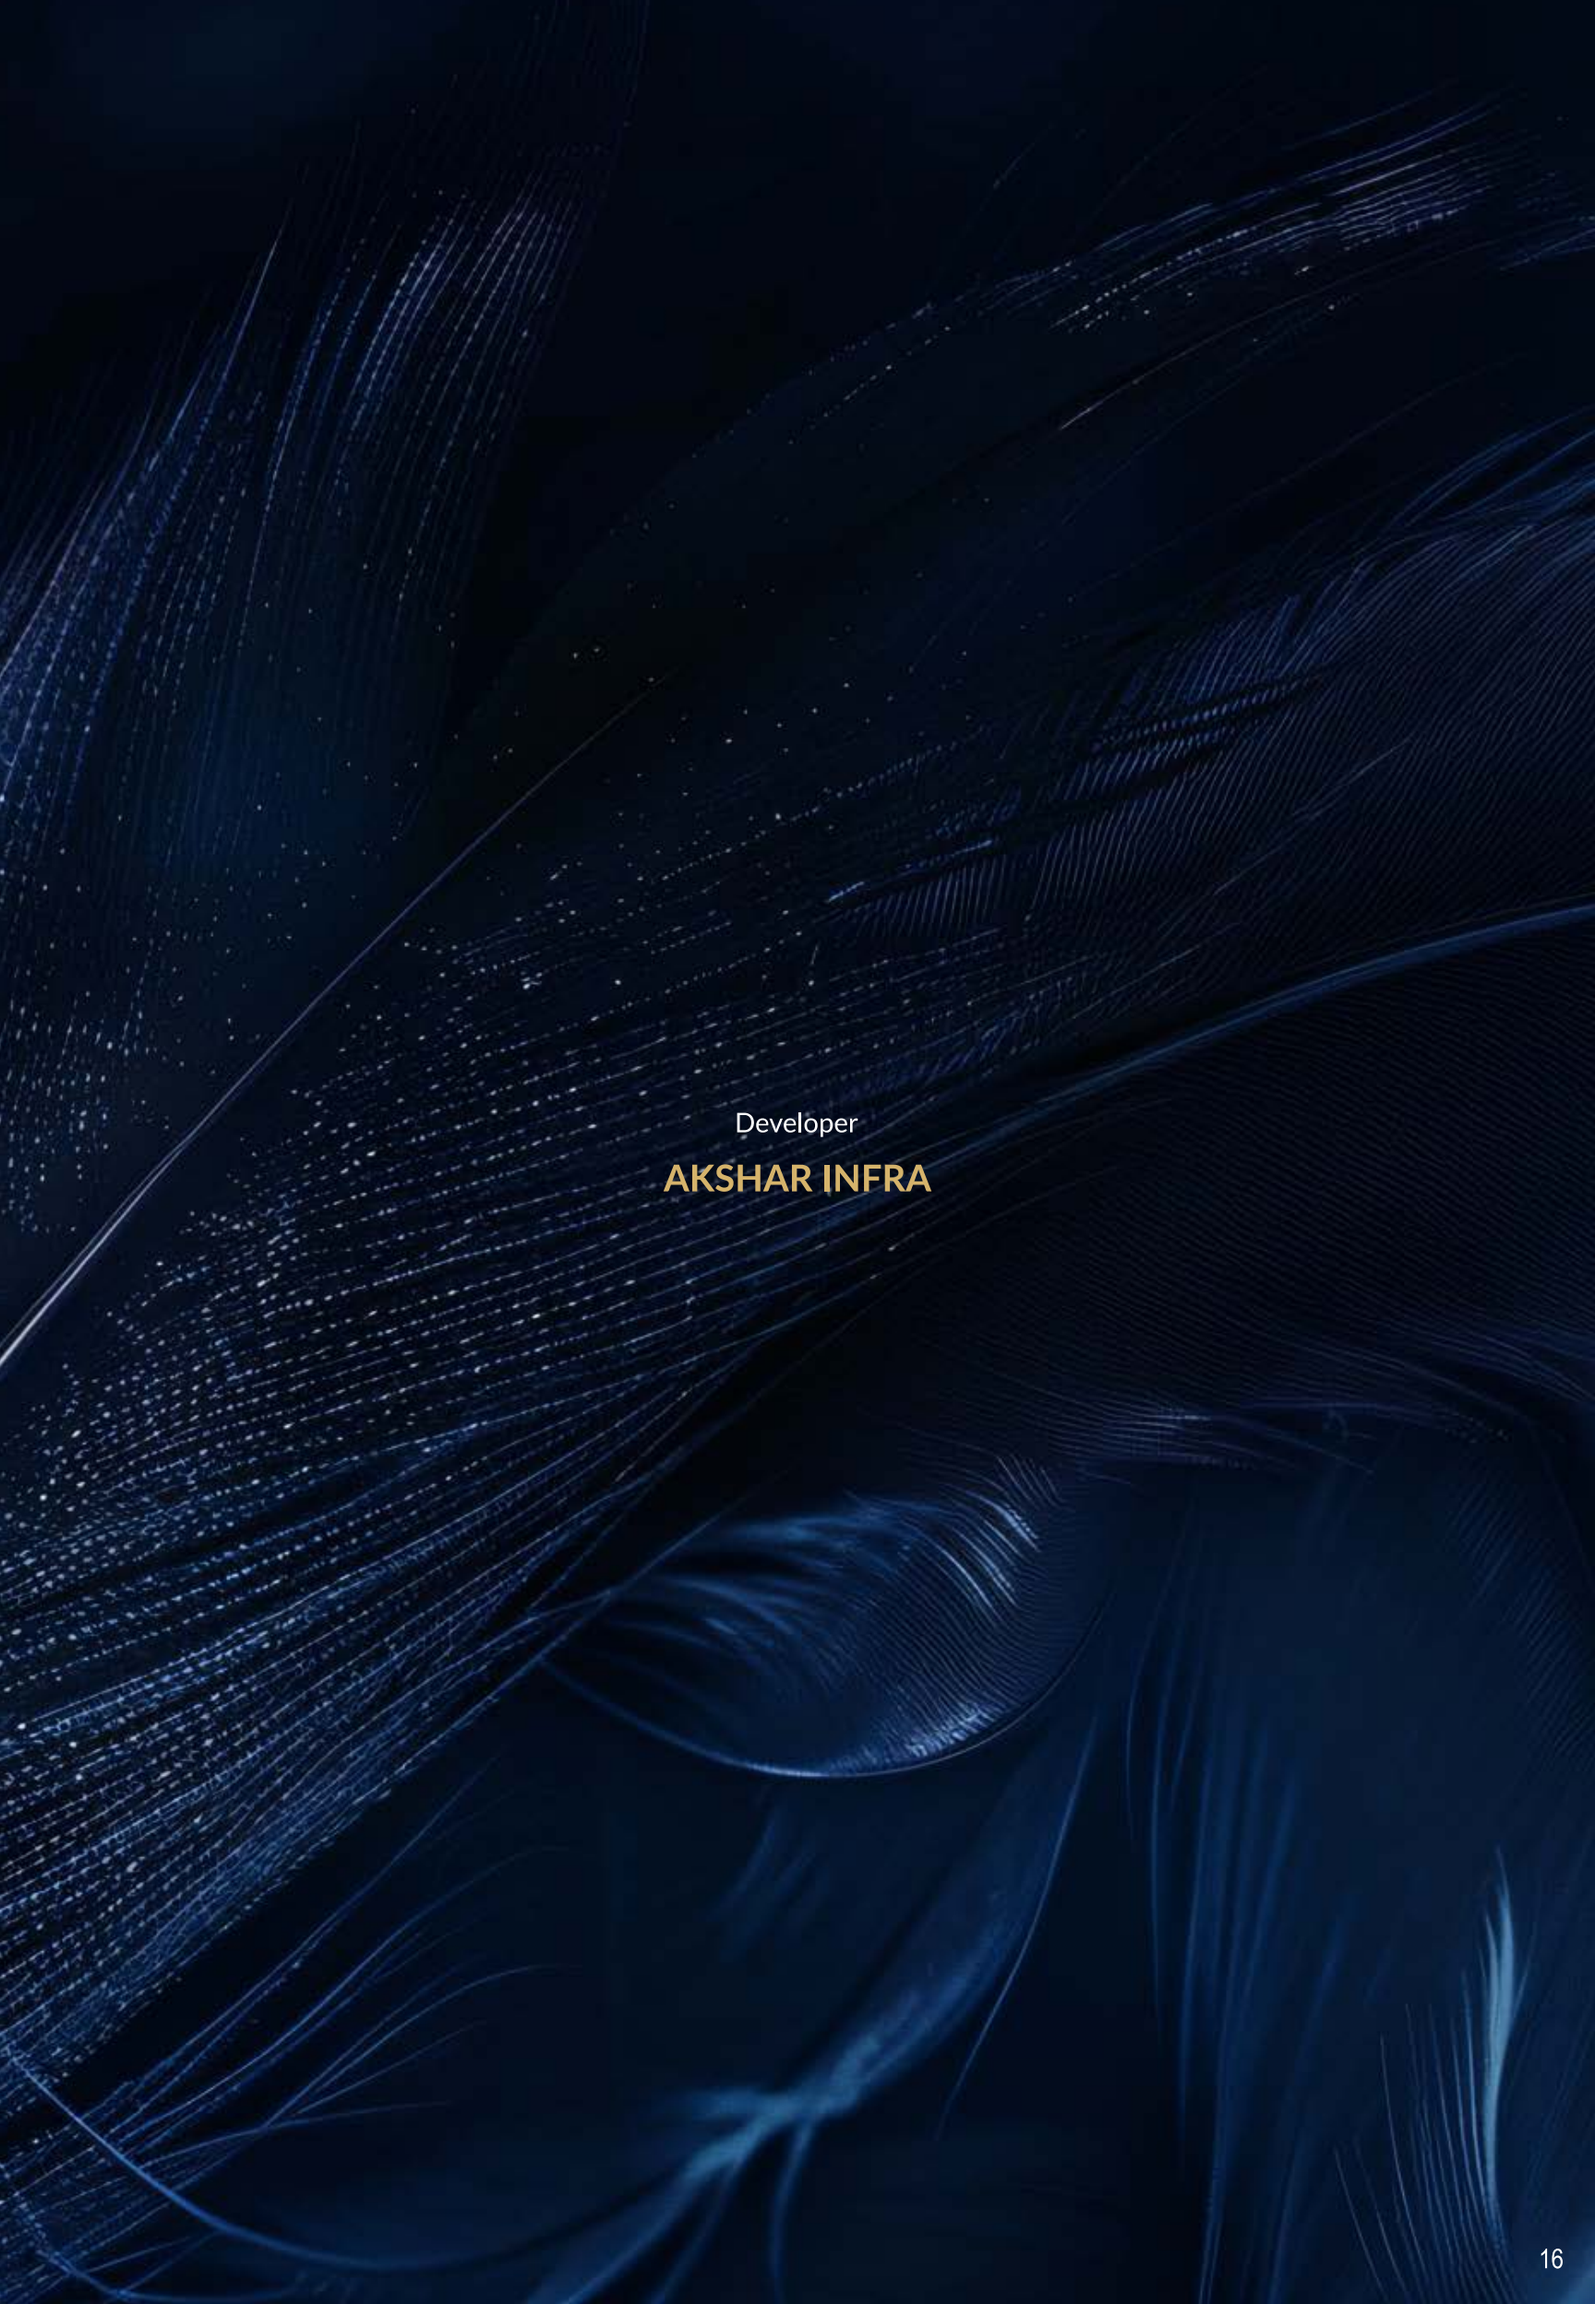
Developer
AKSHAR INFRA