
श्रीनिलय Villa


GUJARAT REAL ESTATE REGULATORY AUTHORITY
GUJ RERA


ADJ.R.S. NO. 1085/1
TYPE-C (PLOT NO:5)
TYPE-C1 (PLOT NO:6)
TYPE-B1 (PLOT NO:4)
TYPE-D (PLOT NO:7)
TYPE-B (PLOT NO:3)
TYPE-D1 (PLOT NO:8)
TYPE-B1 (PLOT NO:2)
TYPE-D (PLOT NO:9)
TYPE-A (PLOT NO:1)
TYPE-D1 (PLOT NO:10)
TYPE-D (PLOT NO:11)
TYPE-A1 (PLOT NO:12)
ADJ.R.S. NO. 1086
ADJ.R.S. NO. 1079
12.0 MT WIDE D.P. ROAD
12.MT WIDE ROAD
N

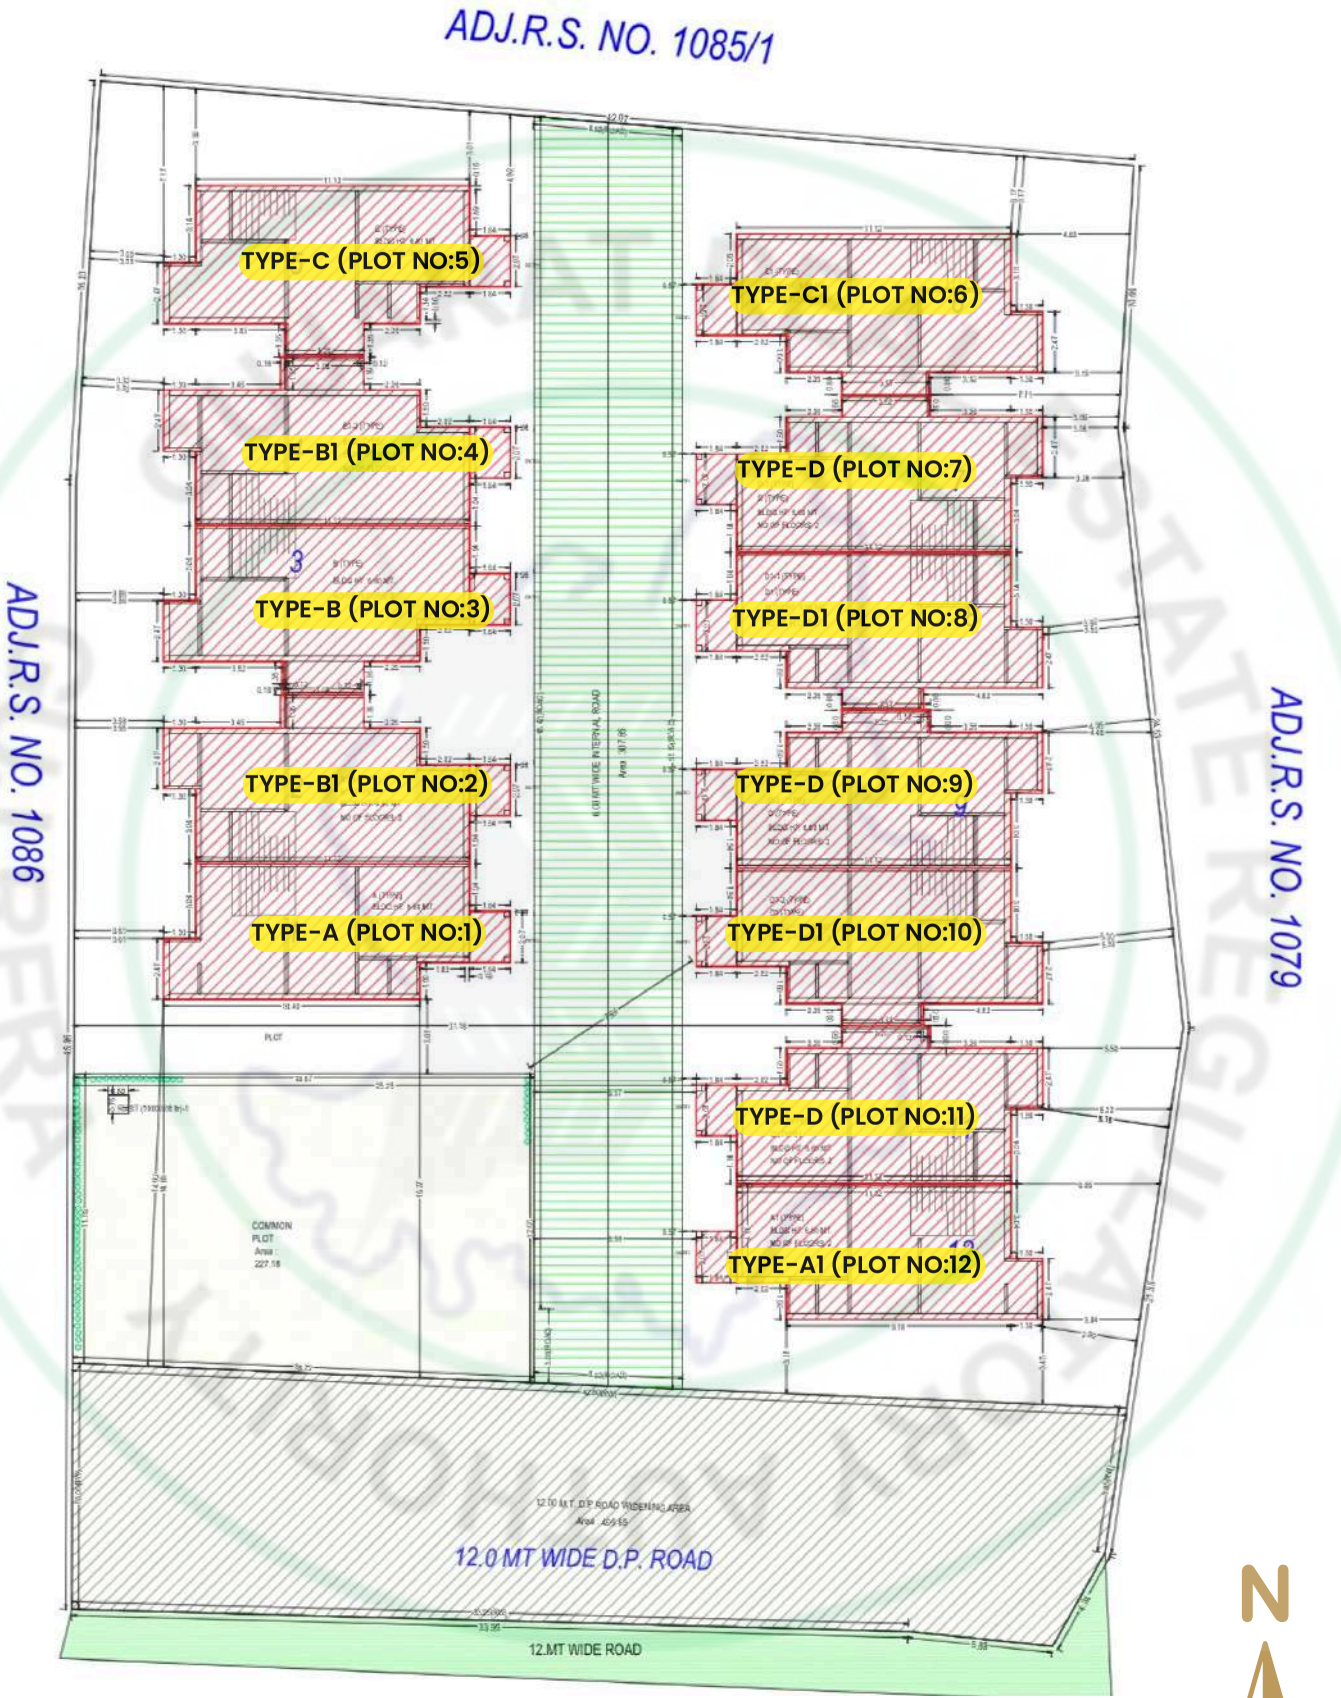


Front View


श्रीनिलय
Villa

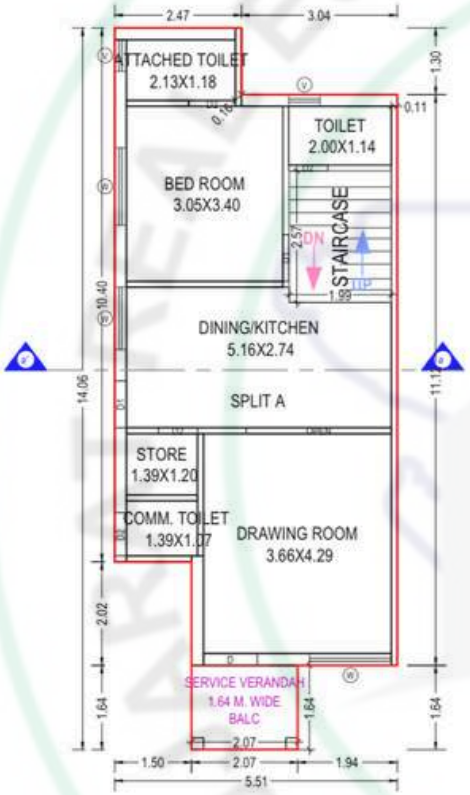

GROUND FLOOR PLAN
(Proposed)
(SCALE 1:100)

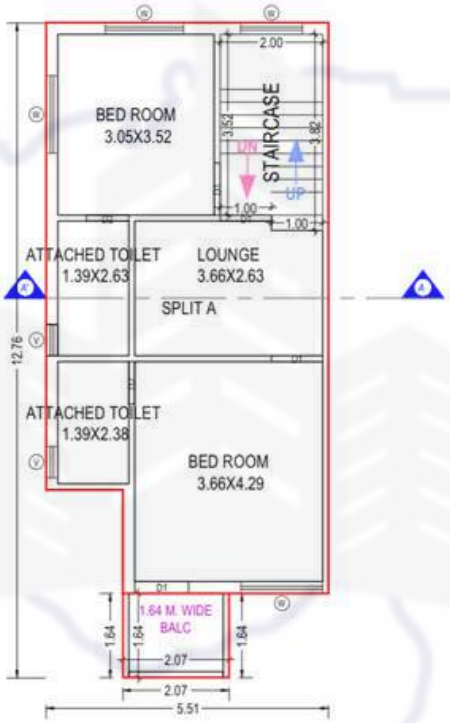


FIRST FLOOR PLAN
(Proposed)
(SCALE 1:100)

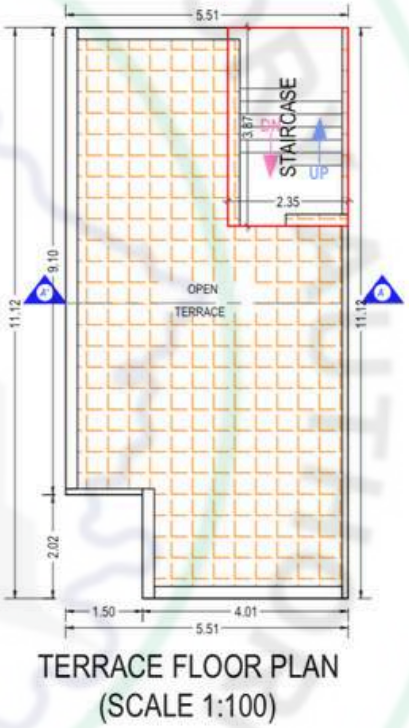


TERRACE FLOOR PLAN
(SCALE 1:100)

Type A (Plot No: 1)


श्रीनिलय
Villa

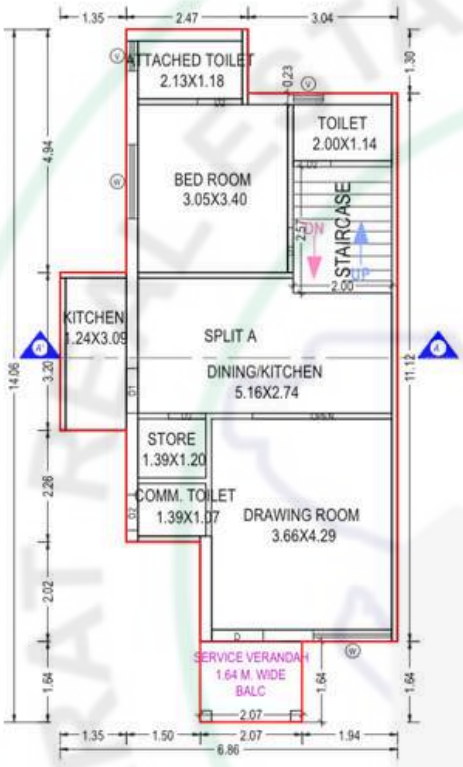

GROUND FLOOR PLAN
(Proposed)
(SCALE 1:100)

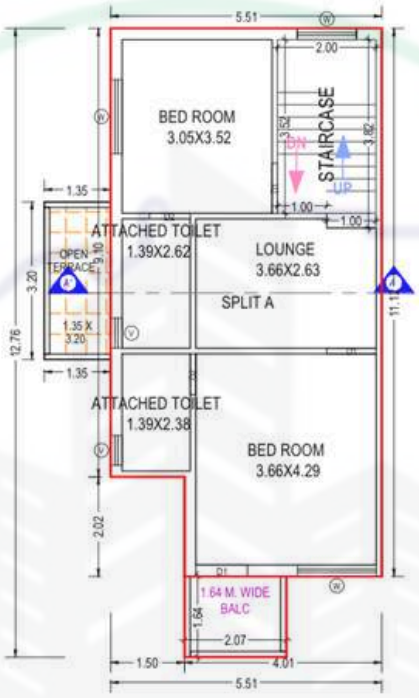

FIRST FLOOR PLAN
(Proposed)
(SCALE 1:100)

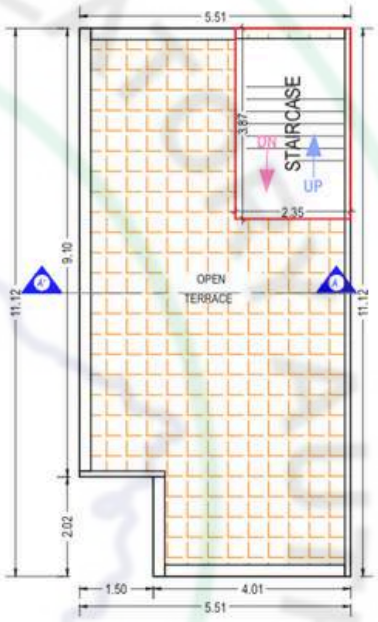


TERRACE FLOOR PLAN
(SCALE 1:100)


Type B (Plot No: 3)

श्रीनिलय
Villa


श्रीनिलय
Villa

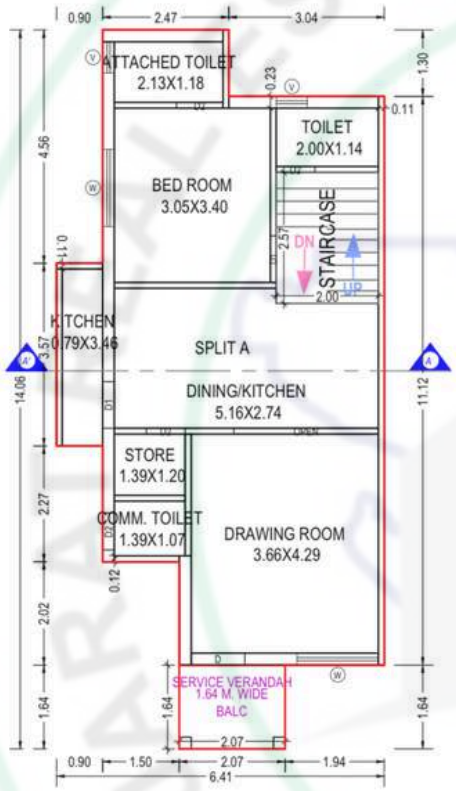

GROUND FLOOR PLAN
(Proposed)
(SCALE 1:100)

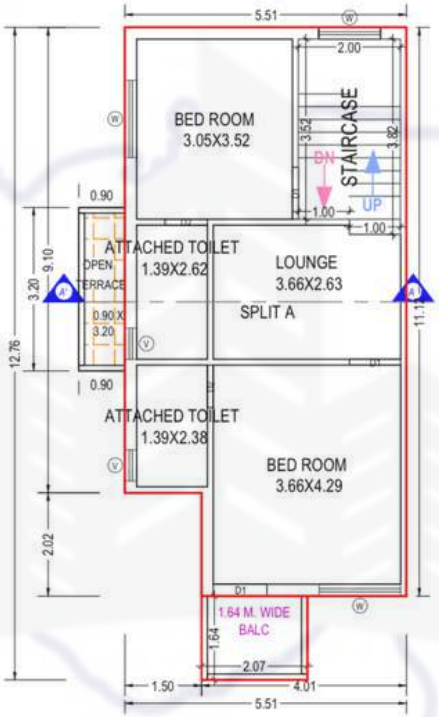


FIRST FLOOR PLAN
(Proposed)
(SCALE 1:100)

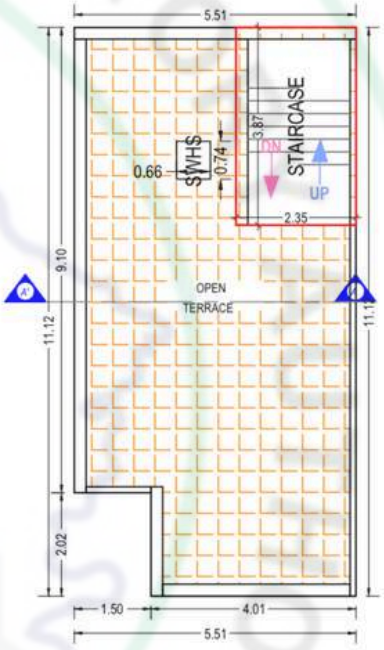


TERRACE FLOOR PLAN
(SCALE 1:100)


Type D (Plot No: 7,9,11)

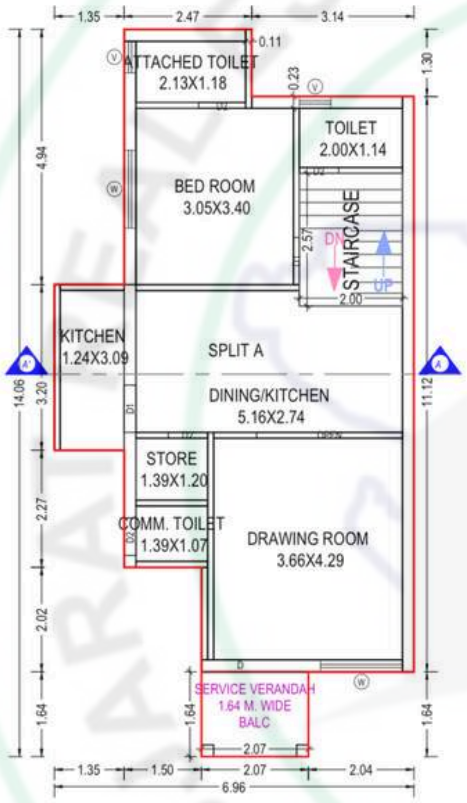

GROUND FLOOR PLAN
(Proposed)
(SCALE 1:100)

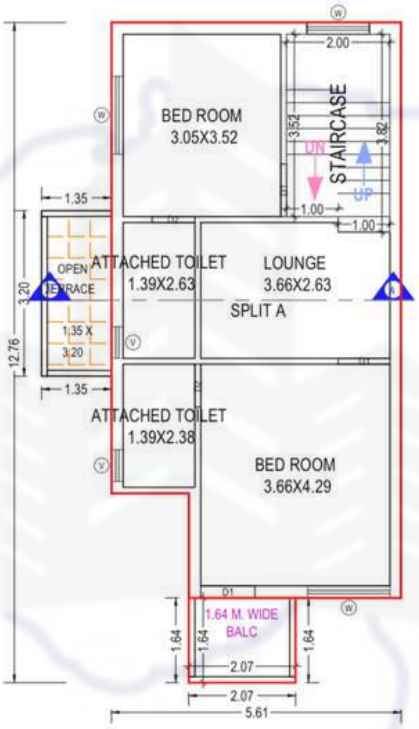


FIRST FLOOR PLAN
(Proposed)
(SCALE 1:100)

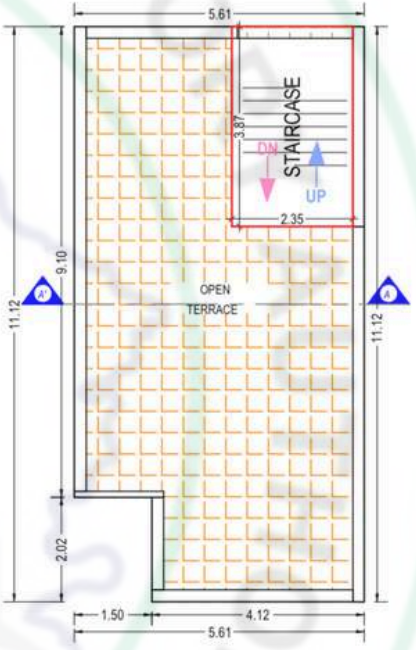


TERRACE FLOOR PLAN
(SCALE 1:100)

Type C (Plot No: 5)


श्रीनिलय
Villa

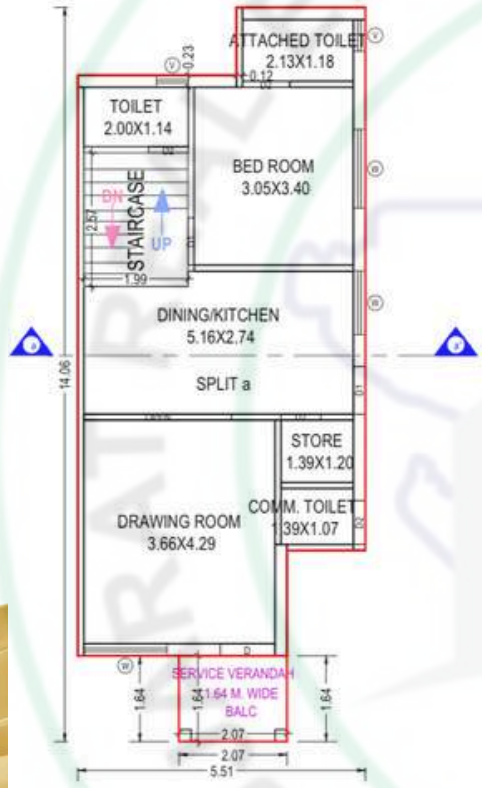

GROUND FLOOR PLAN
(Proposed)
(SCALE 1:100)

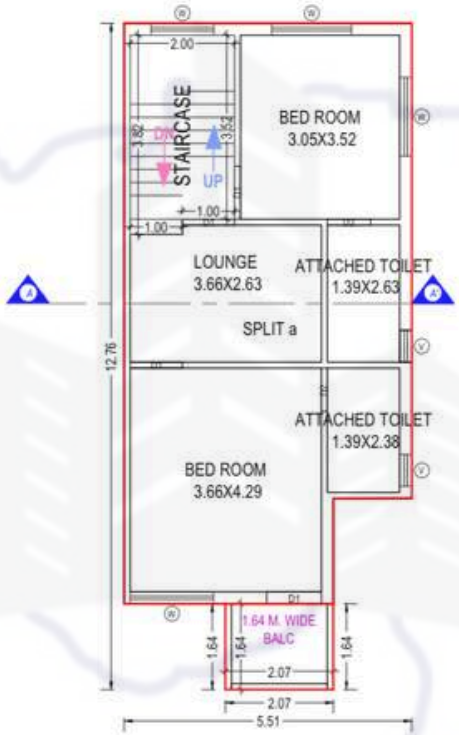


FIRST FLOOR PLAN
(Proposed)
(SCALE 1:100)

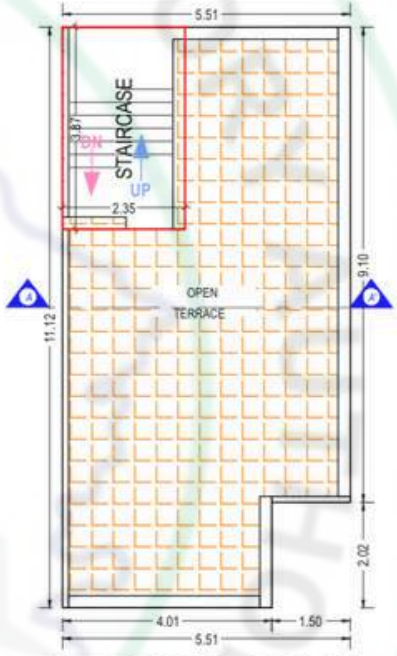


TERRACE FLOOR PLAN
(SCALE 1:100)

Type A1 (Plot No: 12)


श्रीनिलय Villa

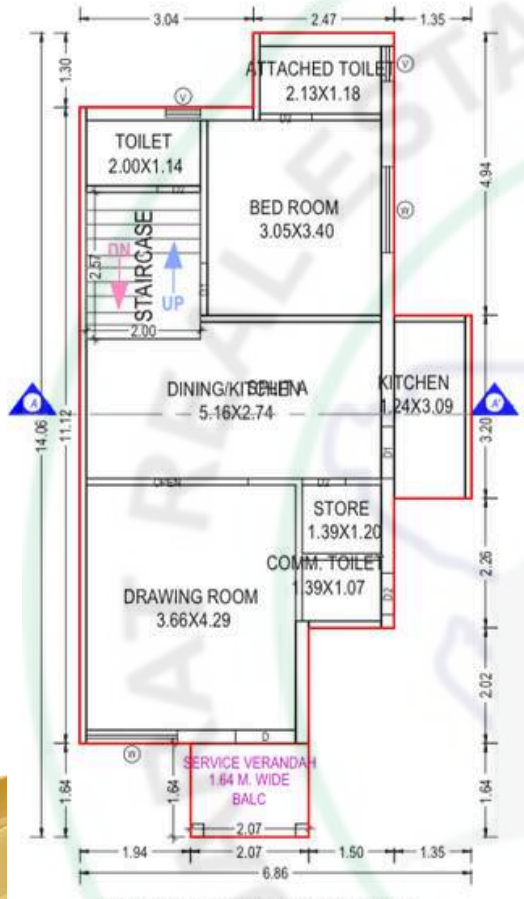

GROUND FLOOR PLAN
(Proposed)
(SCALE 1:100)

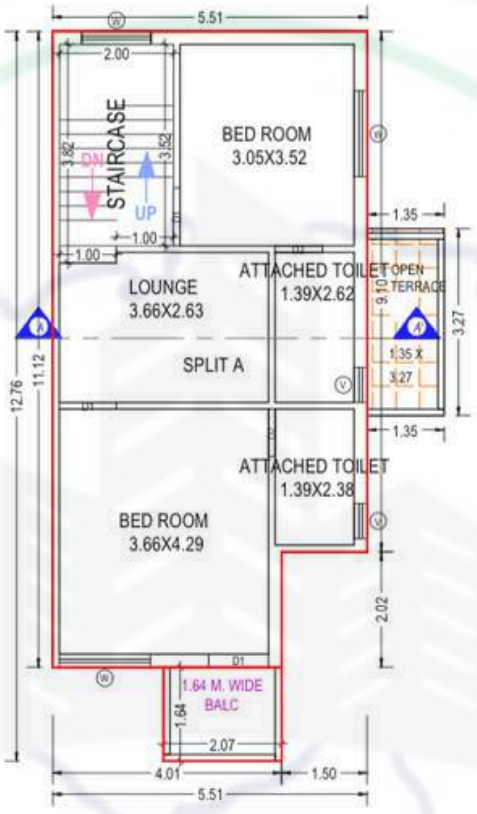


FIRST FLOOR PLAN
(Proposed)
(SCALE 1:100)

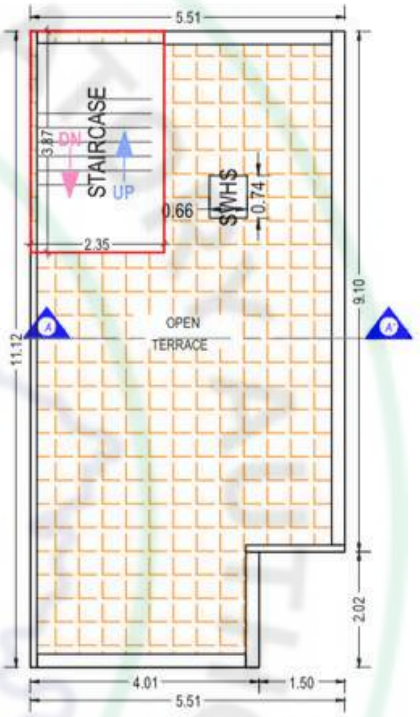


TERRACE FLOOR PLAN
(SCALE 1:100)

Type B1 (Plot No: 2,4)


श्रीनिलय
Villa

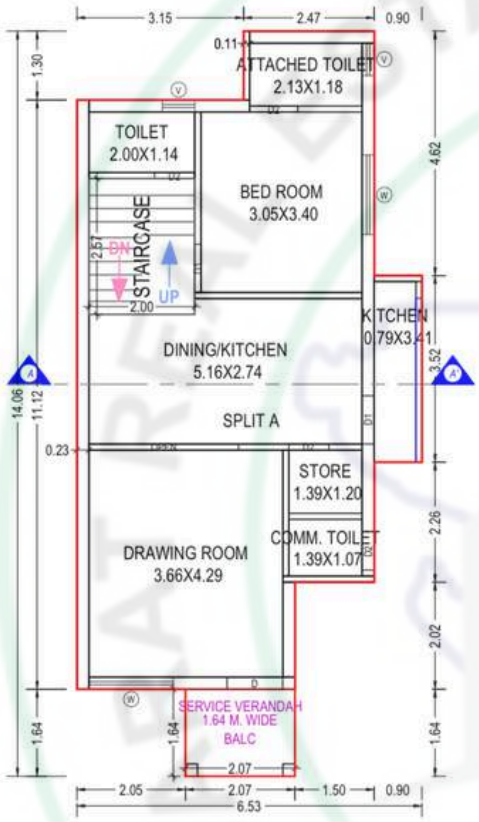

GROUND FLOOR PLAN
(Proposed)
(SCALE 1:100)

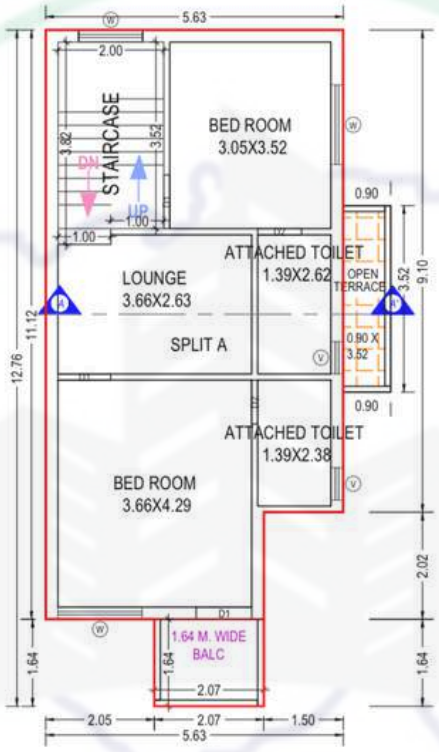

FIRST FLOOR PLAN
(Proposed)
(SCALE 1:100)

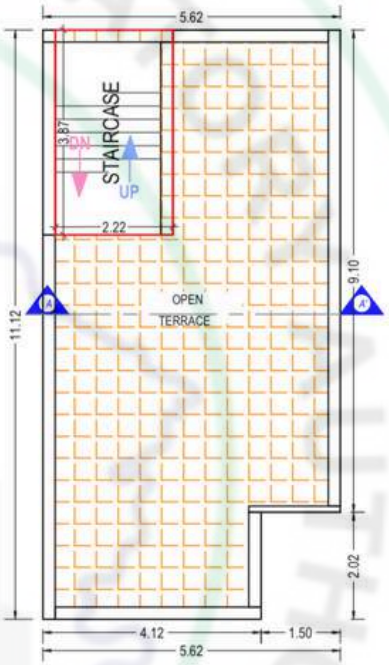


TERRACE FLOOR PLAN
(SCALE 1:100)


Type C1 (Plot No: 6)

श्रीनिलय Villa


श्रीनिलय
Villa

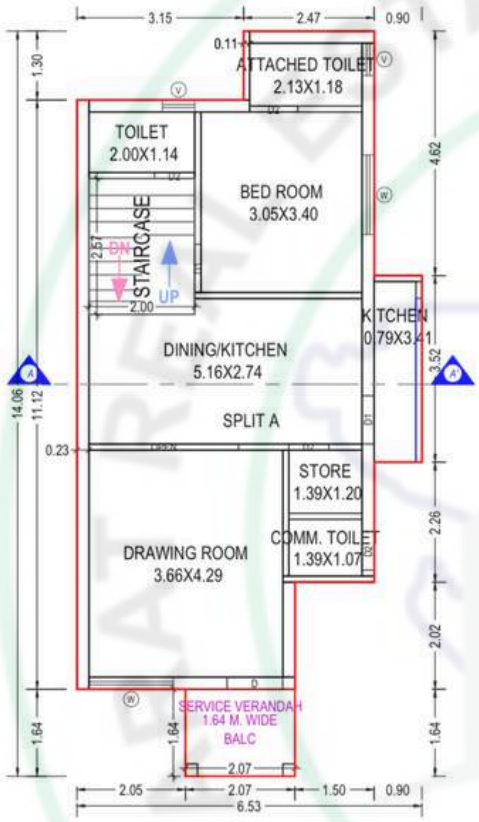

GROUND FLOOR PLAN
(Proposed)
(SCALE 1:100)

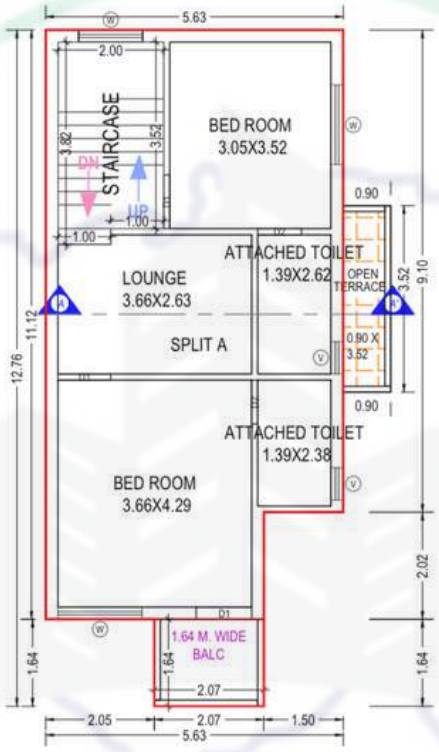

FIRST FLOOR PLAN
(Proposed)
(SCALE 1:100)

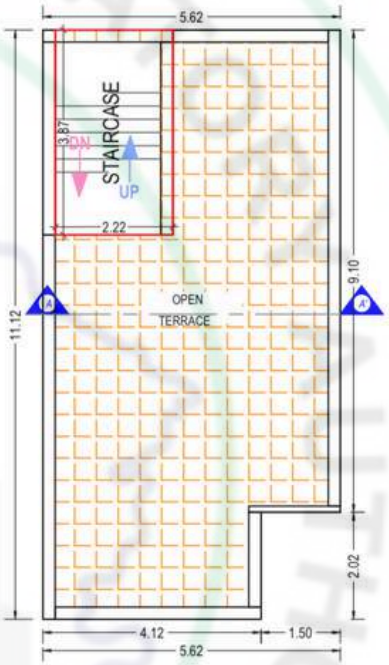

TERRACE FLOOR PLAN
(SCALE 1:100)


Type D1 (Plot No: 8,10)



Side View

श्रीनिलय
Villa

Specifications

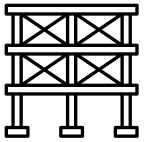


Structure

Safe & Sound quality controlled R.C.C. frame structure with best material component& pile foundation. Earthquake resistant design.




FLOORING

FLOORING
A Unique Design Premium Quality Vitrifies=d Tiles in all bungalows.

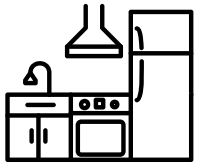

Kitchen/store

Exclusive granite platform with ISI CPVC S.S. Sink & Design tiles Dado up to lintel level. Washing machine inlet/outlet in wash area. Provision for gas pipeline.

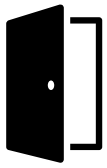

Door

Laminated main door & Internal flush door.



Toilet/Plumbing

Western Concept designed toilet.Designer tiles on Fully glazed / powder coated aluminium,floor and wall up to lintel level. sanitary ware and bath fittings.



Windows

Fully glazed / powder coated aluminium floor and wall up to lintel level. Premium quality windowswith Granite seal frame.



ELECTRIFICAION

The features include concealed copper wiring, , concealed electrification, premium copper wire,, branded modular switches, and an MCB distribution panel.




Wall paint

External wall with double coat sand texture with acrylic paint. Internal wall premium Premium mala plaster with white finish putty.



Terrace

China mosaic

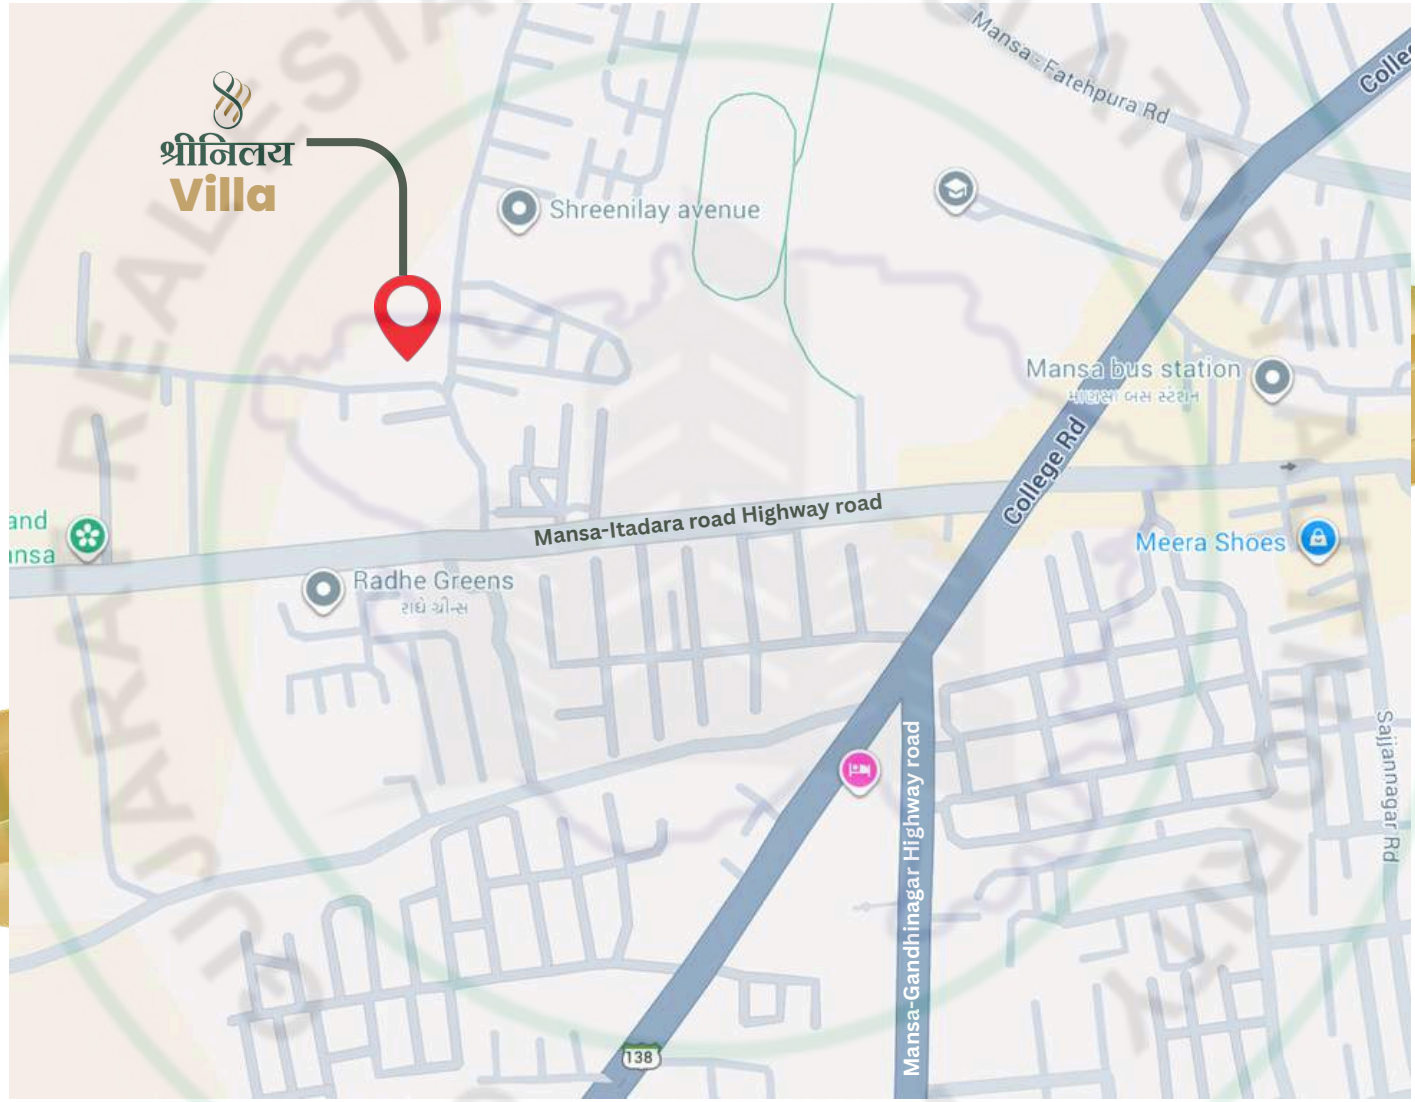

Key-plan

श्रीनिलय
Villa

Address:
1085/2, Fatehpura road, beside Dhanvir hanuman temple, Mansa

Developers name:
SM buildcon, mansa

Contact:
+91 8866134653 +91 9898134653

Amenities:
1. 1 comman plots with attractive decorations
2. RCC road

श्रीनिलय
Villa