
SOHAM


PRIMROSE

3 & 4 BHK MAJESTIC LIVING


1ST
BASEMENT PLAN

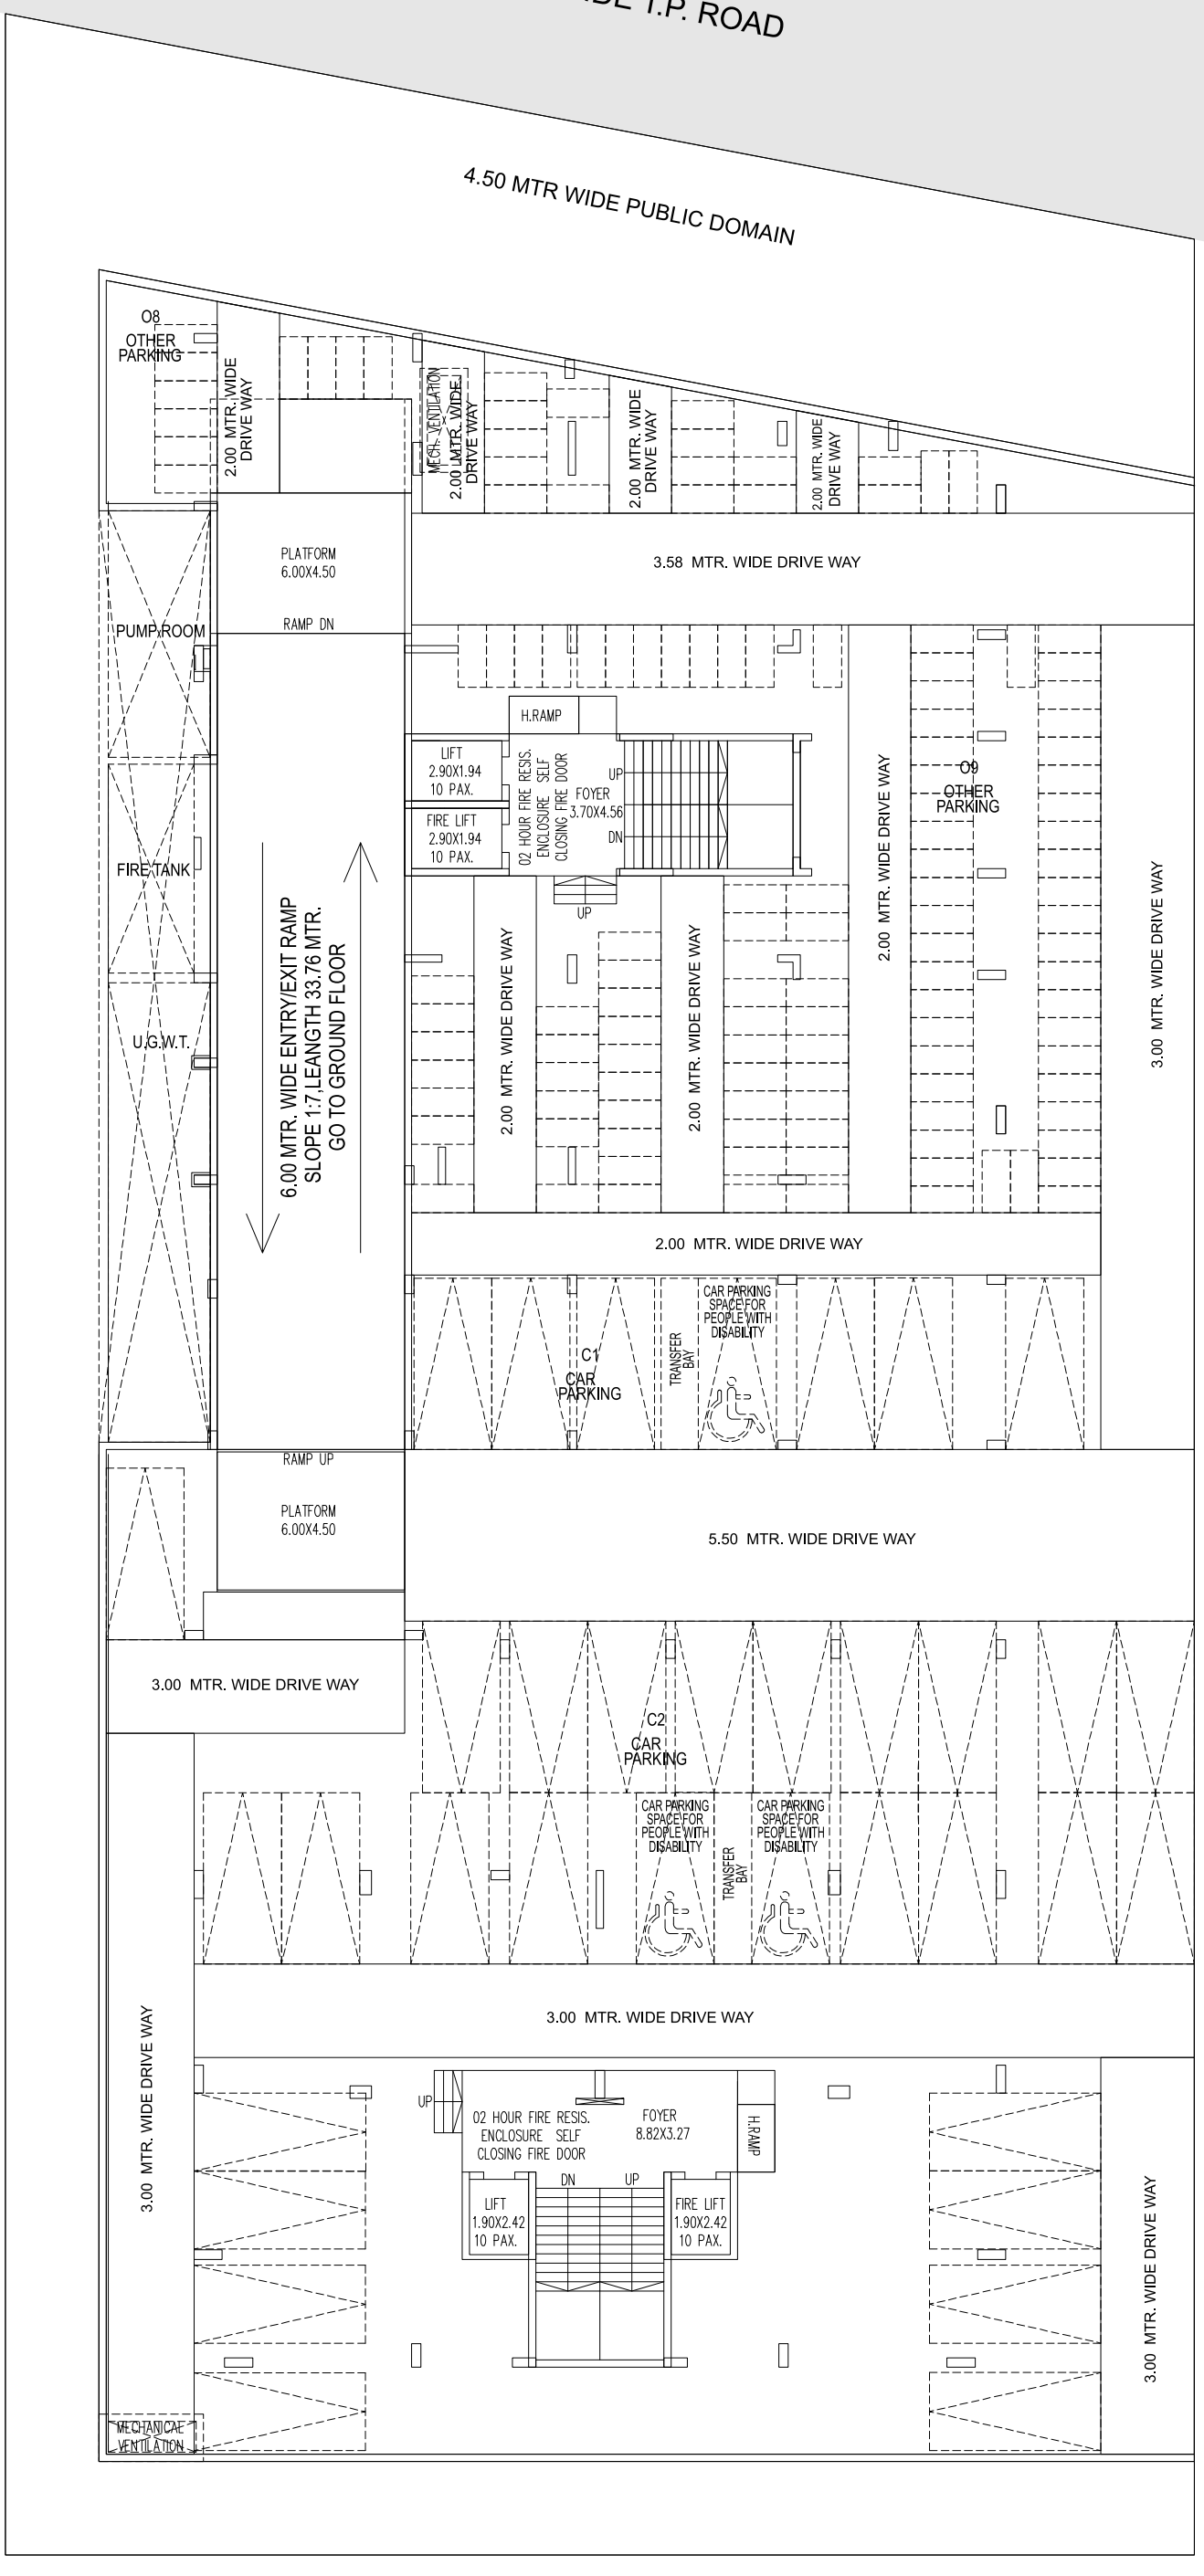

2ND
BASEMENT PLAN

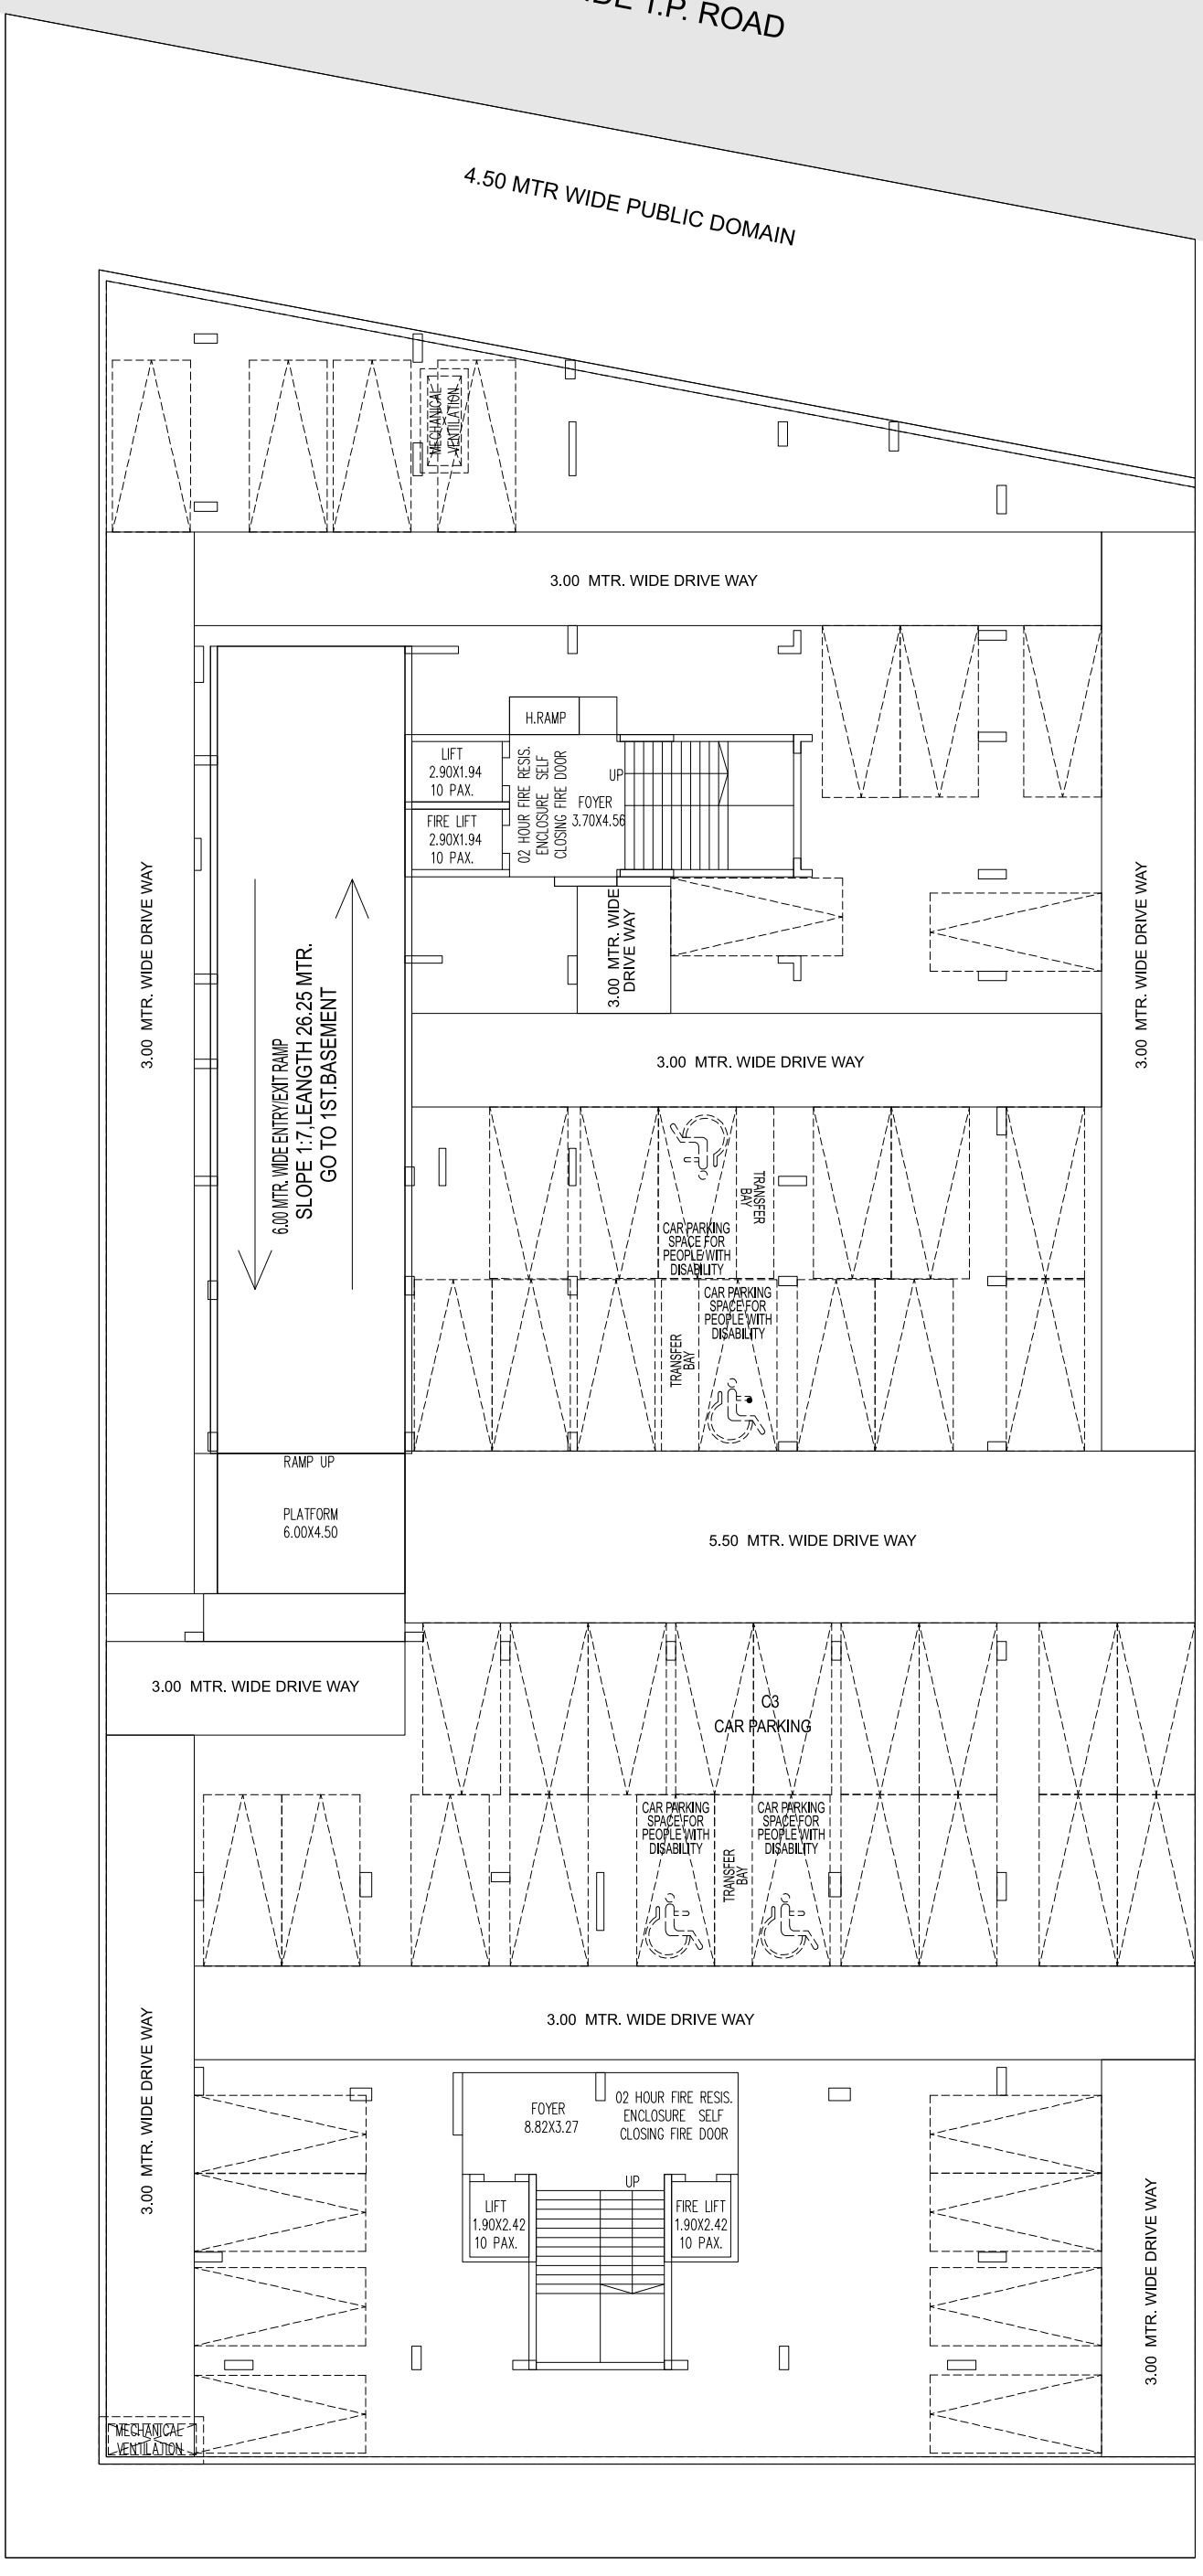



GROUND
FLOOR PLAN

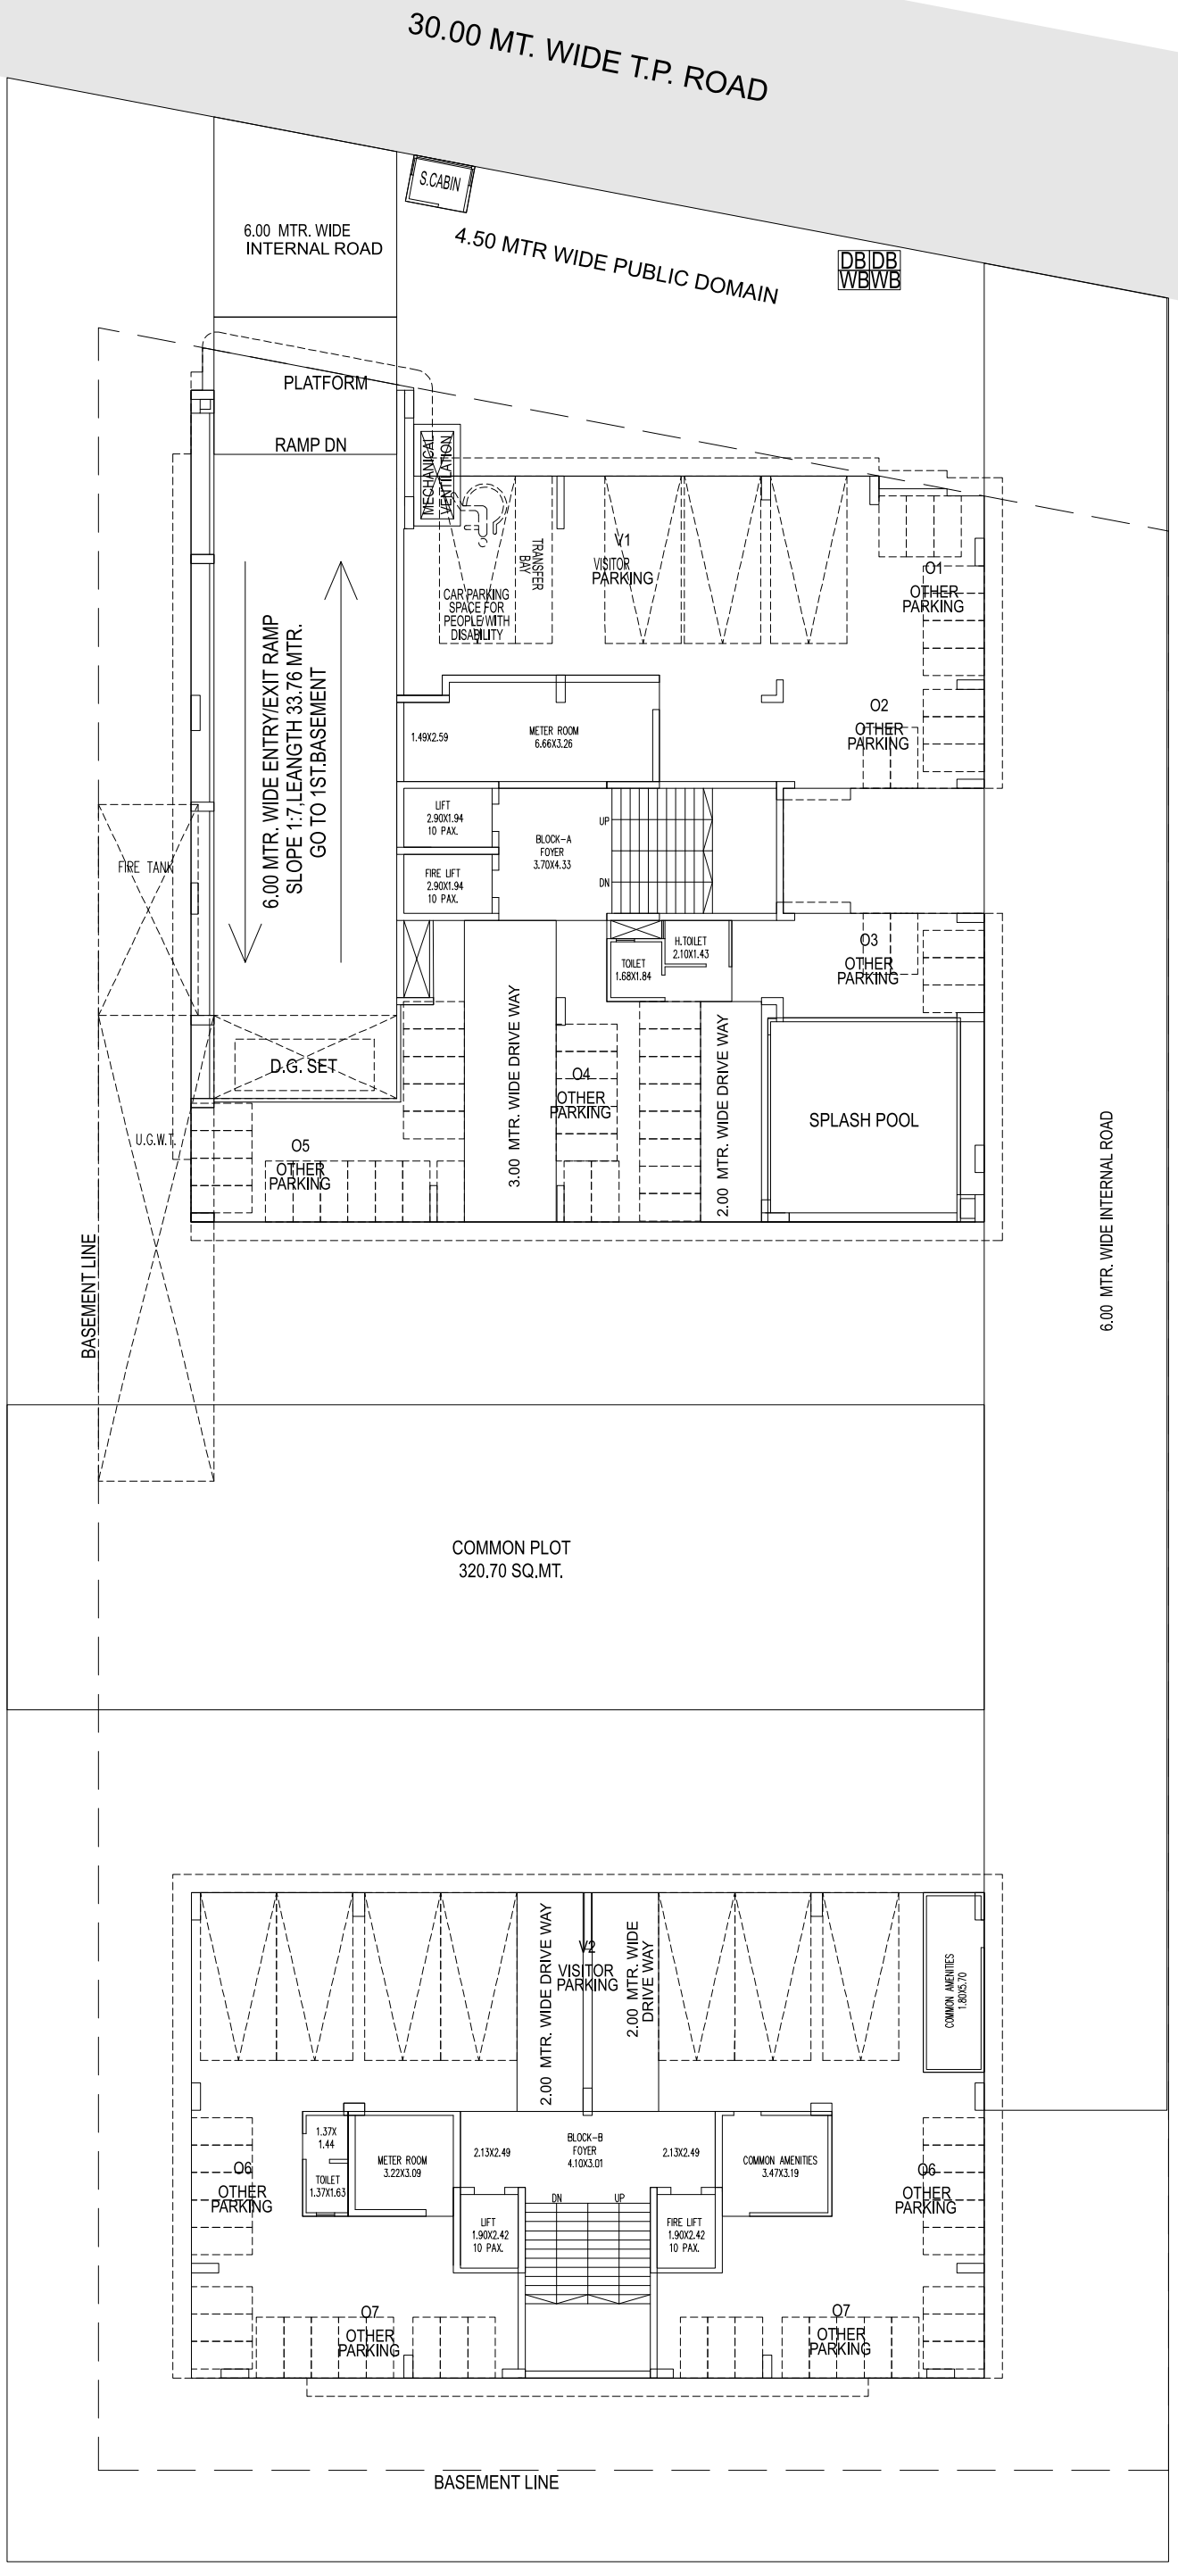


TYPICAL


FLOOR PLAN | 1ST TO 13

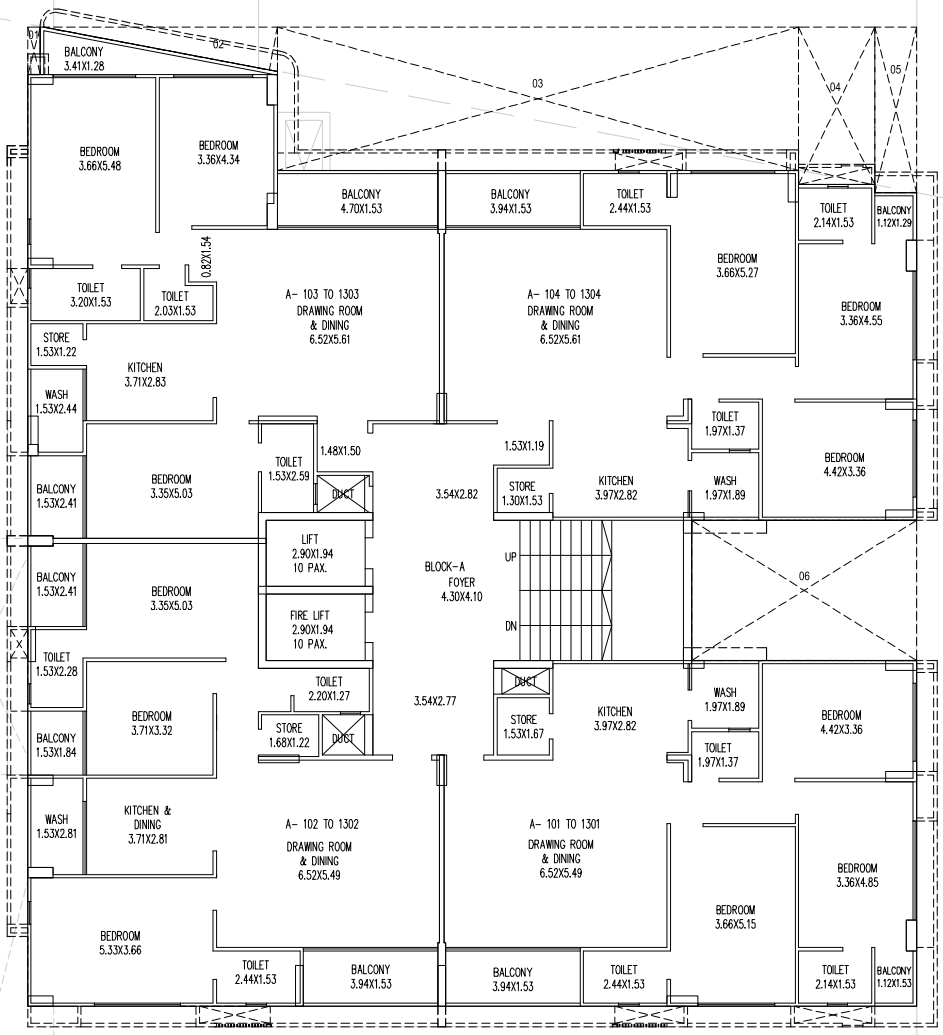

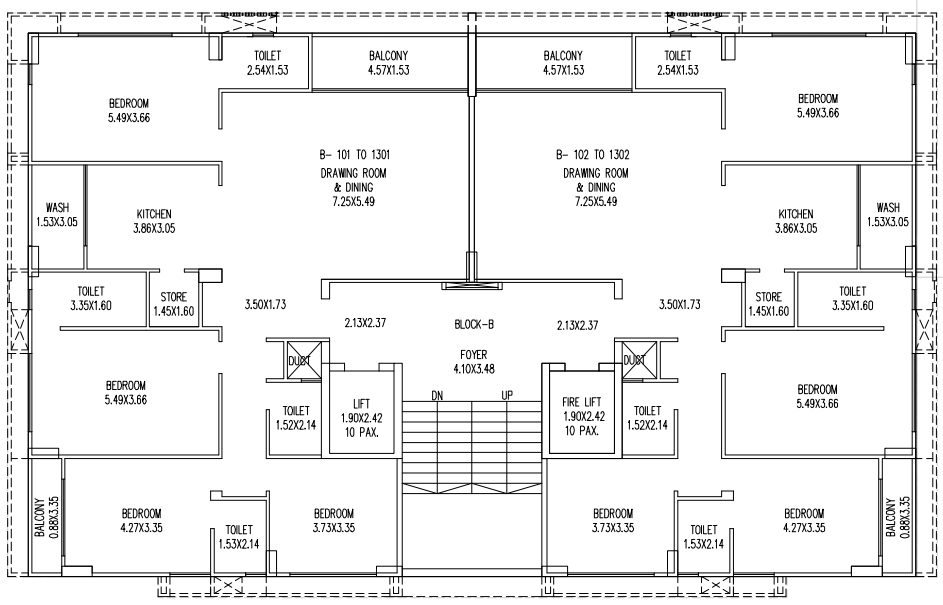


TERRACE
FLOOR PLAN

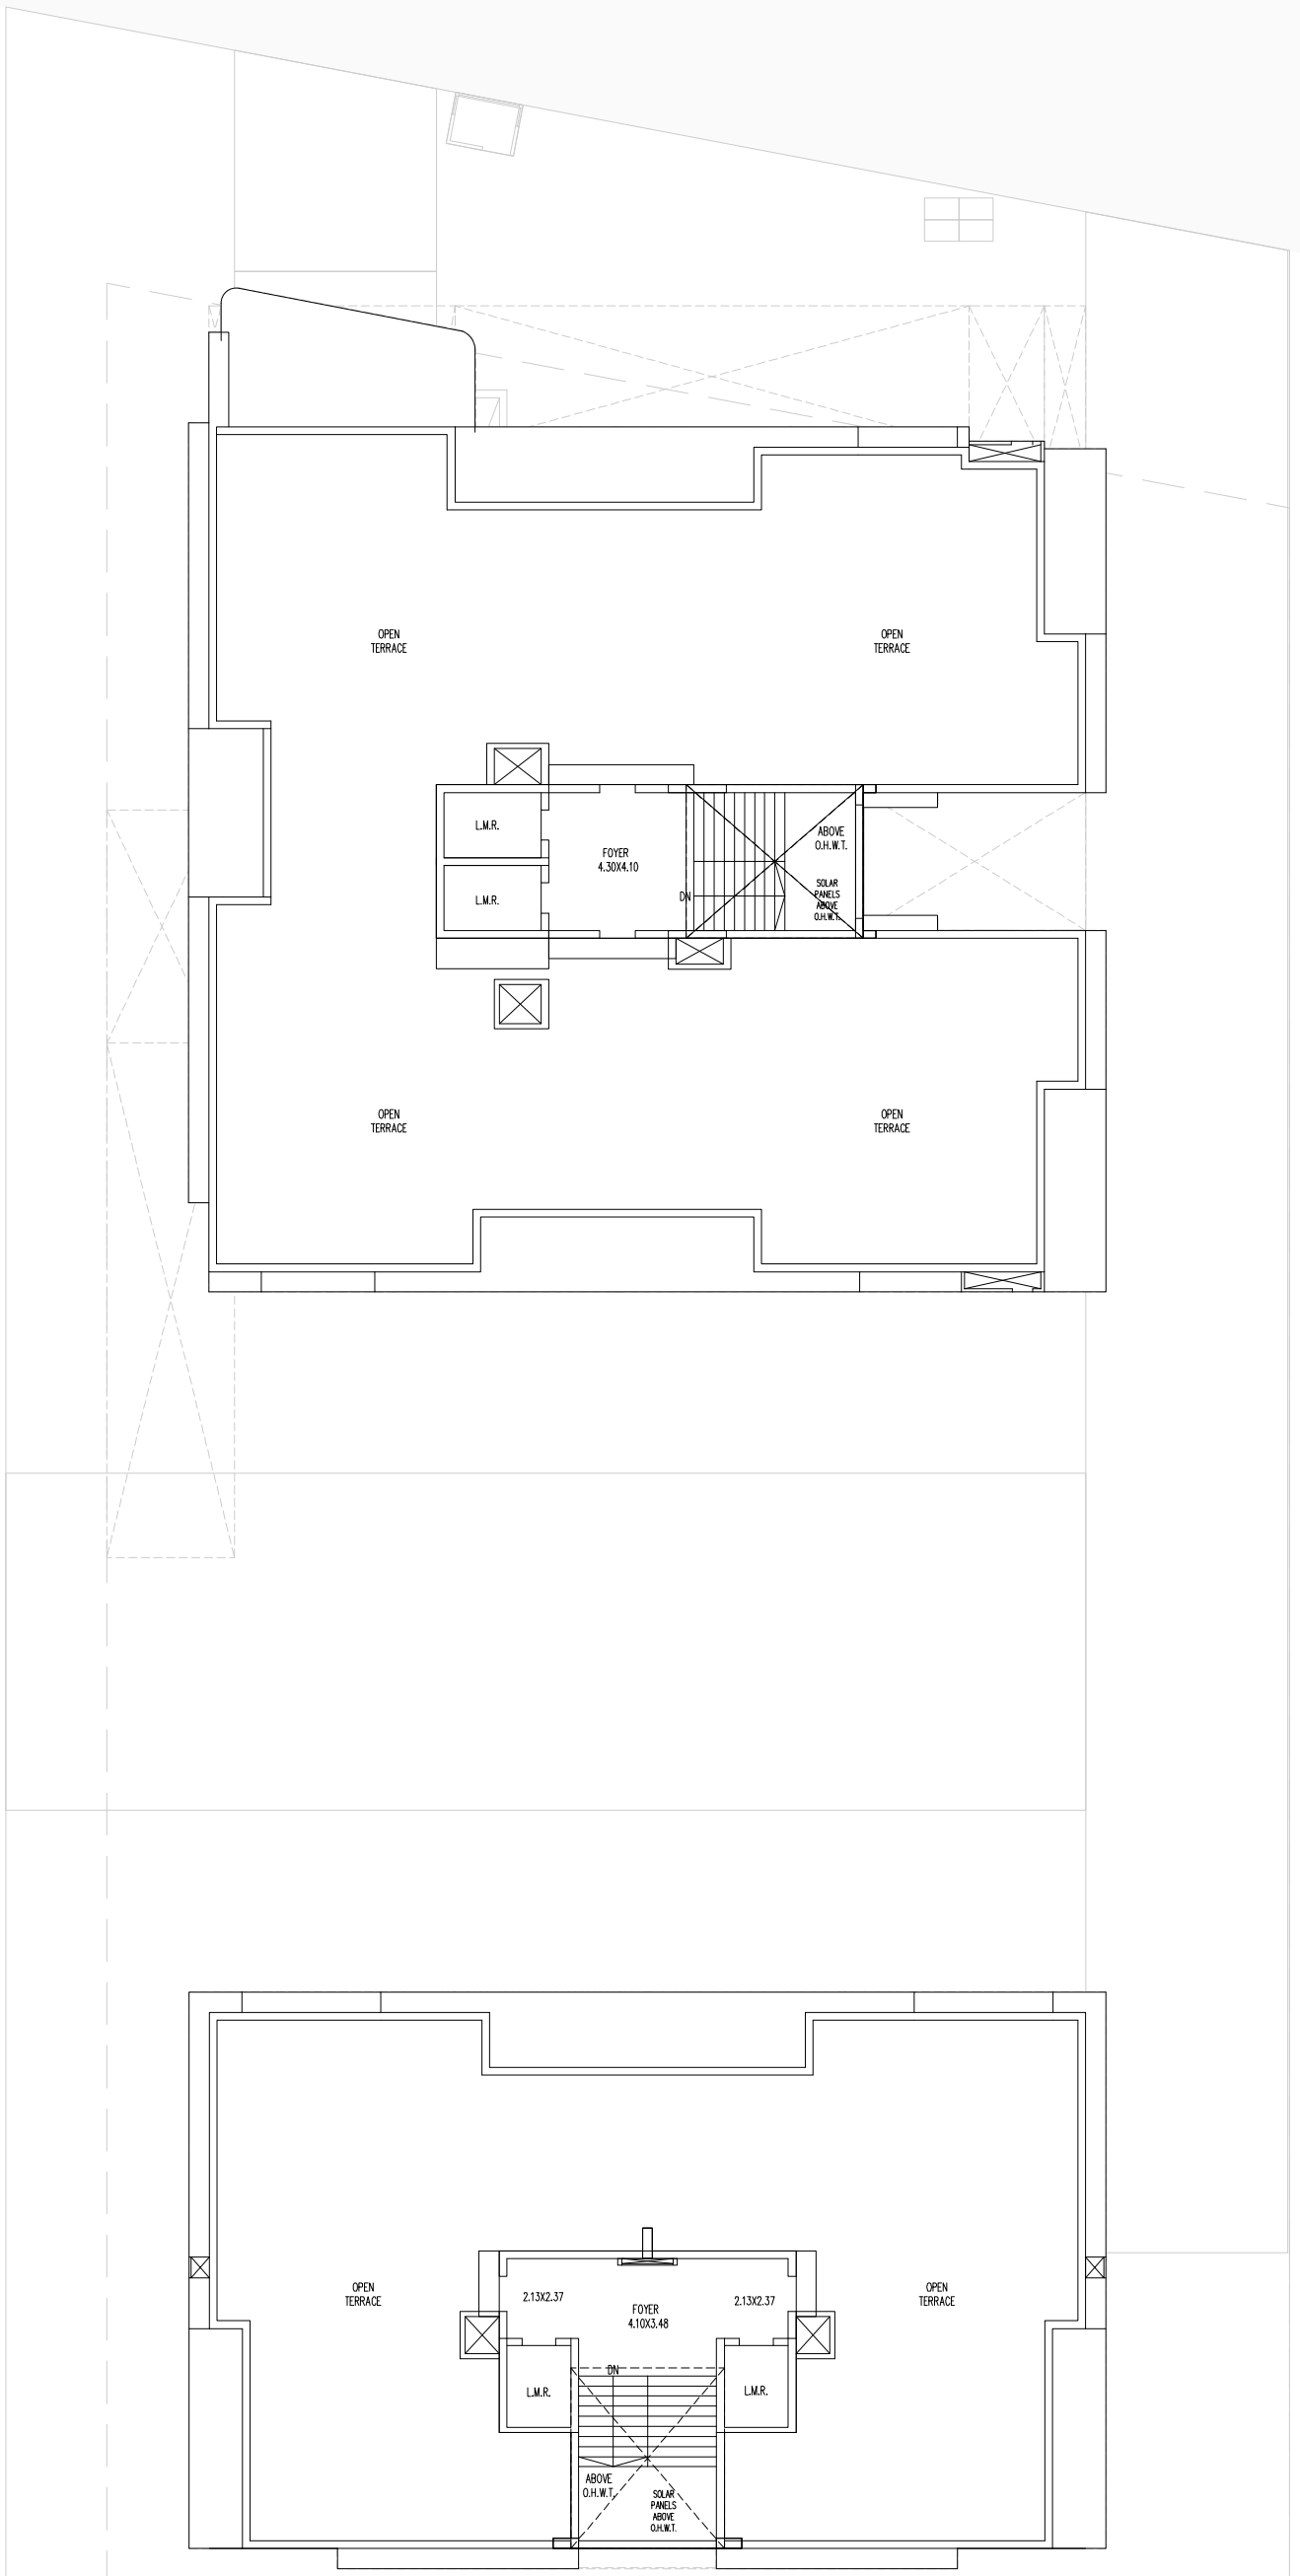


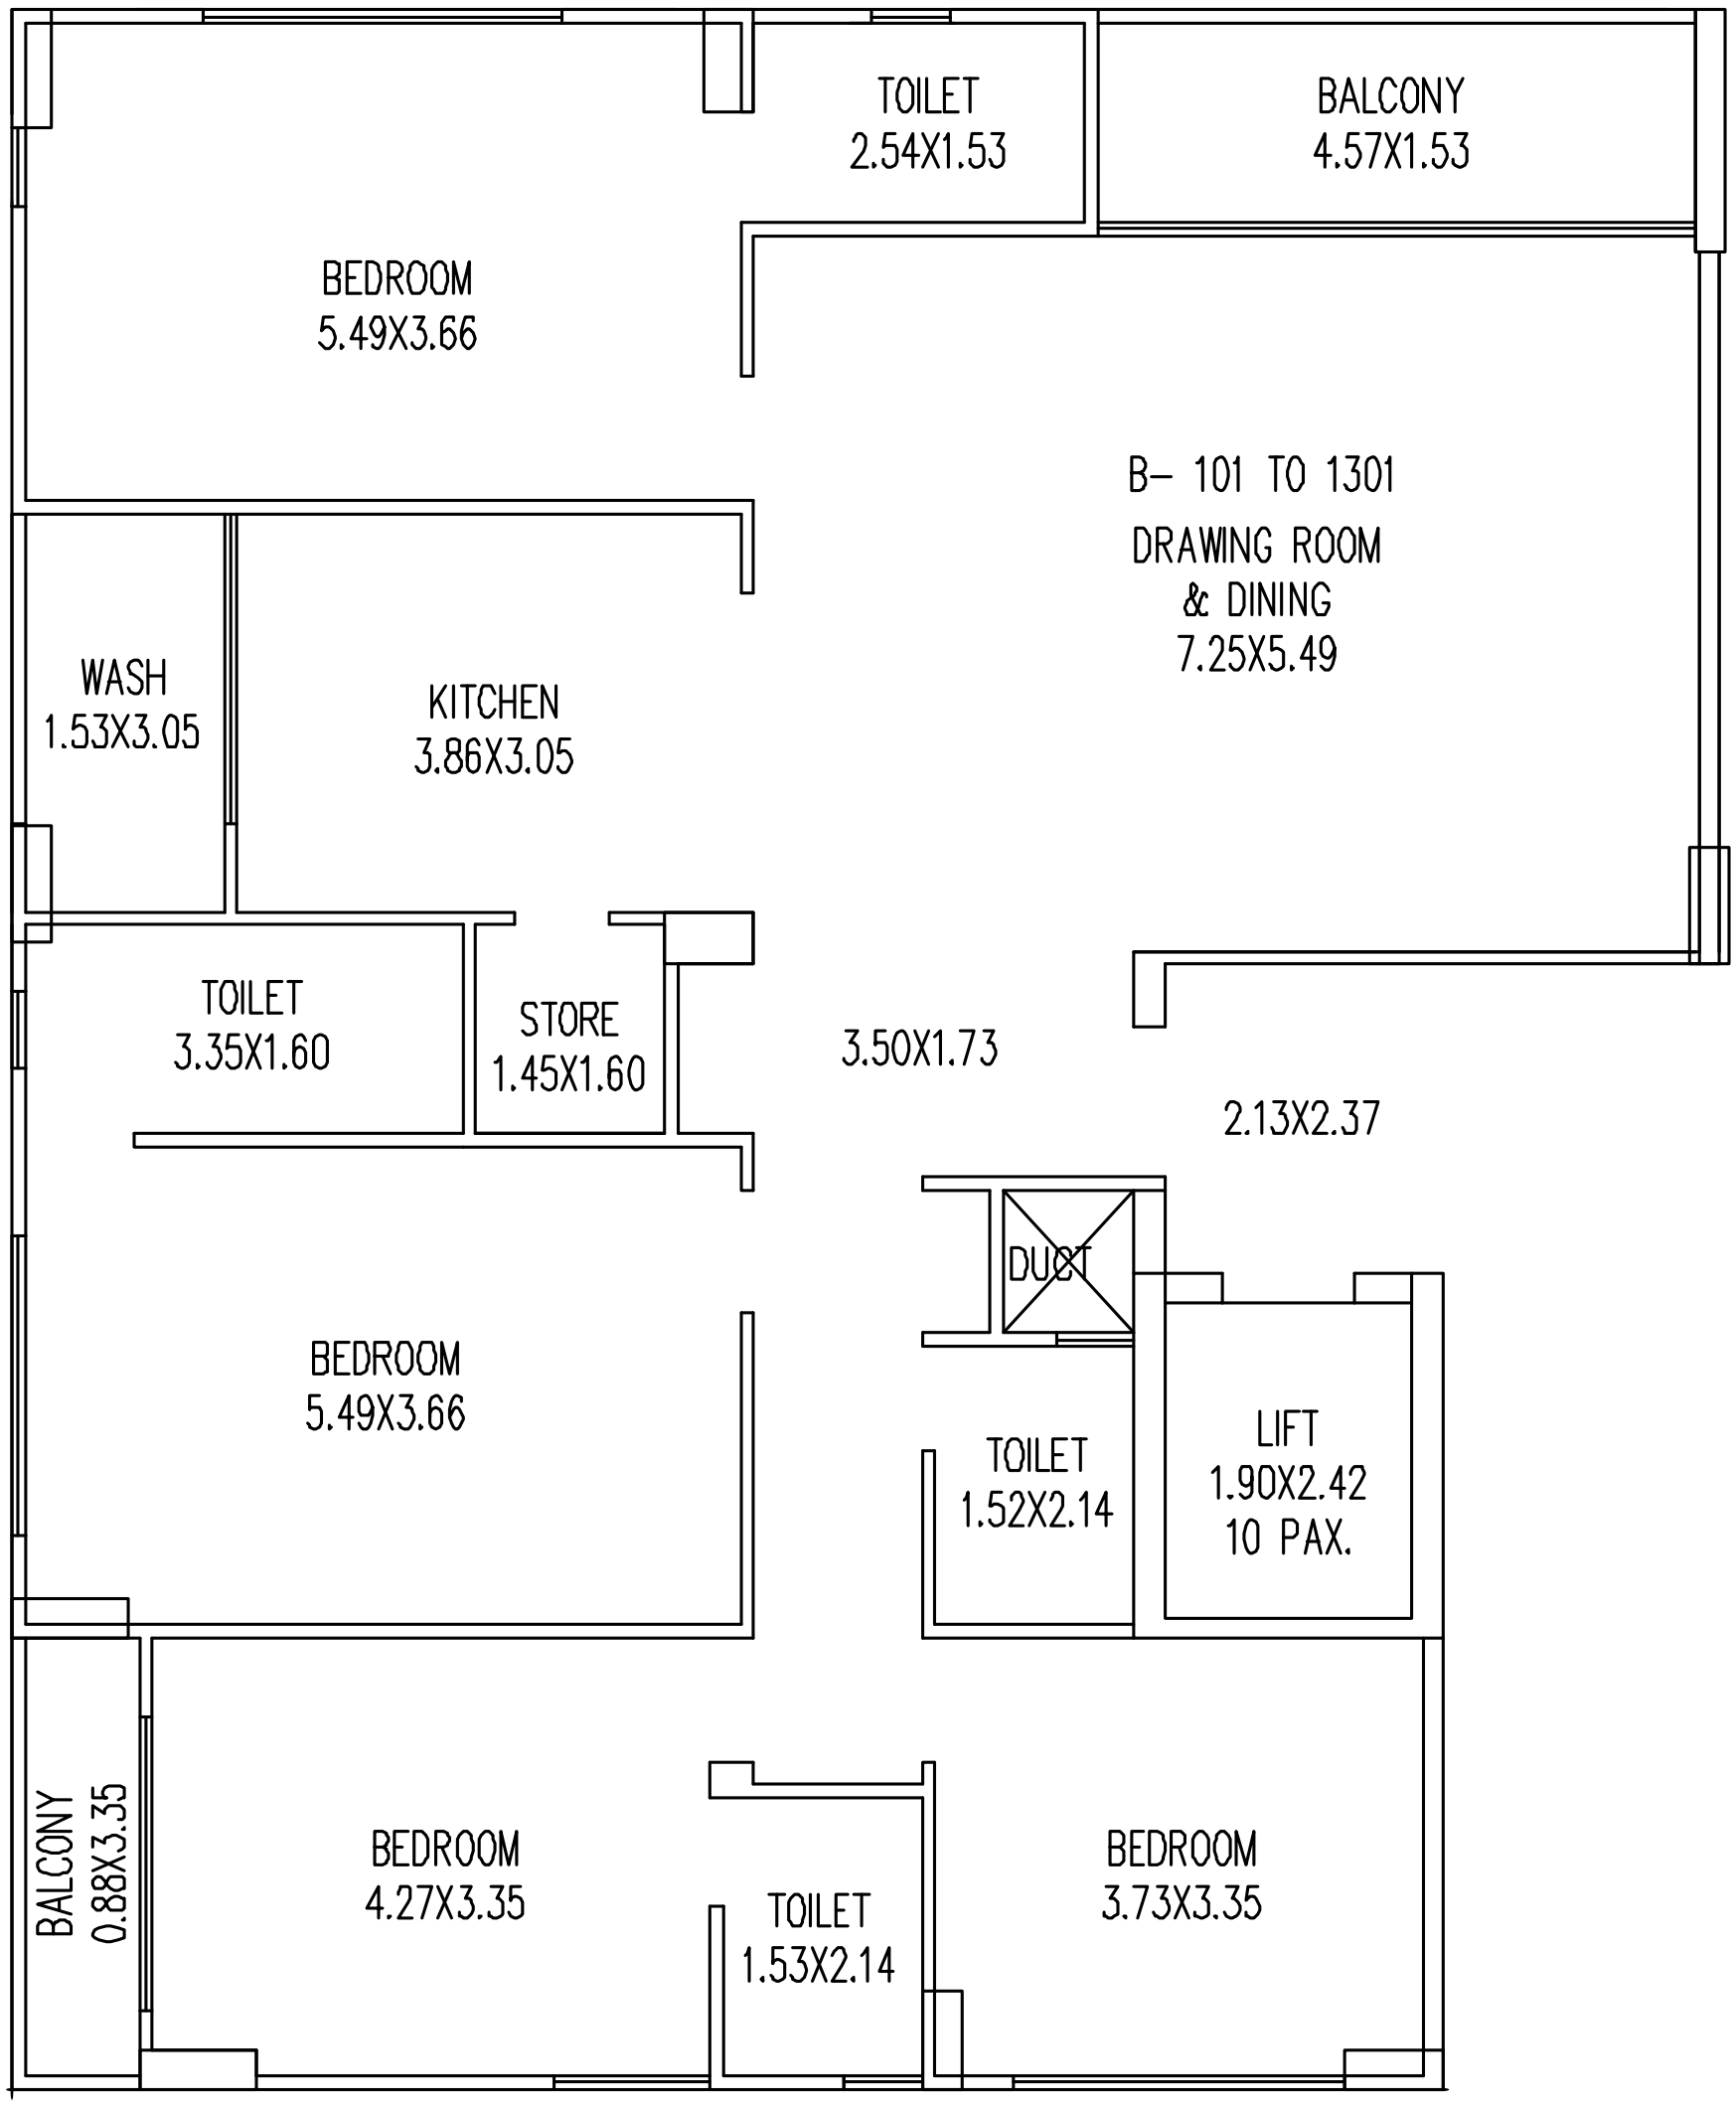

TOILET
2.54X1.53
BALCONY
4.57X1.53
BEDROOM
5.49X3.66
B– 101 TO 1301
DRAWING ROOM
& DINING
7.25X5.49
WASH
1.53X3.05
KITCHEN
3.86X3.05
TOILET
3.35X1.60
STORE
1.45X1.60
3.50X1.73
2.13X2.37
DUCT
BEDROOM
5.49X3.66
TOILET
1.52X2.14
LIFT
1.90X2.42
10 PAX.
BALCONY
0.88X3.35
BEDROOM
4.27X3.35
TOILET
1.53X2.14
BEDROOM
3.73X3.35

3BHK

UNIT PLAN | A - 101 TO 1301

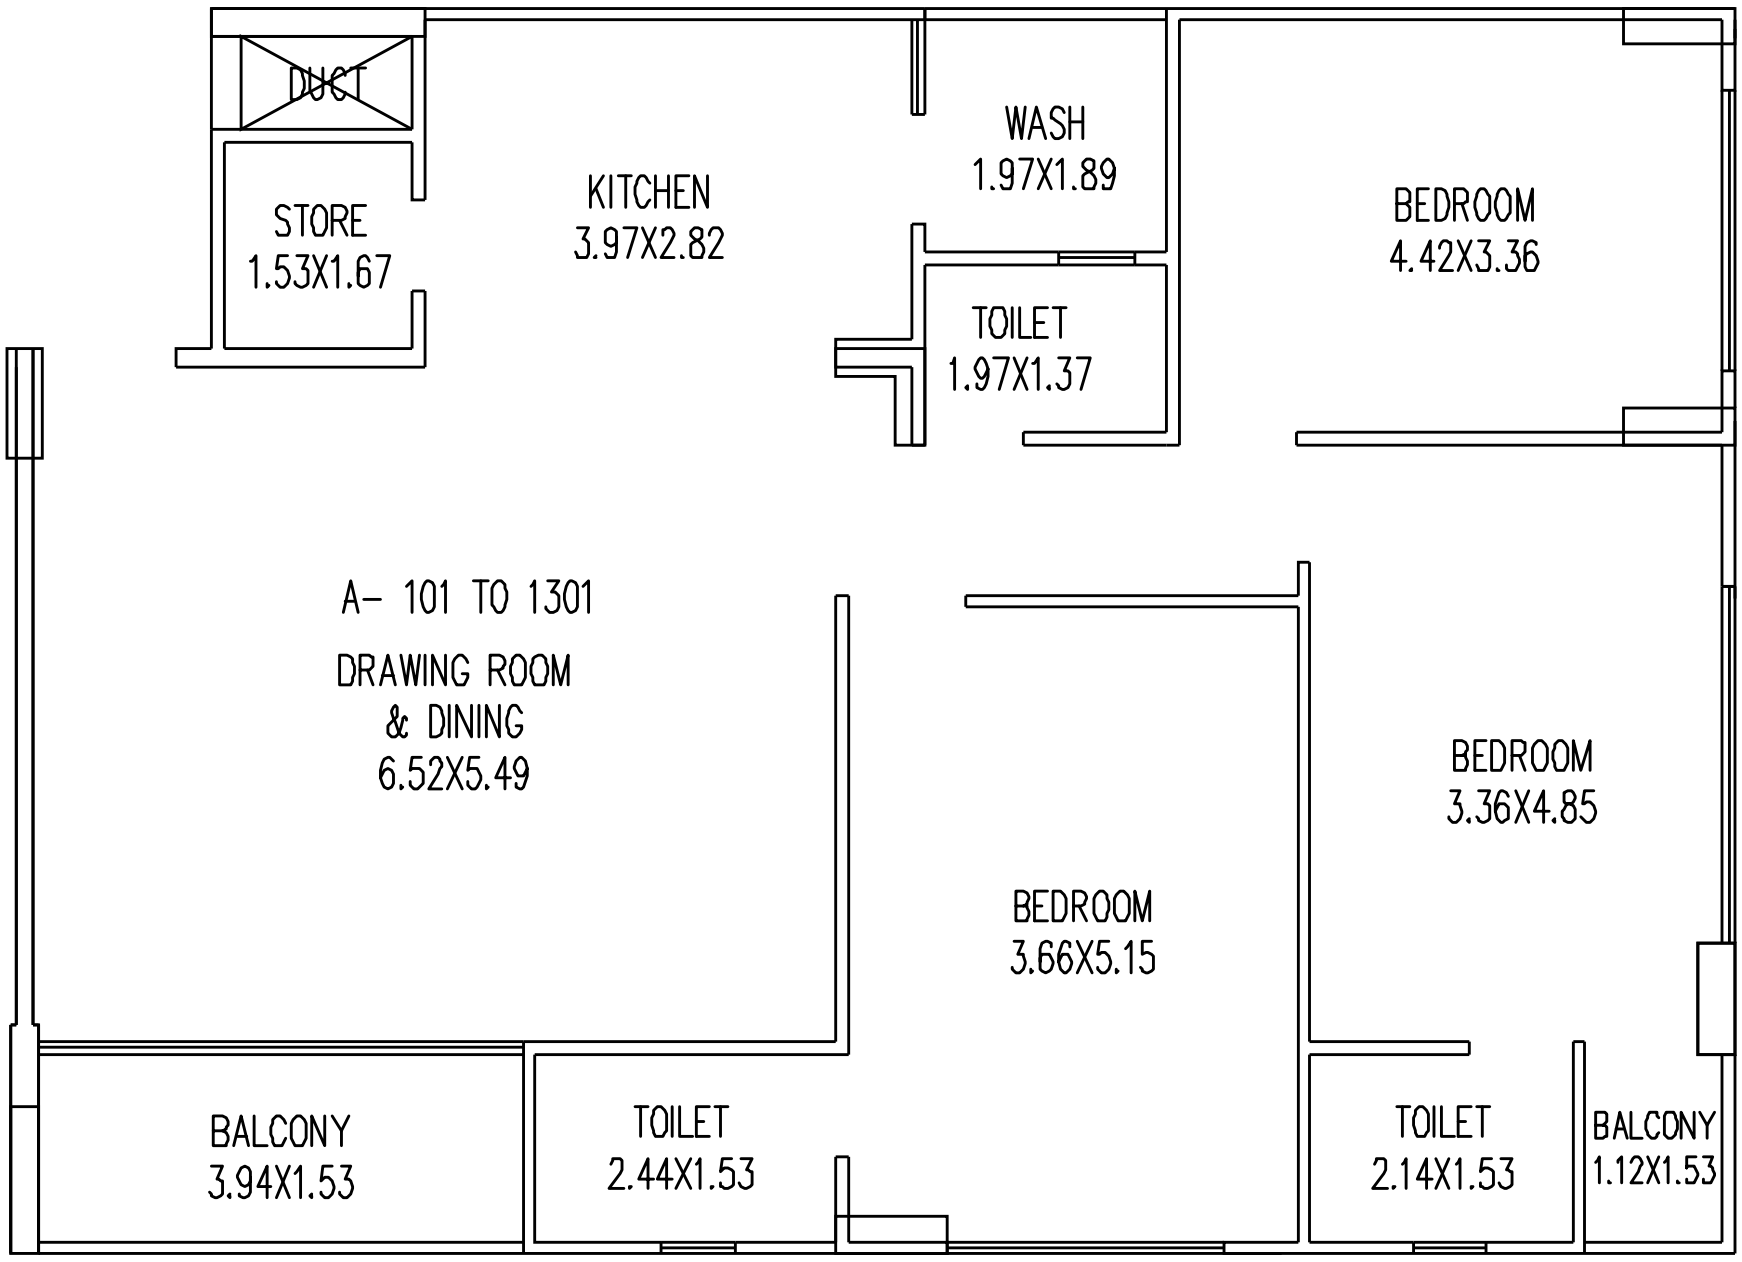


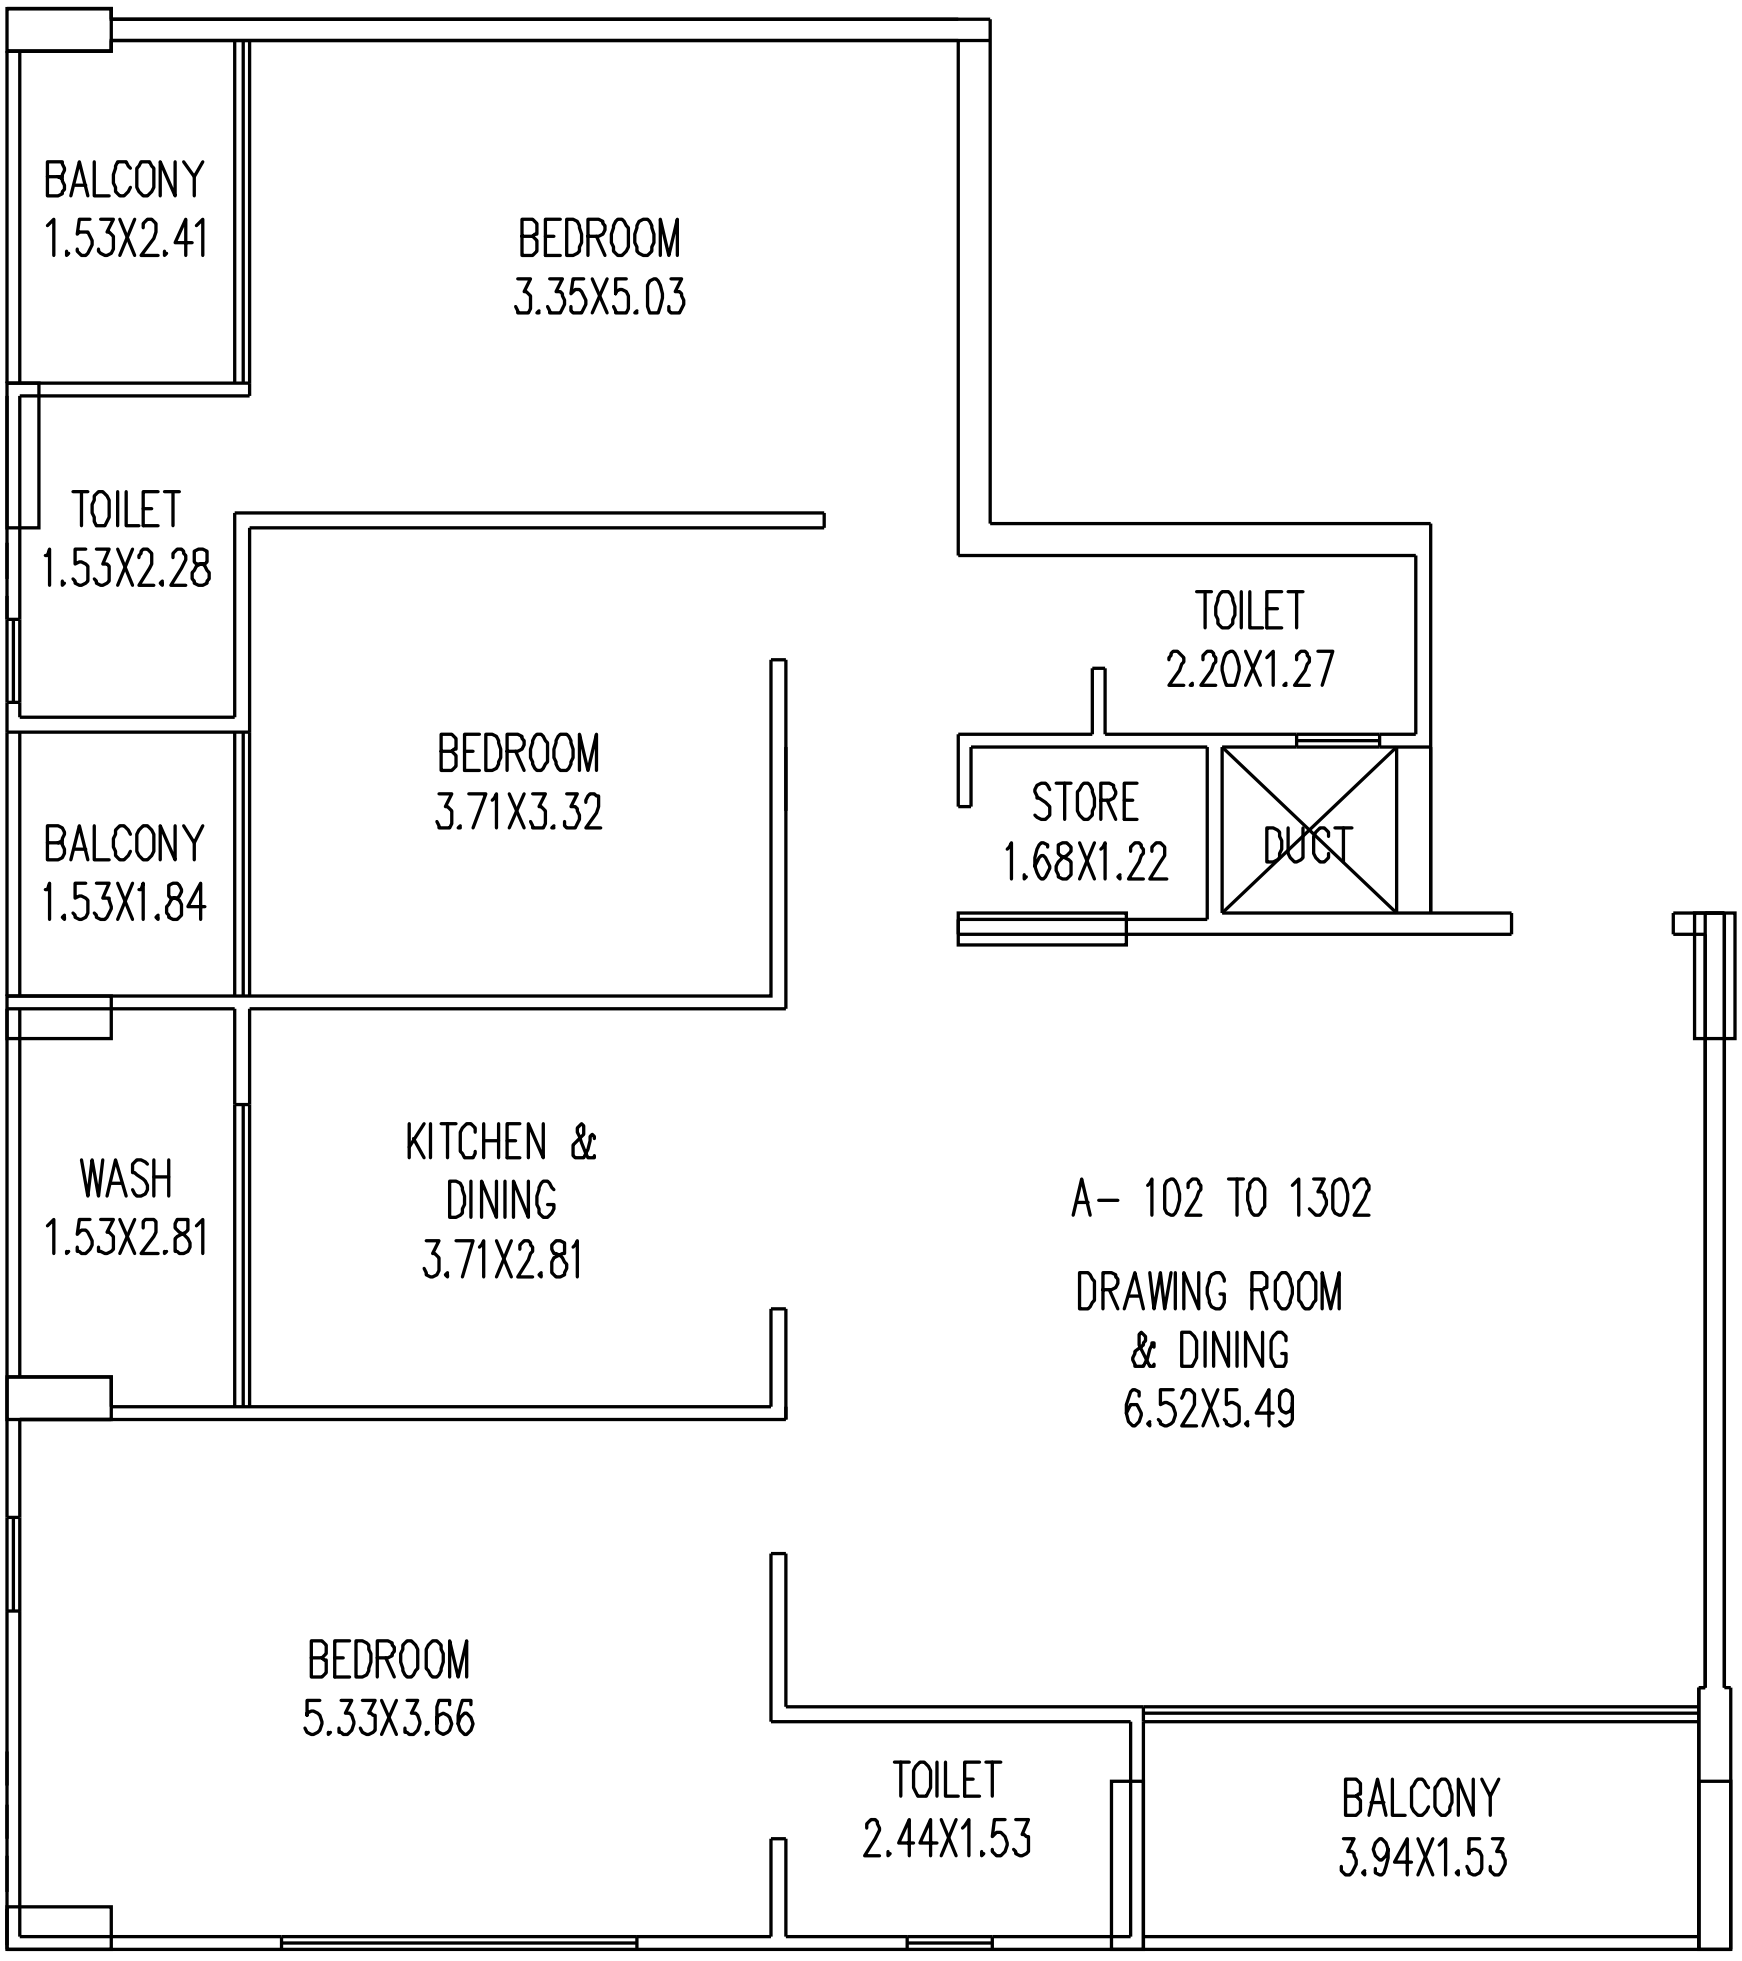
BALCONY
1.53X2.41
BEDROOM
3.35X5.03
TOILET
1.53X2.28
BEDROOM
3.71X3.32
BALCONY
1.53X1.84
WASH
1.53X2.81
KITCHEN &
DINING
3.71X2.81
TOILET
2.20X1.27
STORE
1.68X1.22
DUCT
A- 102 TO 1302
DRAWING ROOM
& DINING
6.52X5.49
BEDROOM
5.33X3.66
TOILET
2.44X1.53
BALCONY
3.94X1.53

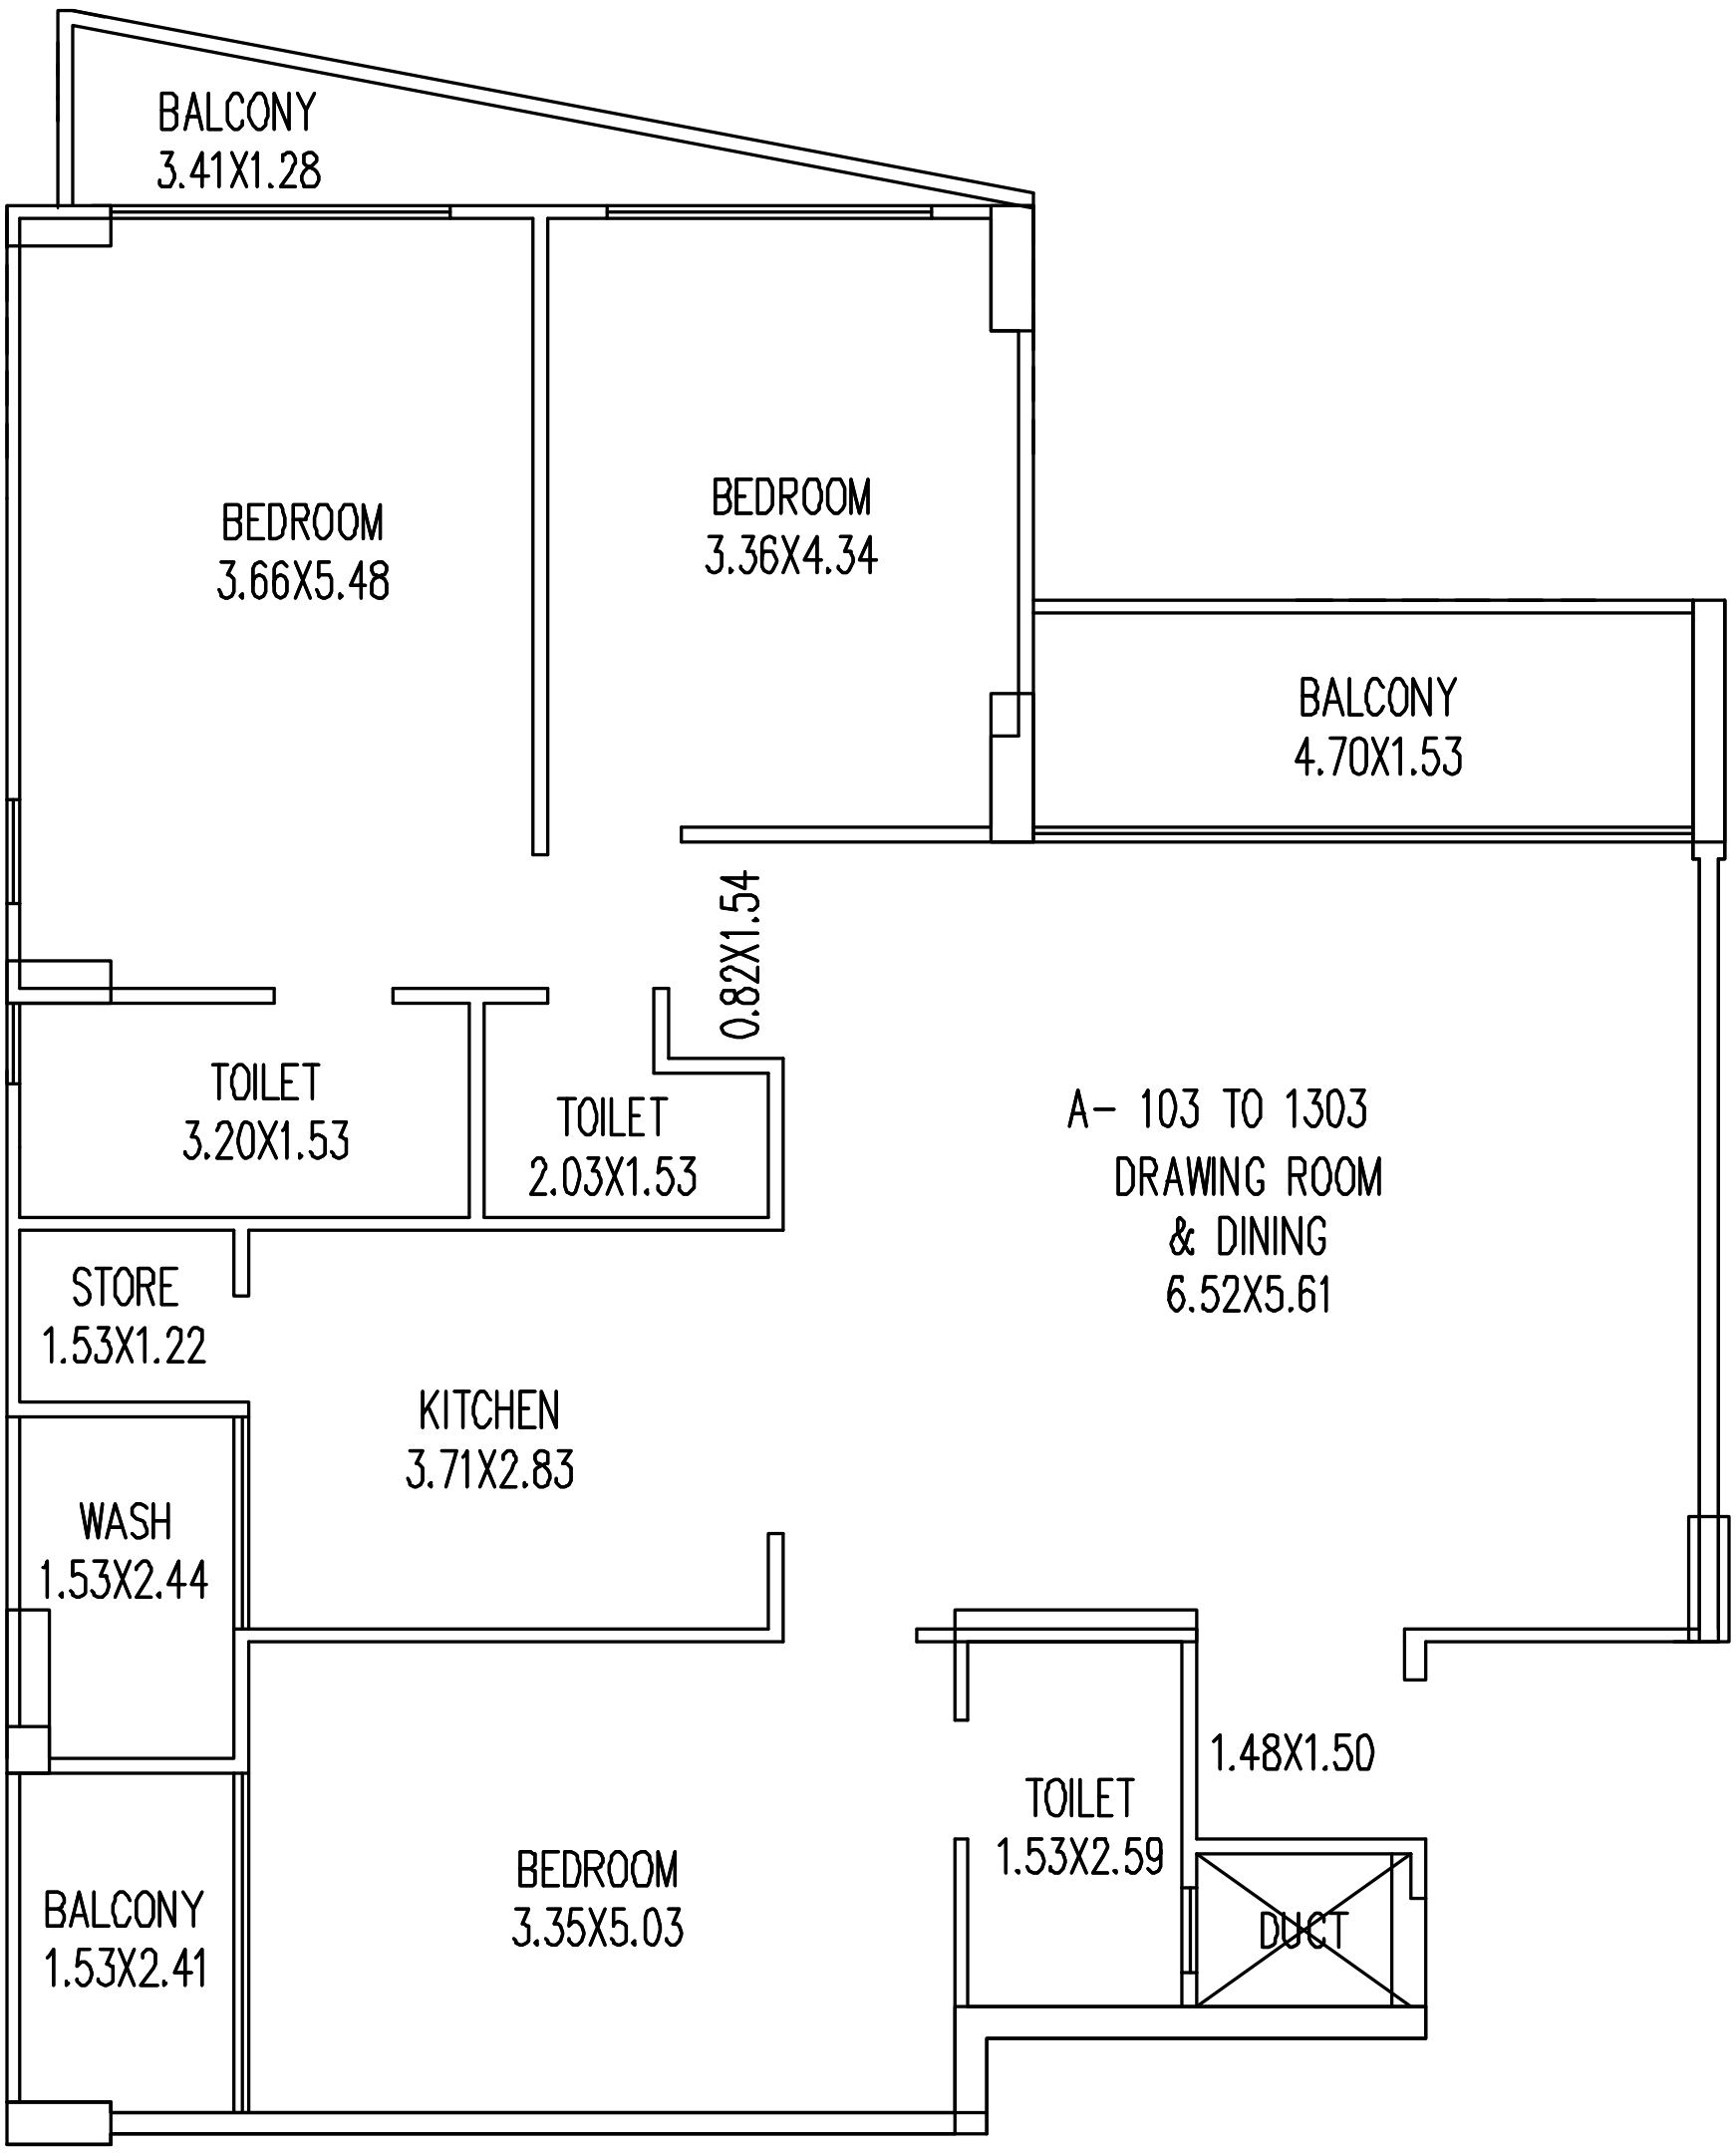
BALCONY
3.41X1.28
BEDROOM
3.66X5.48
BEDROOM
3.36X4.34
BALCONY
4.70X1.53
0.82X1.54
TOILET
3.20X1.53
TOILET
2.03X1.53
A- 103 TO 1303
DRAWING ROOM
& DINING
6.52X5.61
STORE
1.53X1.22
KITCHEN
3.71X2.83
WASH
1.53X2.44
1.48X1.50
TOILET
1.53X2.59
DUCT
BALCONY
1.53X2.41
BEDROOM
3.35X5.03

3BHK

UNIT PLAN | A - 104 TO 1304

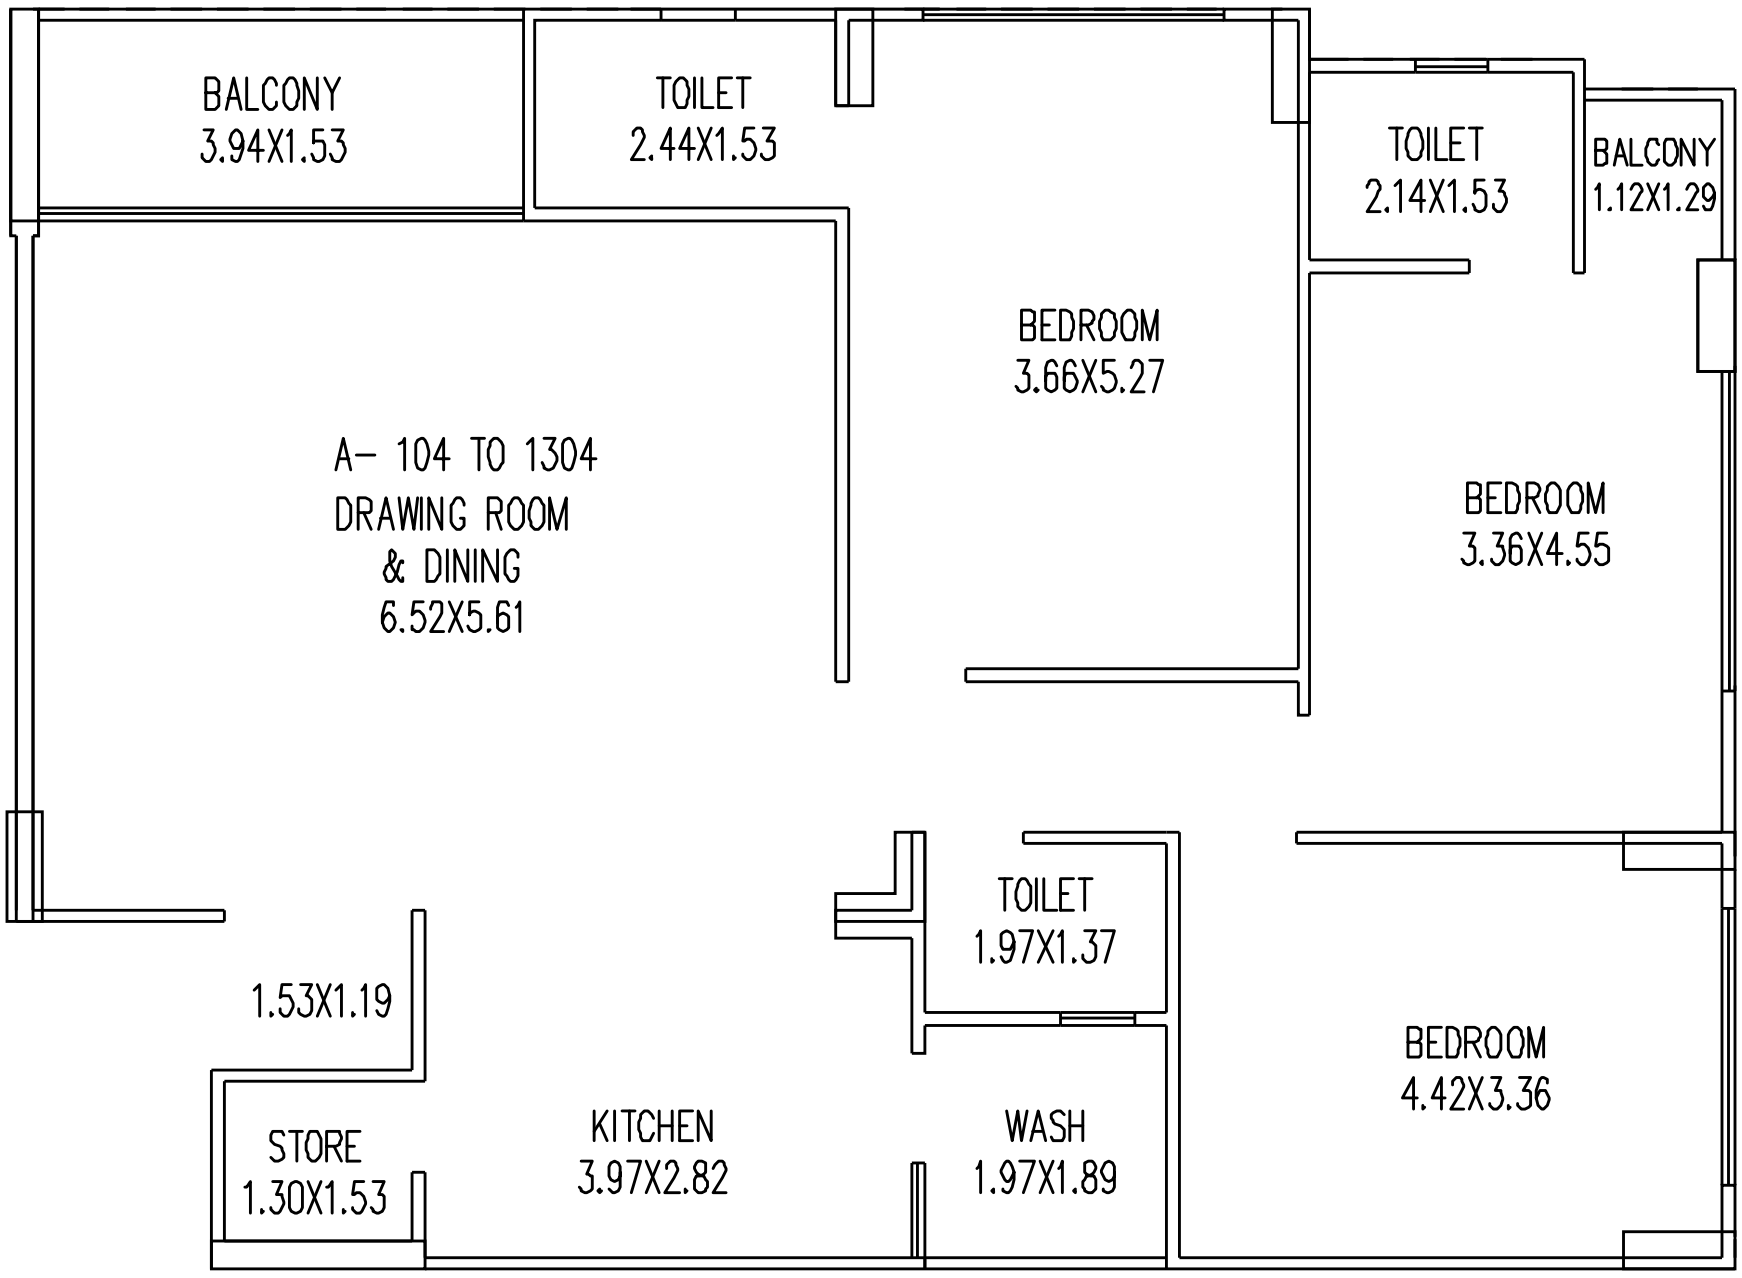

AMENITIES

SPLASH POOL | SECURITY CABIN | COMMON PLOT

CCTV SURVEILLANCE | SOLAR PANEL

SPECIFICATIONS

FLOORING : Standard vitrified tiles.

BATHROOM : Tile dado up to lintle level in Bathroom

WASH AREA : Tile dado at wash area

KITCHEN : Granite / Artificial stone Platform in kitchen

DOOR : Flush door with wooden/granite frame

WINDOW : Aluminum slider window


PLUMBING : Standard PVC/Upvc/Cpvc plumbing pipe line

SANATORY : Standard CP/Sanatory fittings

ELECTRIFICATION : Standard electrical cabling and accessories

LOCATION

(NOT TO SCALE)

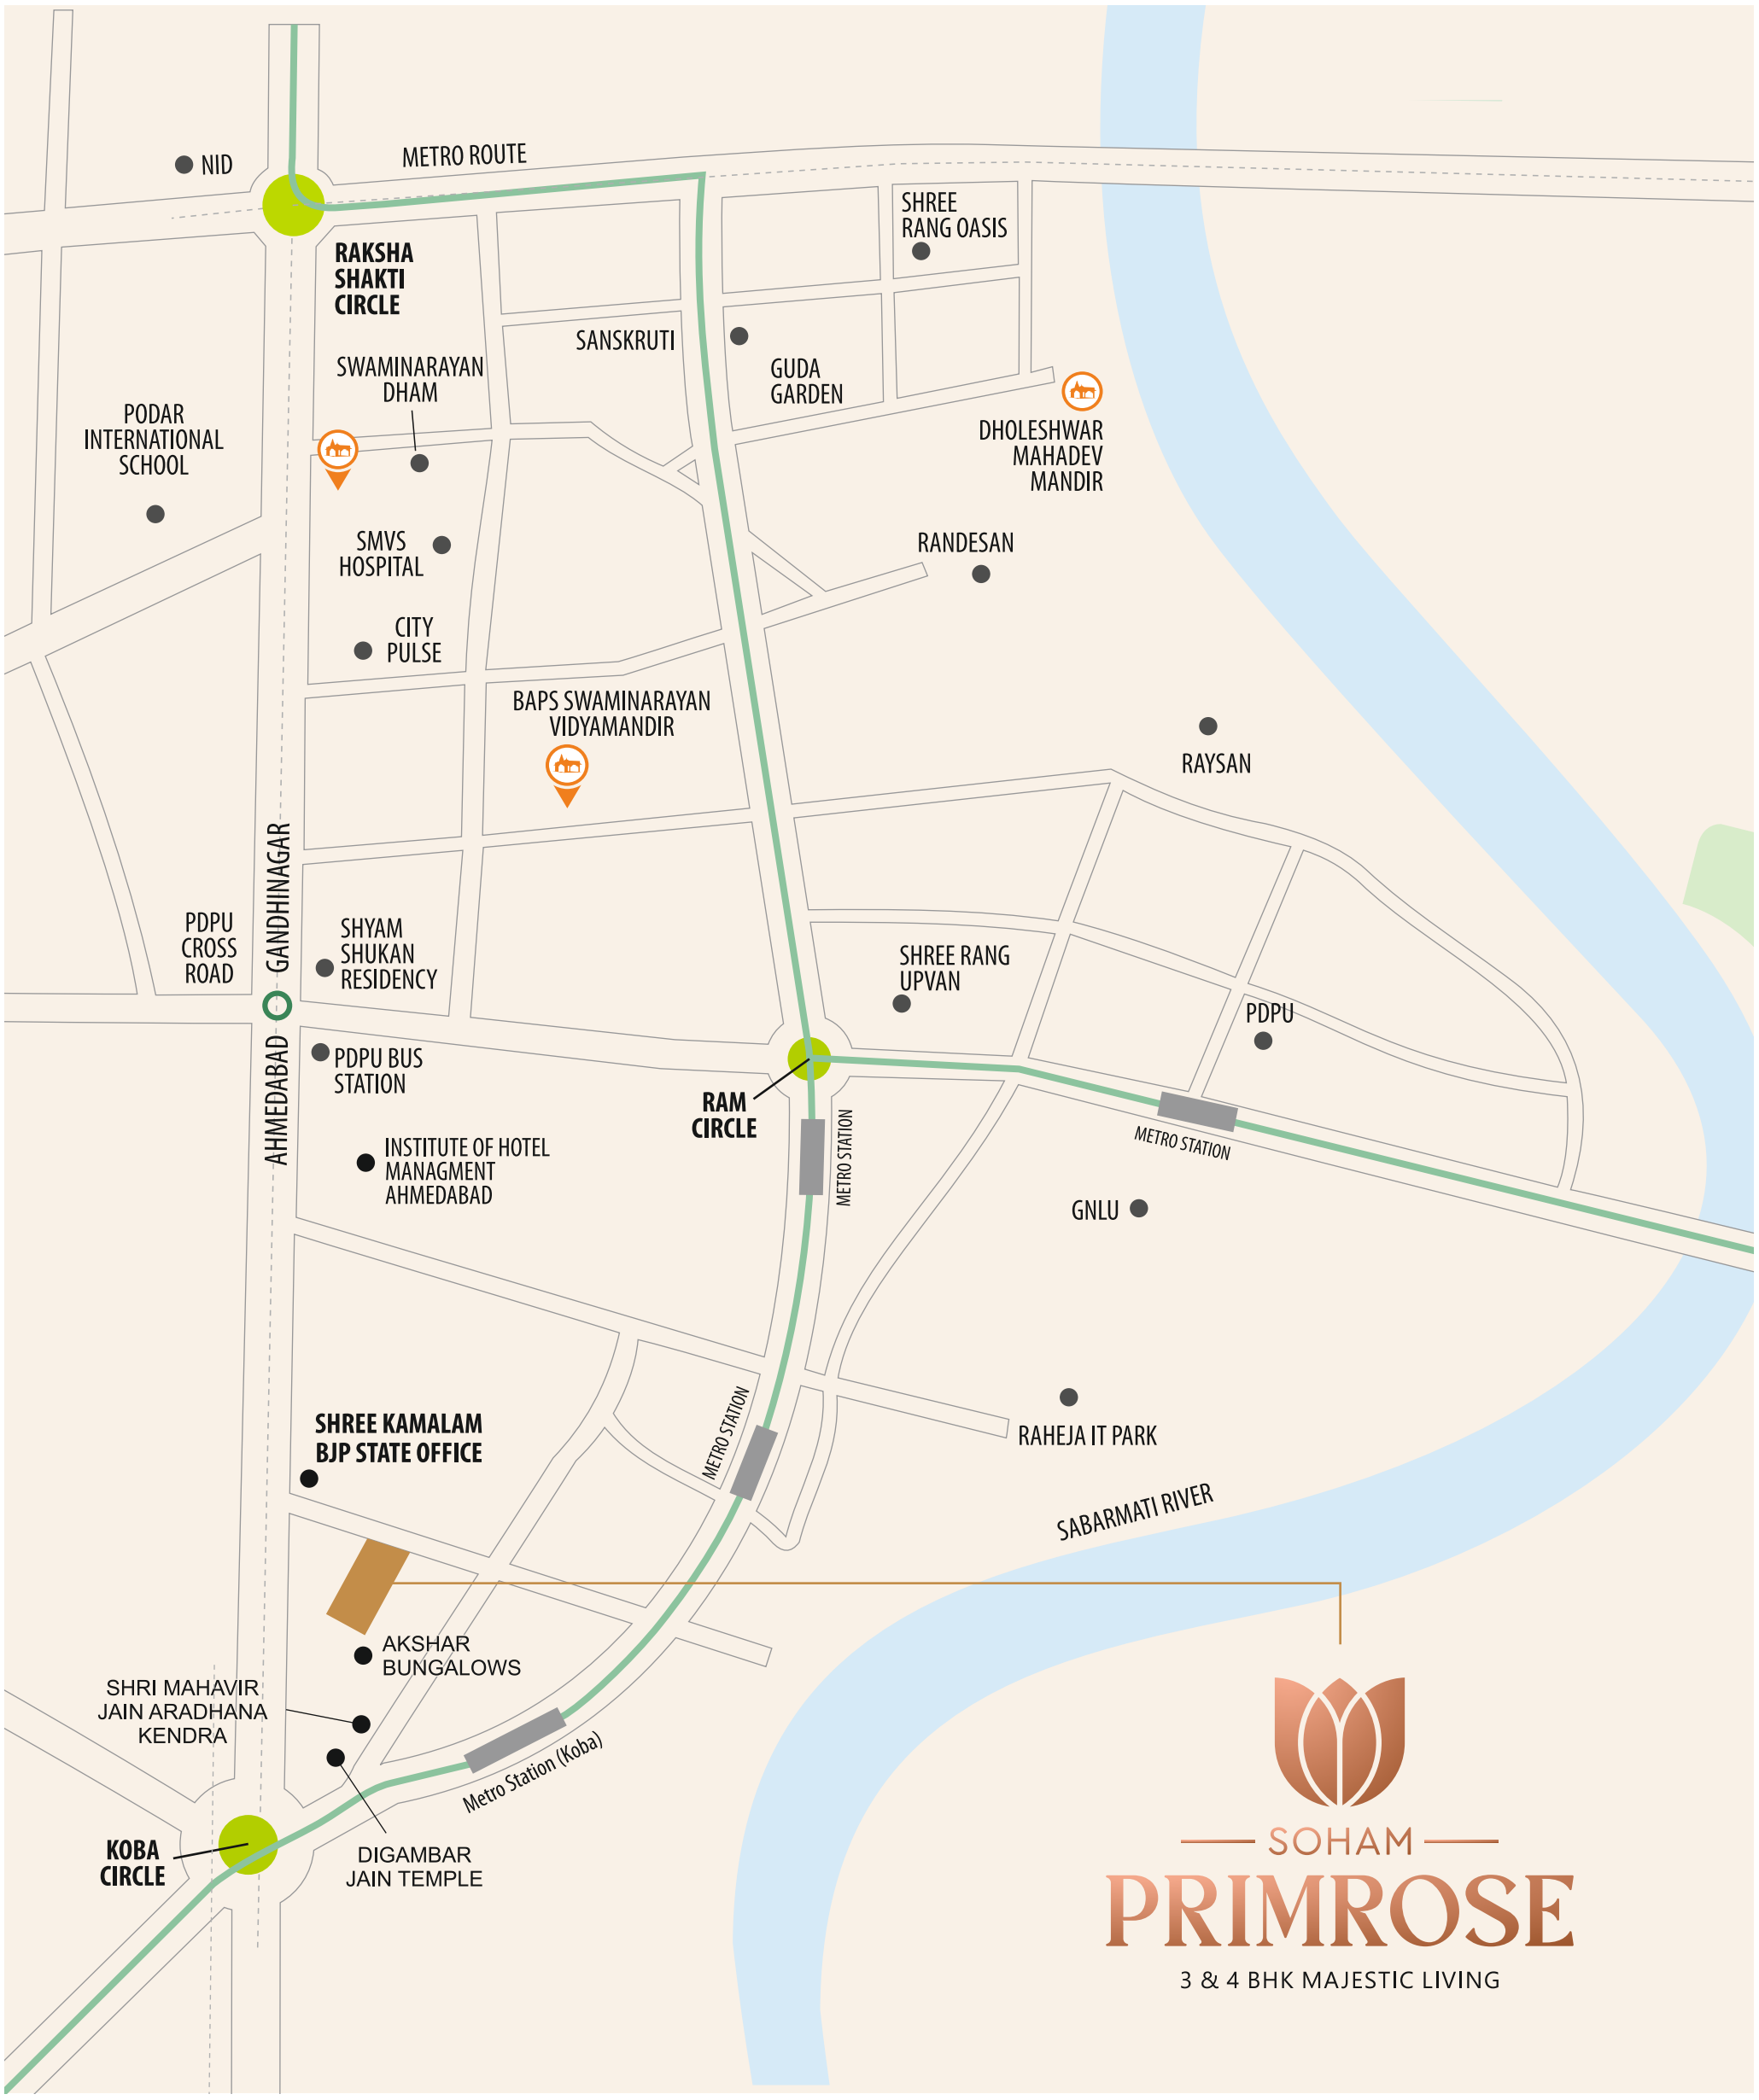

Developer

SOHAM INFRA BUILD PVT LTD

Site Address

SOHAM PRIMROSE
NR KAMLAM BJP OFFICE, NR HELIPAD, KOBA, GANDHINAGAR 382426.

Contact : **+91 9898181718**

Architect

SURESH SHUTHAR

Project funded by:

SOHAM GROUP

SINCE 1986