RERA NO. : _____
WEBSITE : www.gujrera.gujarat.gov.in

Apple Green III

3 BHK SPECIOUS LIVING & PENTHOUSE

SITE ADDRESS
Nr. Apple Green Homes, B/H Kamlam BJP Office,
Koba-Gandhinagar Highway, Gandhinagar - 382421.

M. 70 16 12 13 12 | 90 16 66 50 55

Developer
ABHISHEK INFRABUILD

Architect
AKSHAT THE PRIORITY
Architect & Engineers
M.: 98254 11504
Ketan Patel • Manoj Kanani

Structure
AMU CONSULTING ENGINEERS



2ND BASEMENT PLAN



2ND BASEMENT PLAN WITH PARKING LAY OUT

SCALE :- 1.00 CM. = 2.00 MT.


1ST BASEMENT PLAN



1ST BASEMENT PLAN WITH PARKING LAY OUT
SCALE :- 1.00 CM. = 2.00 MT.

REAL ESTATE REGULATORY AUTHORITY GUJARAT

LAYOUT PLAN

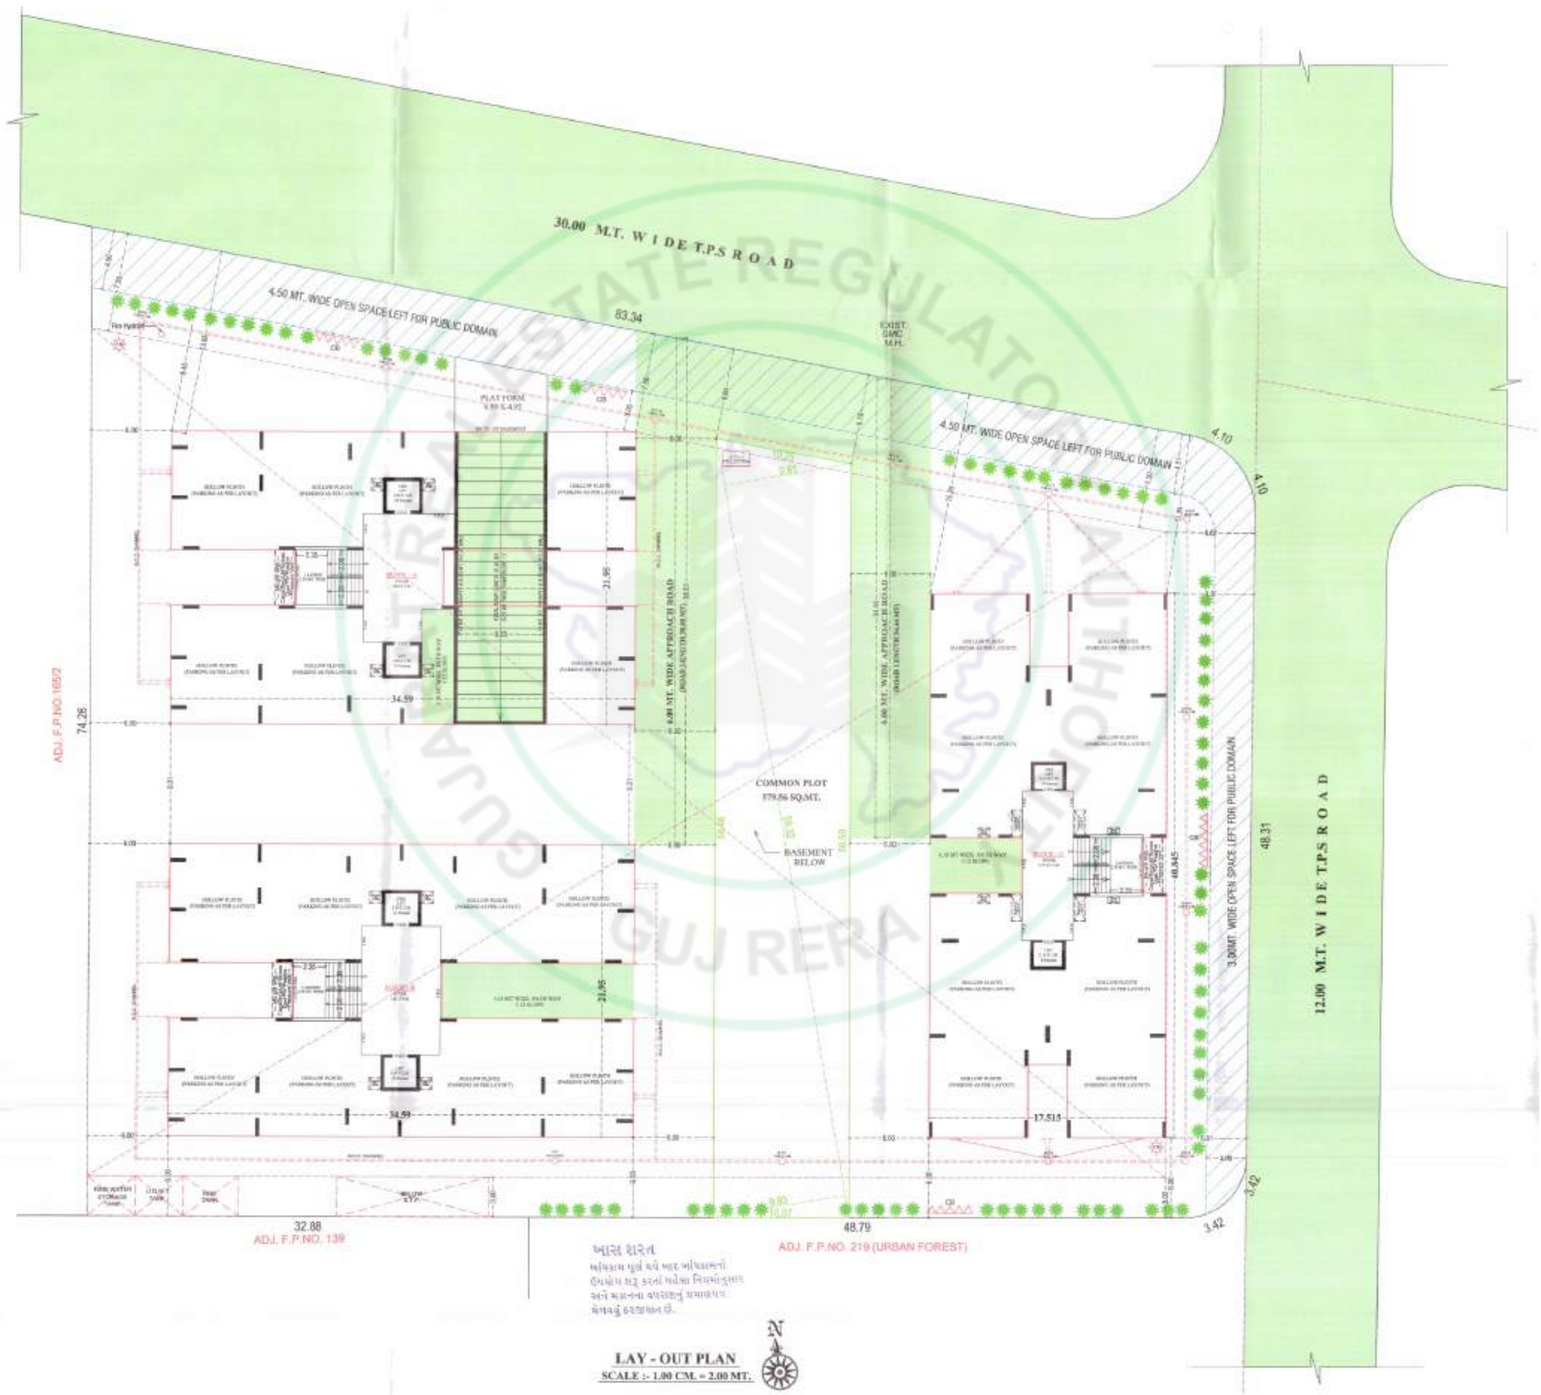

GUJARAT REAL ESTATE REGULATORY AUTHORITY GUJ RERA


PARKING LAYOUT



GUJARAT REAL ESTATE REGULATORY AUTHORITY GUJ RERA

GROUND FLOOR PLAN

BLOCK - A

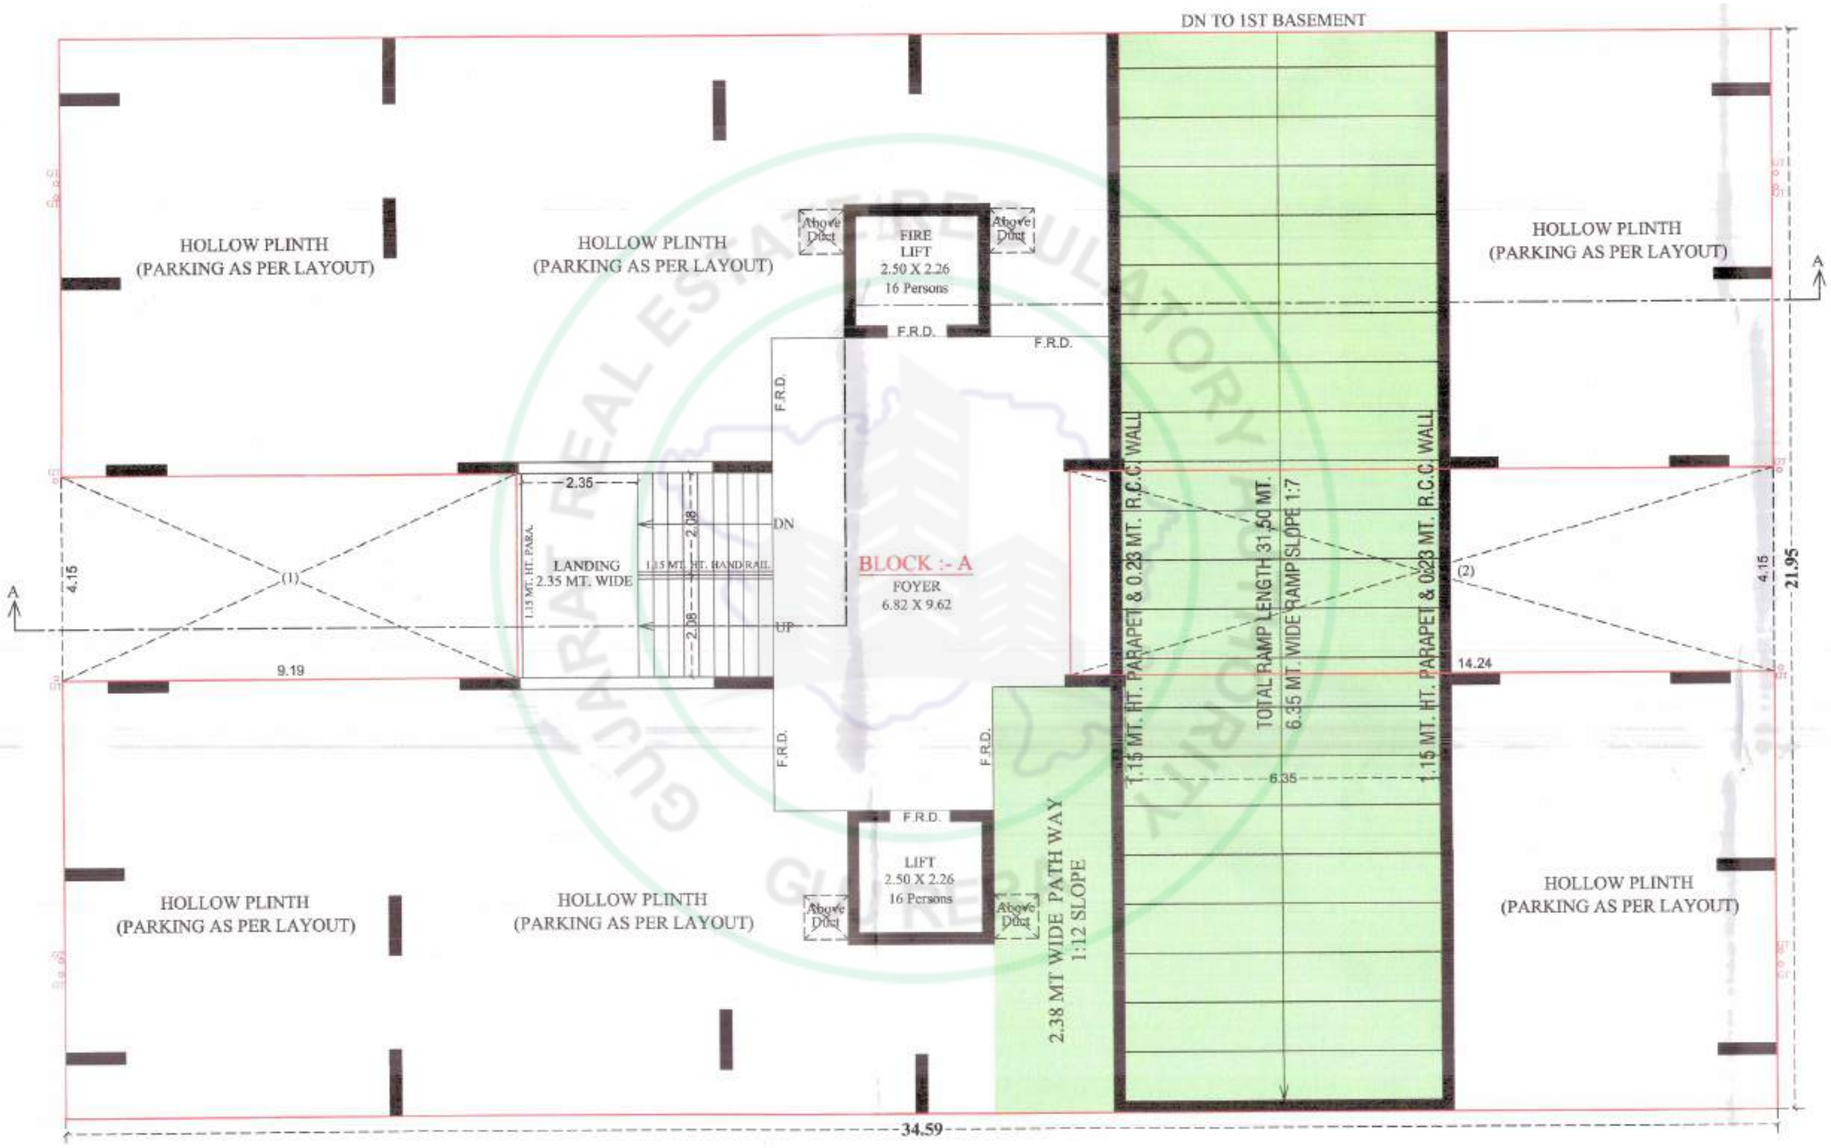


GROUND FLOOR PLAN

NOTE :- ALL OUTER & INTERNAL WALL ARE OF 0.10 MT. TH. B/K WALL

1ST TO 13TH FLOOR PLAN


BLOCK - A

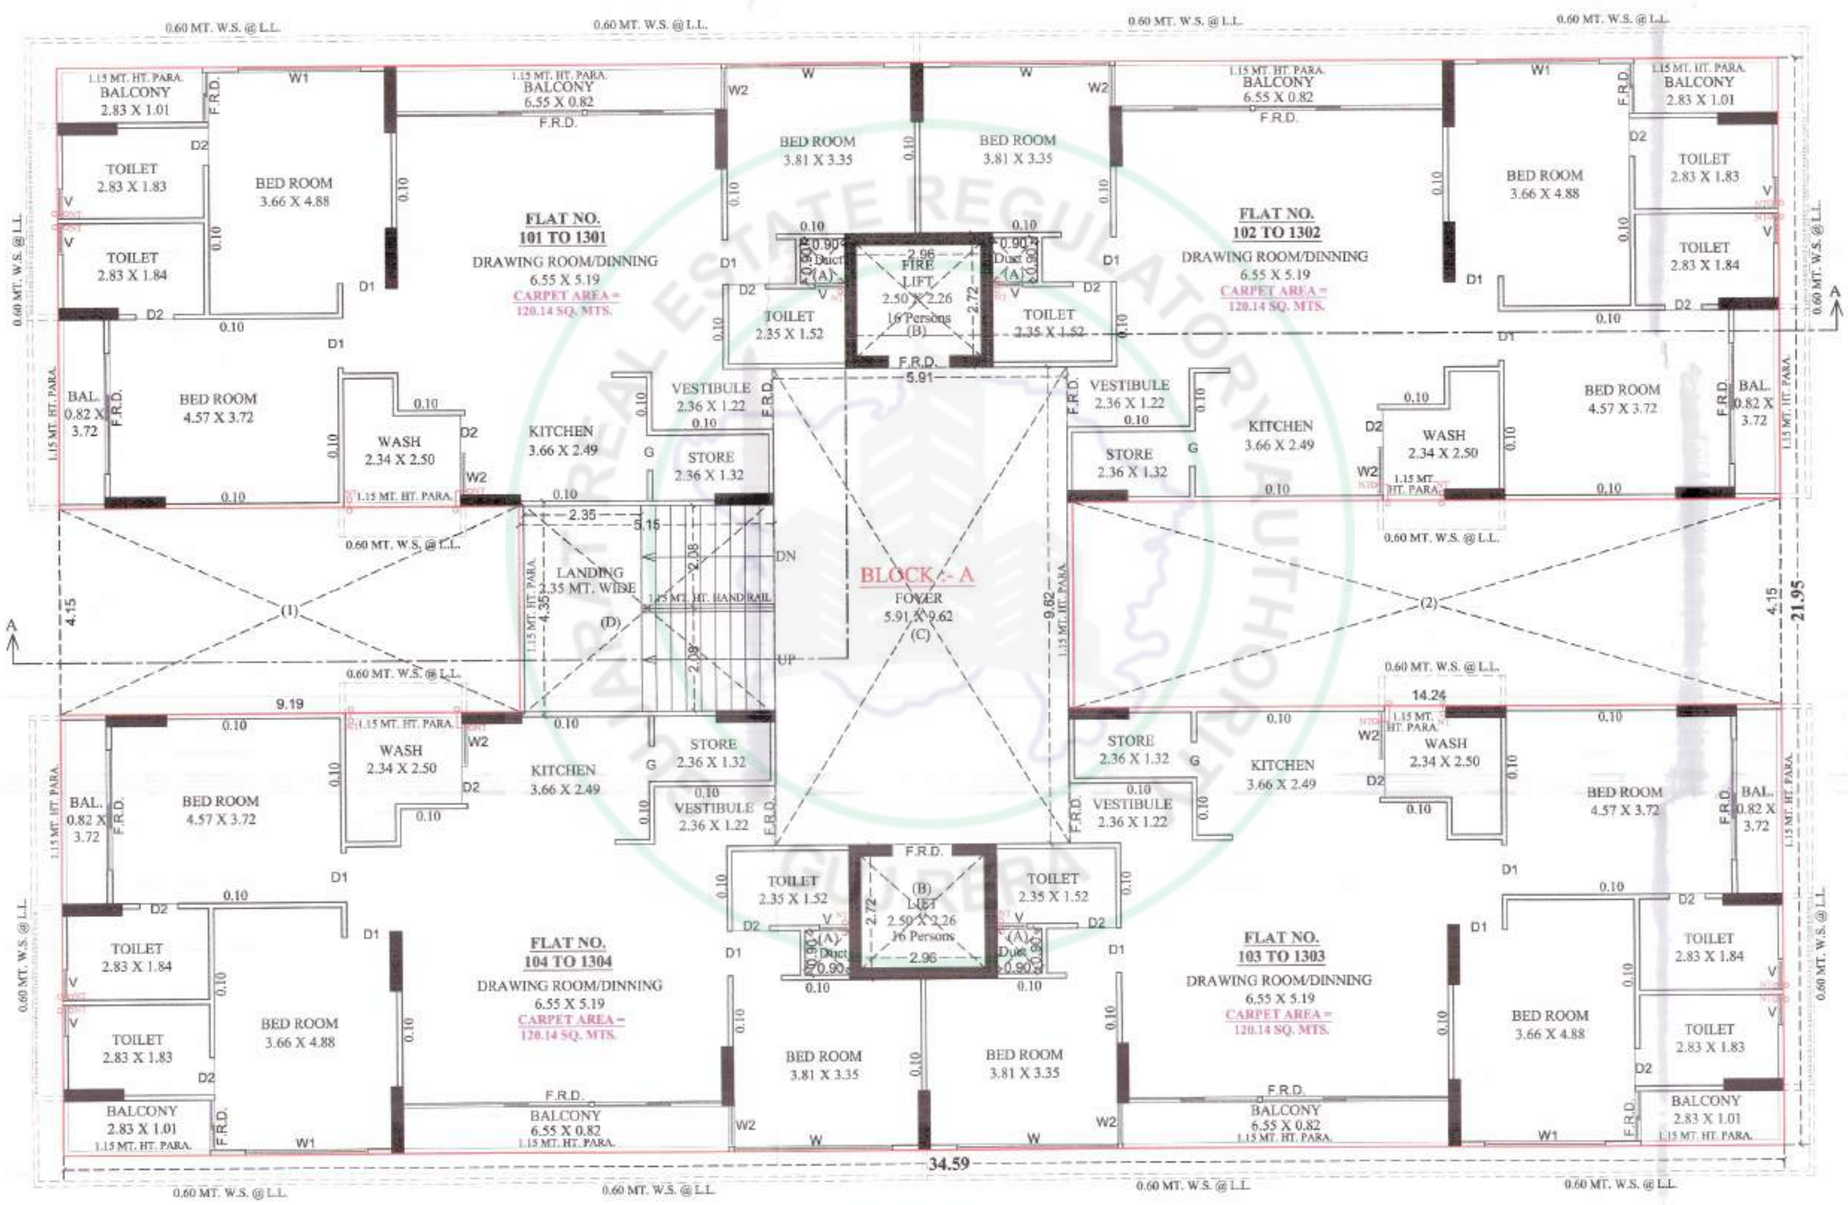

1ST TO 13TH FLOOR PLAN

NOTE :- ALL OUTER & INTERNAL WALL ARE OF 0.10 MT. TH. B/K WALL


14TH FLOOR
BLOCK - A

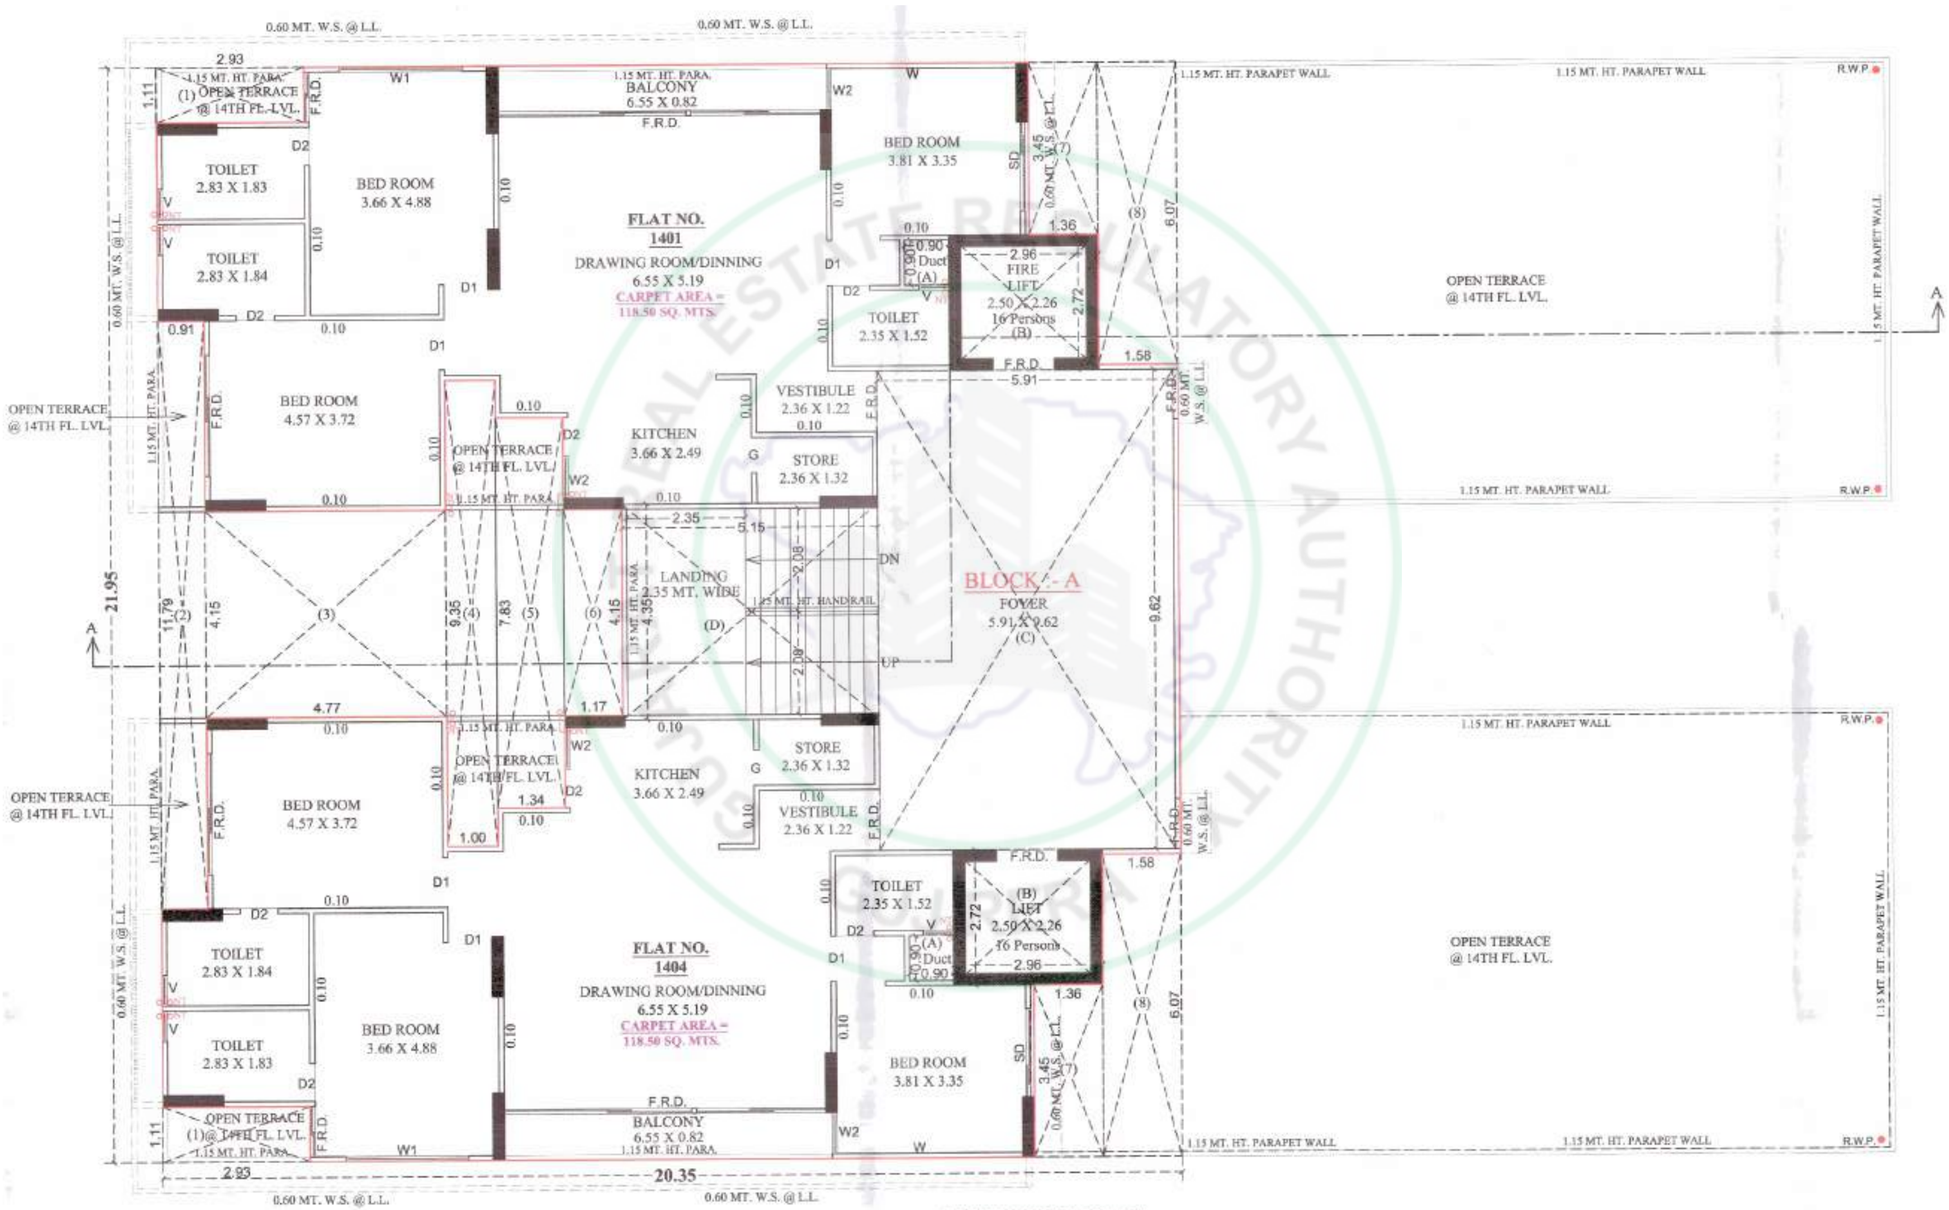

14TH FLOOR PLAN

NOTE :- ALL OUTER & INTERNAL WALL ARE OF 0.10 MT. TH. B/K WALL


TERRACE PLAN
BLOCK - A

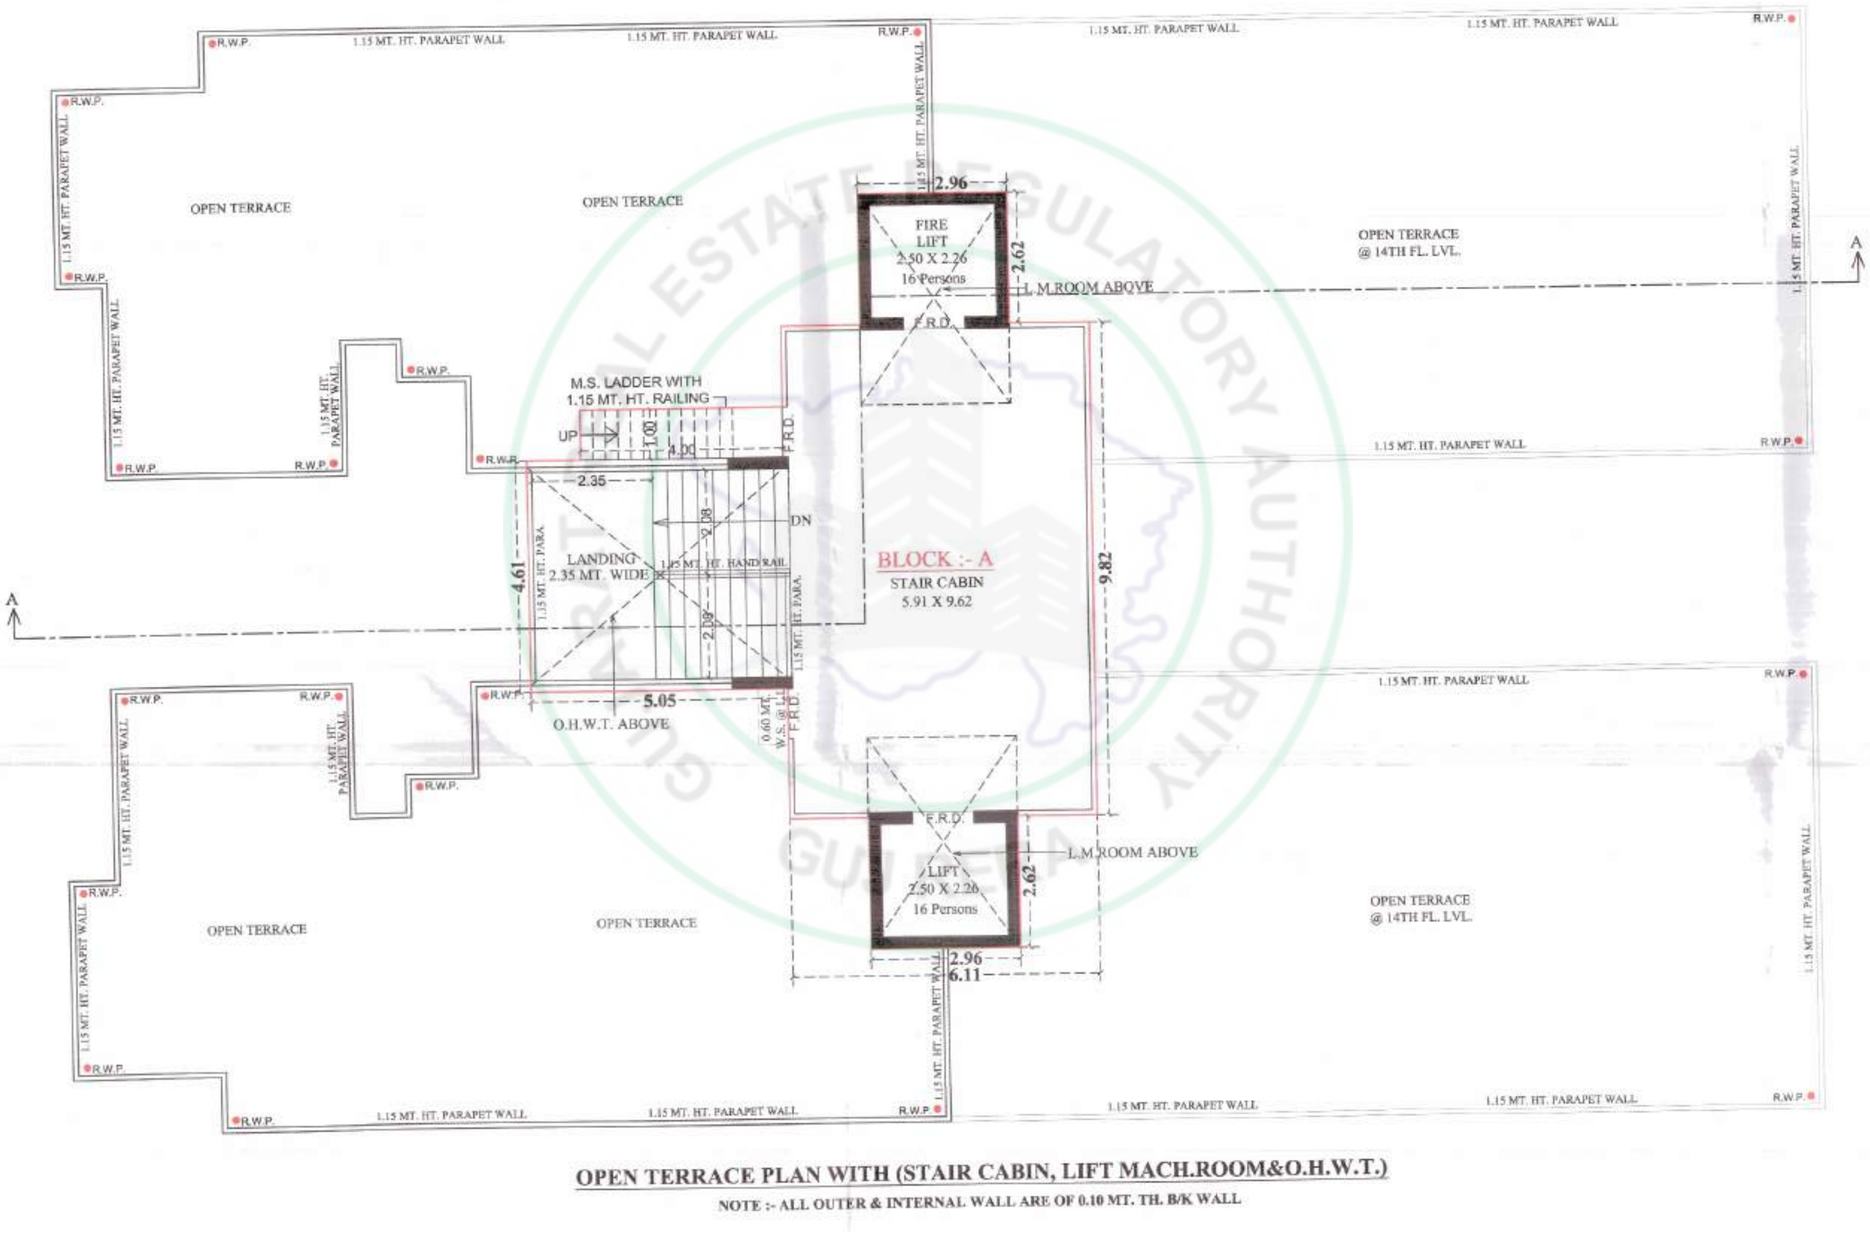

OPEN TERRACE PLAN WITH (STAIR CABIN, LIFT MACH.ROOM&O.H.W.T.)

NOTE :- ALL OUTER & INTERNAL WALL ARE OF 0.10 MT. TH. B/K WALL

GROUND FLOOR
BLOCK - B

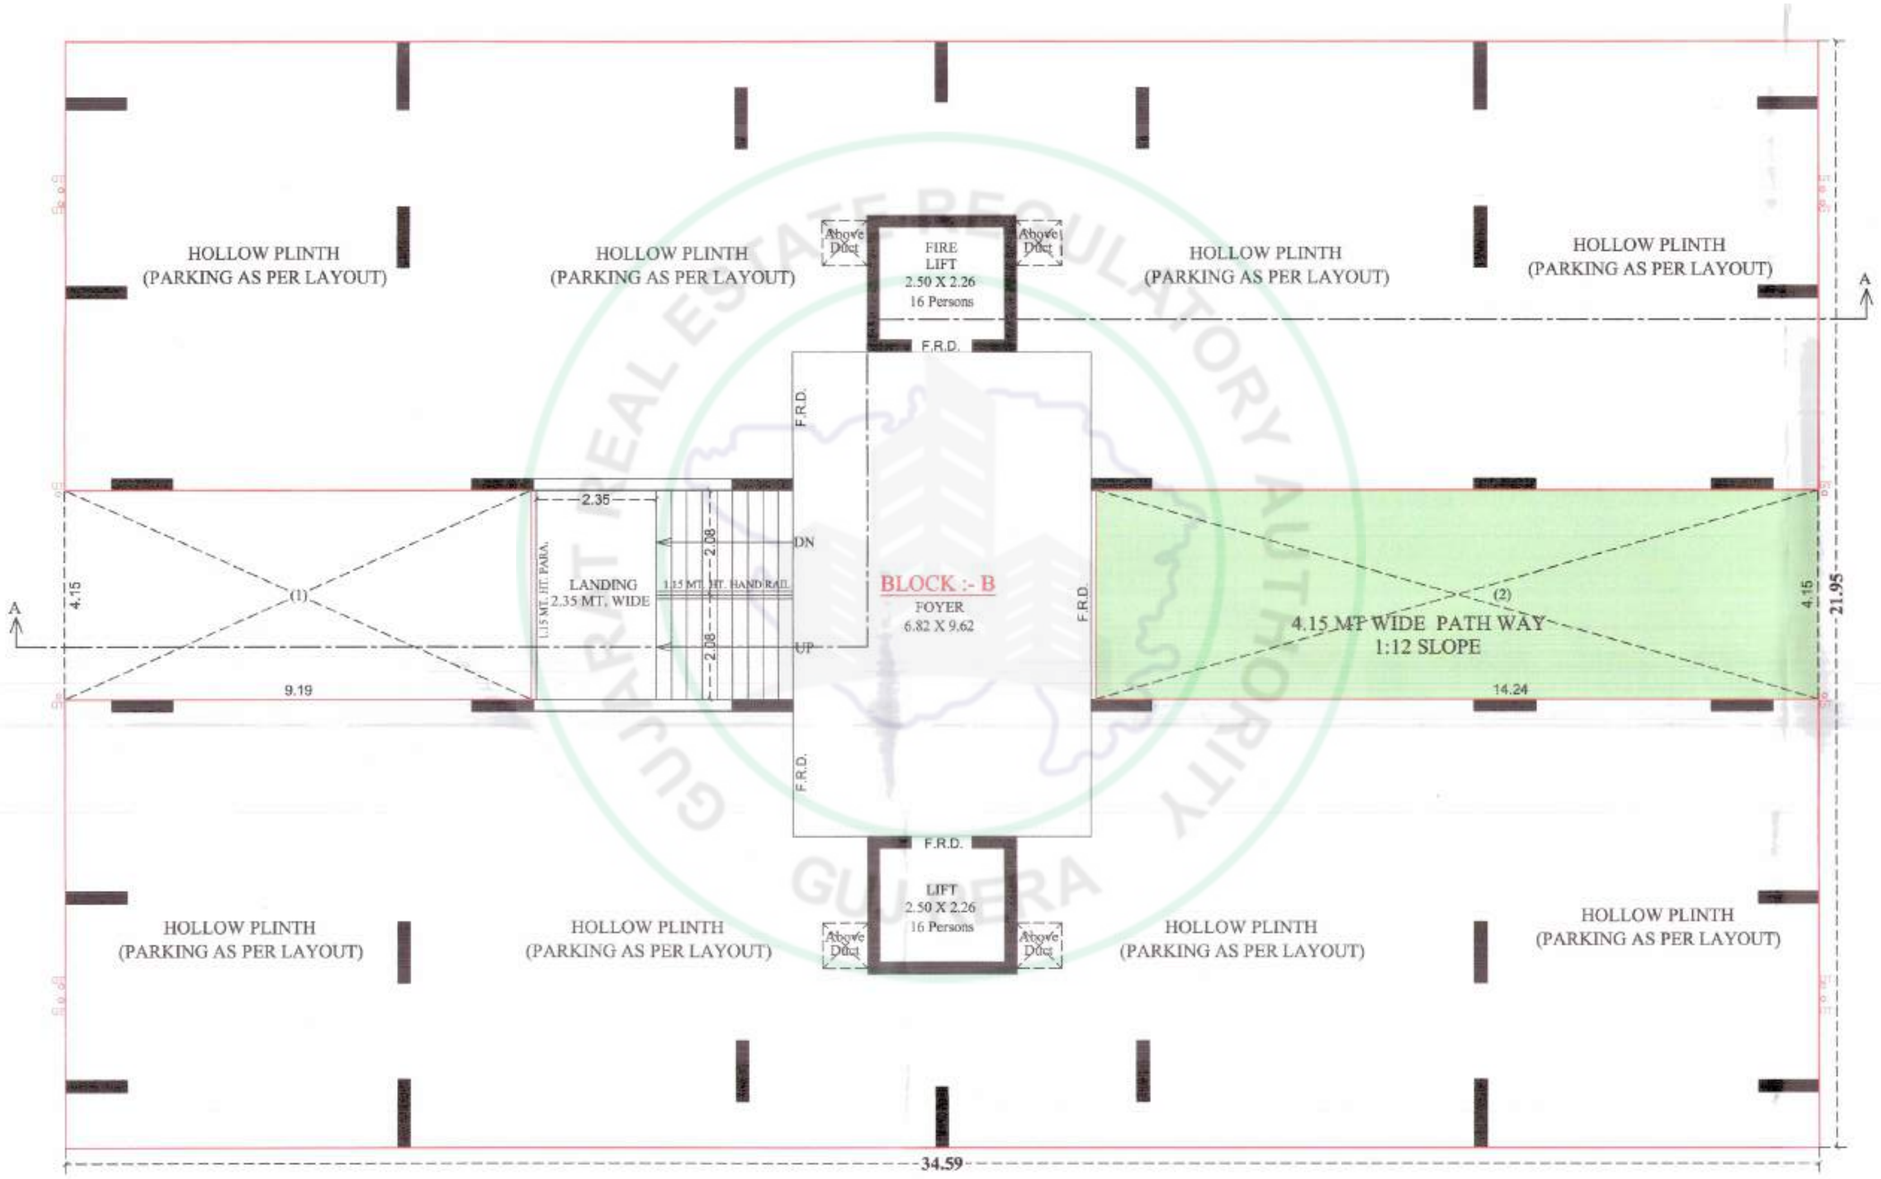


GROUND FLOOR PLAN

NOTE :- ALL OUTER & INTERNAL WALL ARE OF 0.10 MT. TH. B/K WALL

1ST TO 13TH FLOOR PLAN

BLOCK - B

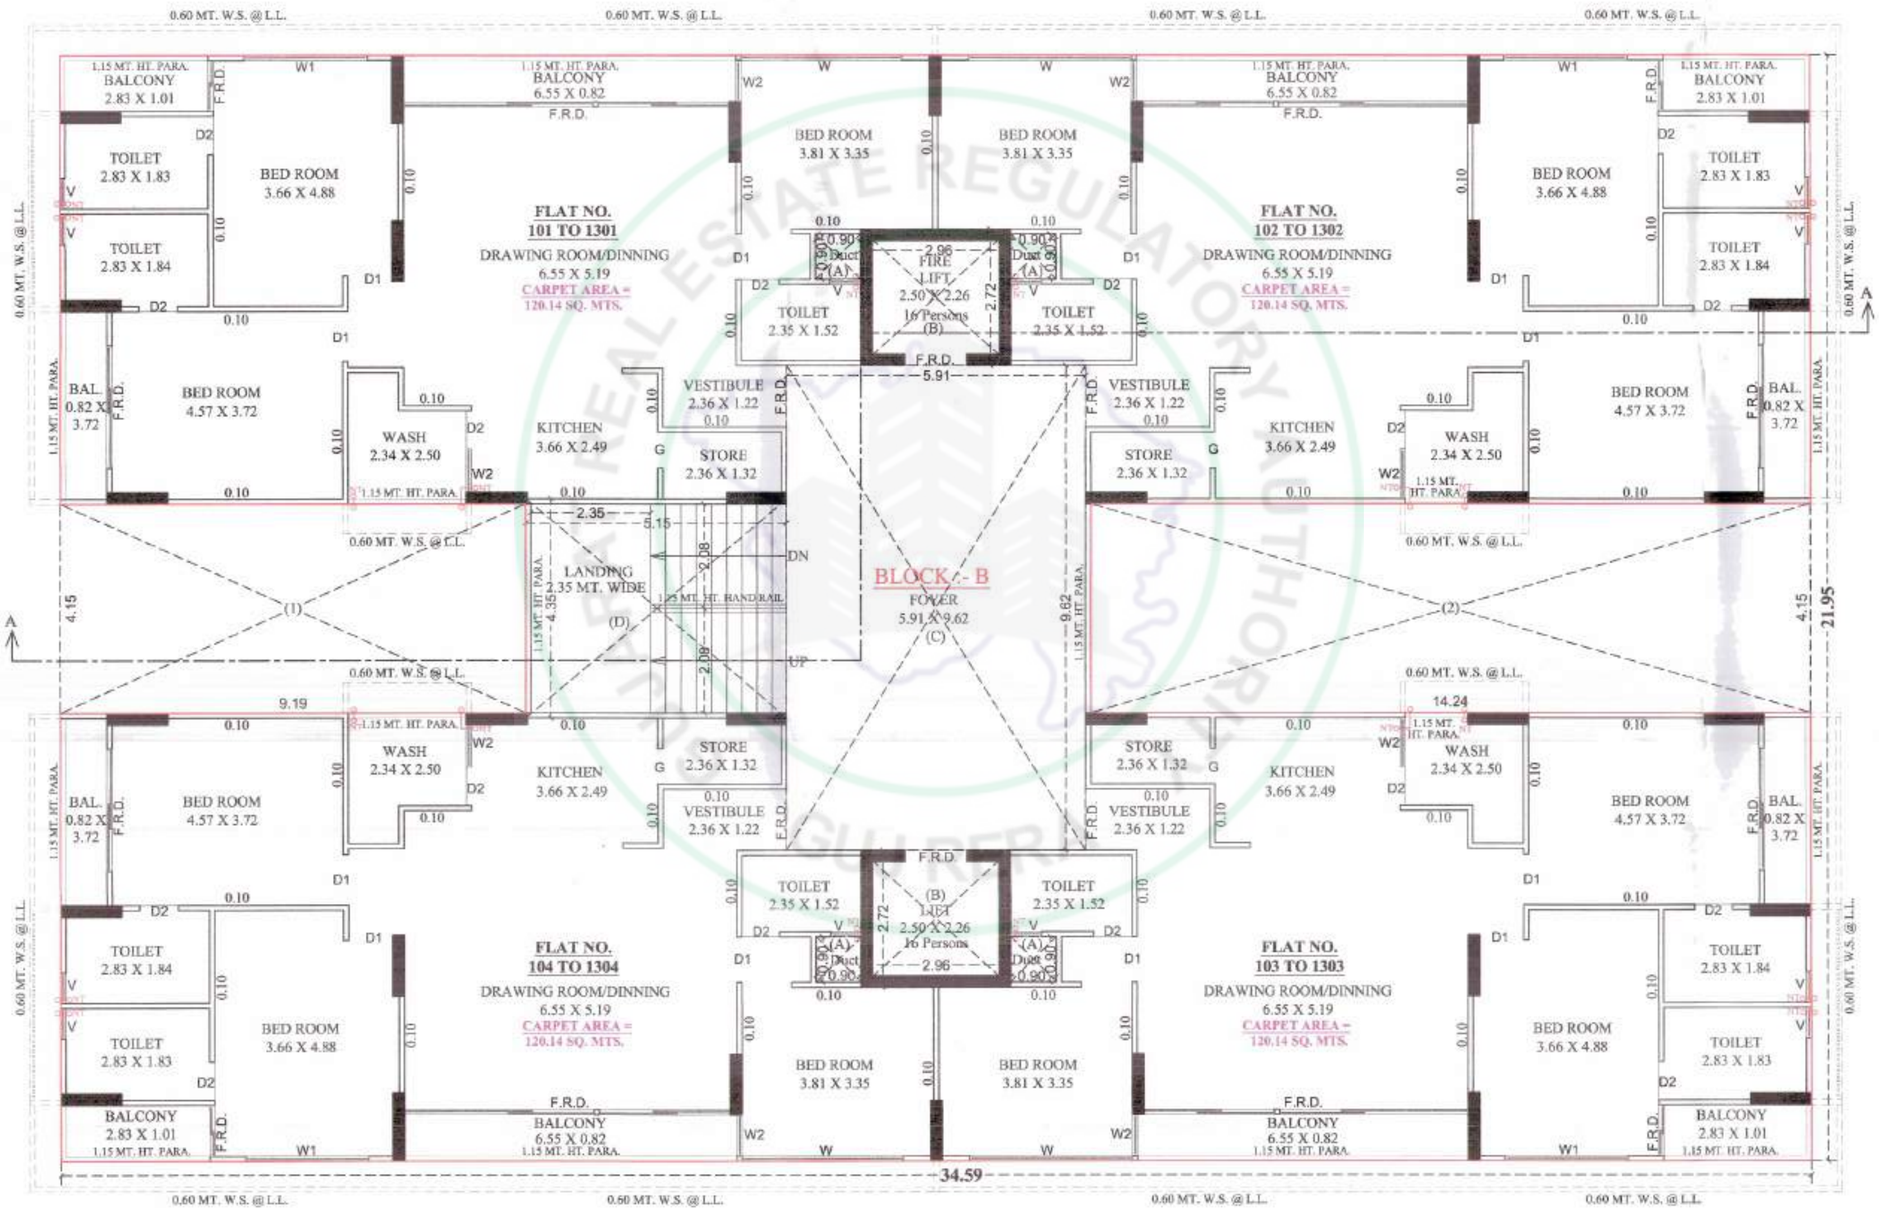


1ST TO 13TH FLOOR PLAN

NOTE :- ALL OUTER & INTERNAL WALL ARE OF 0.10 MT. TH. B/K WALL

14TH FLOOR PLAN

BLOCK - B

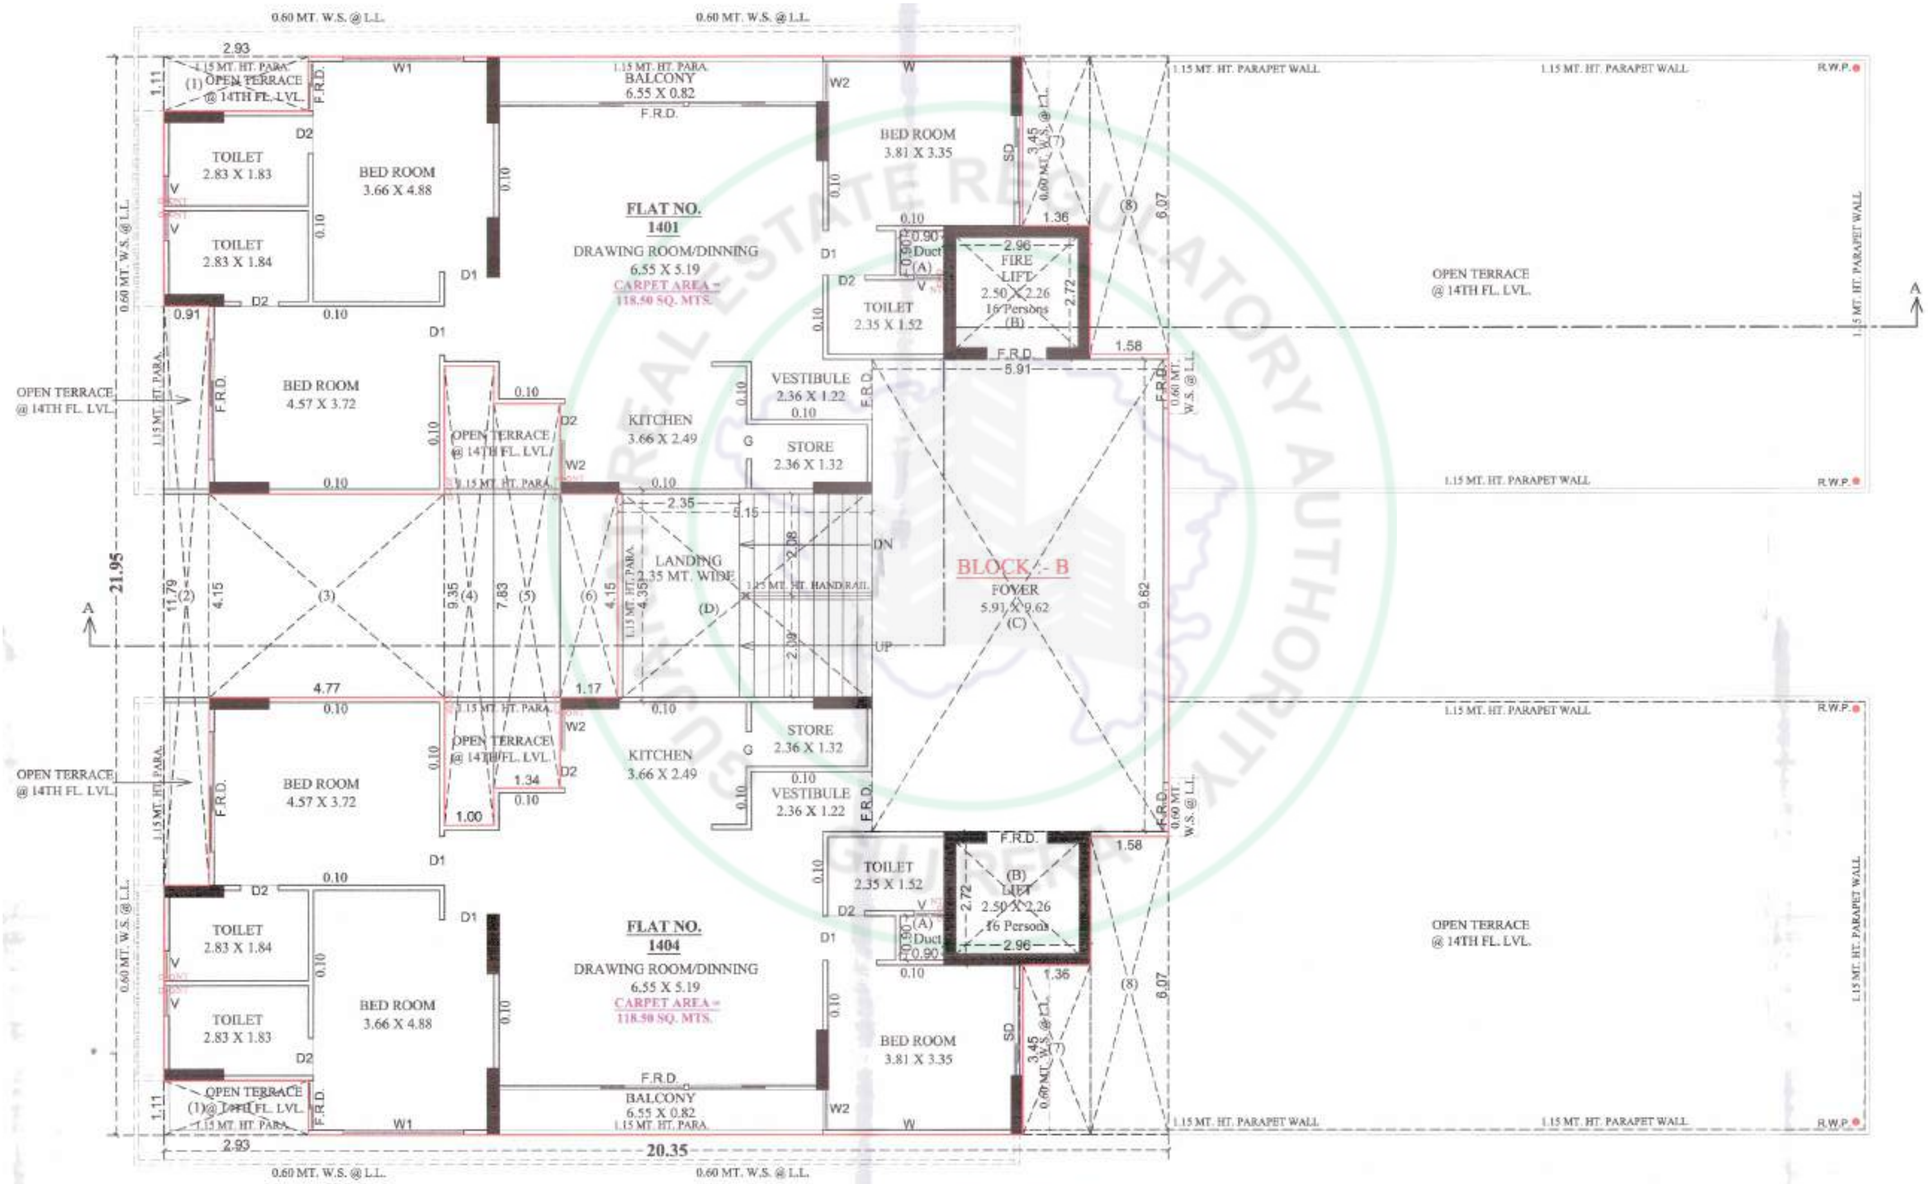


14TH FLOOR PLAN

NOTE :- ALL OUTER & INTERNAL WALL ARE OF 0.10 MT. TH. B/K WALL

TERRACE PLAN


BLOCK - B

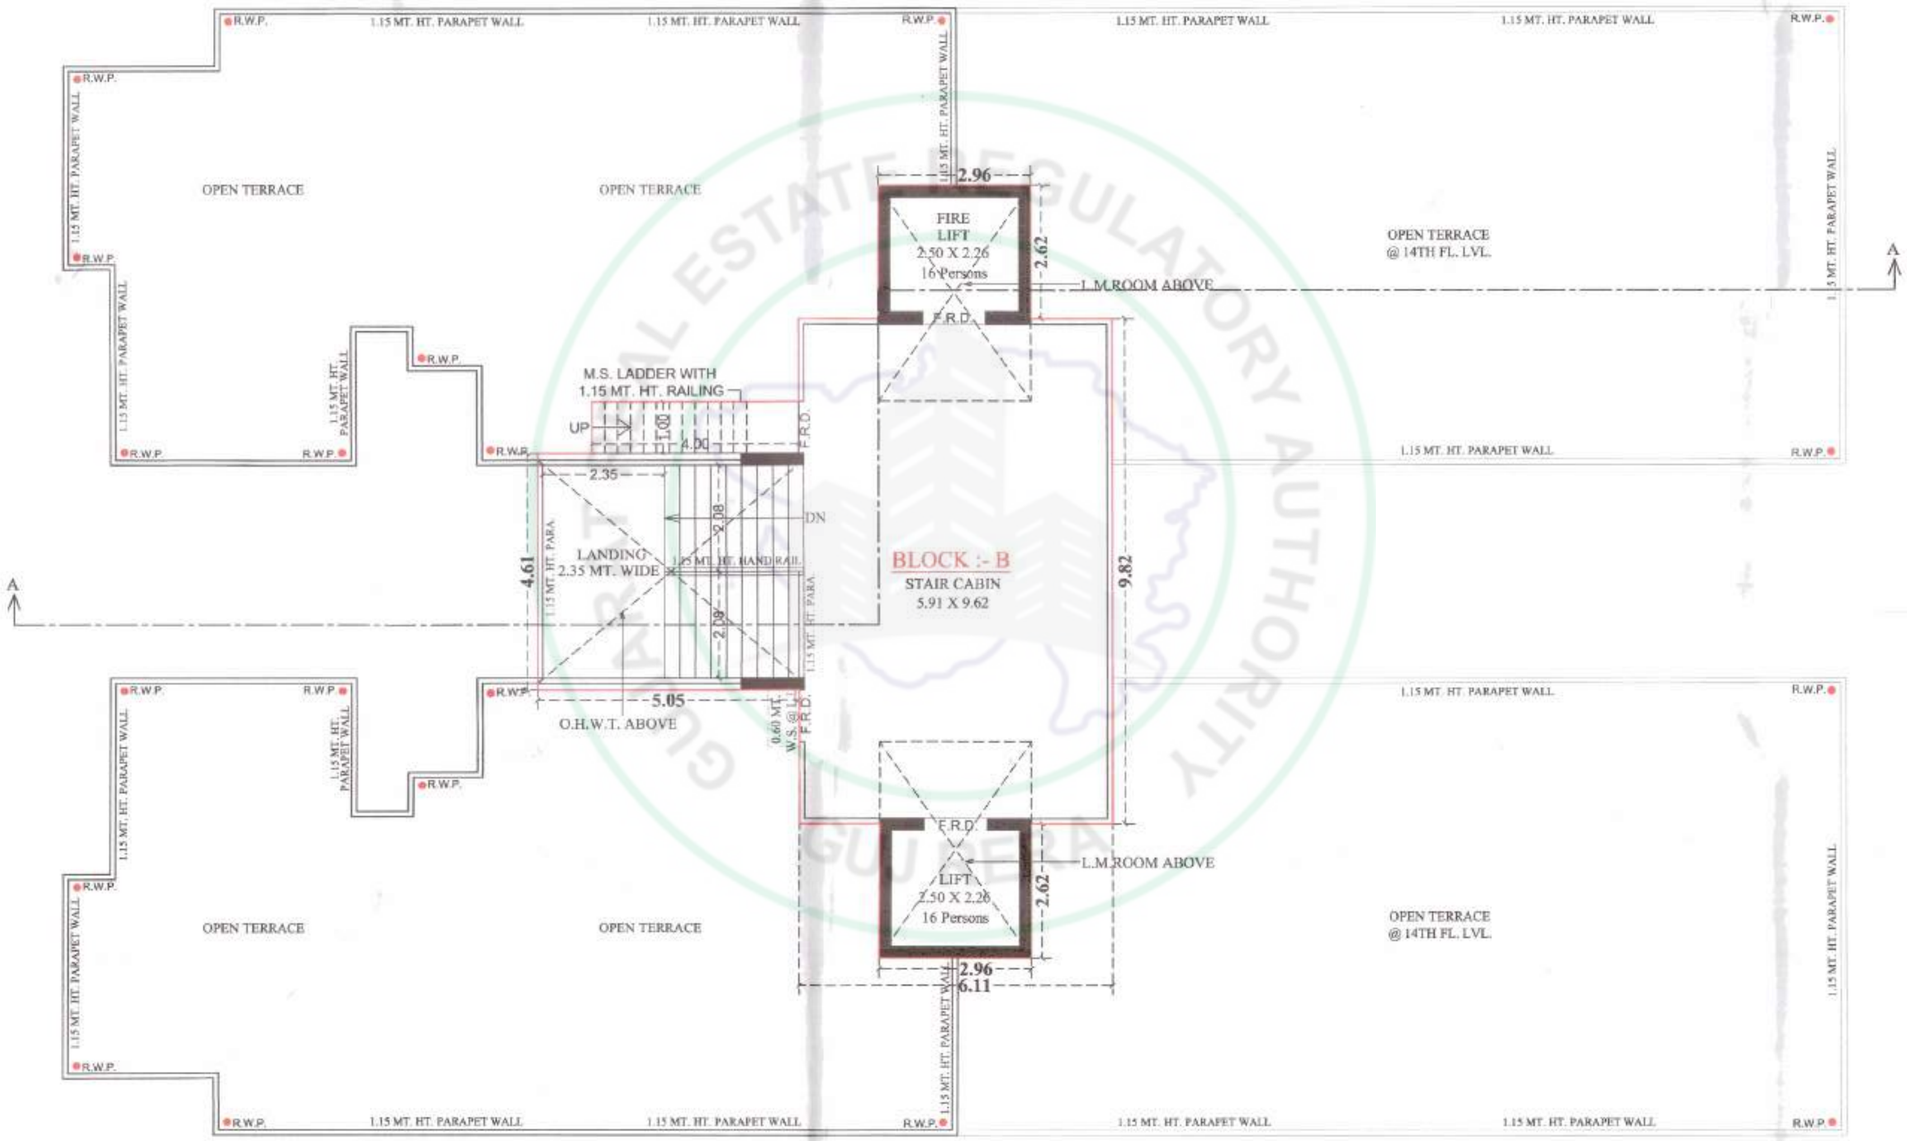

OPEN TERRACE PLAN WITH (STAIR CABIN, LIFT MACH.ROOM&O.H.W.T.)

NOTE :- ALL OUTER & INTERNAL WALL ARE OF 0.10 MT. TH. B/K WALL


GROUND FLOOR
BLOCK - C

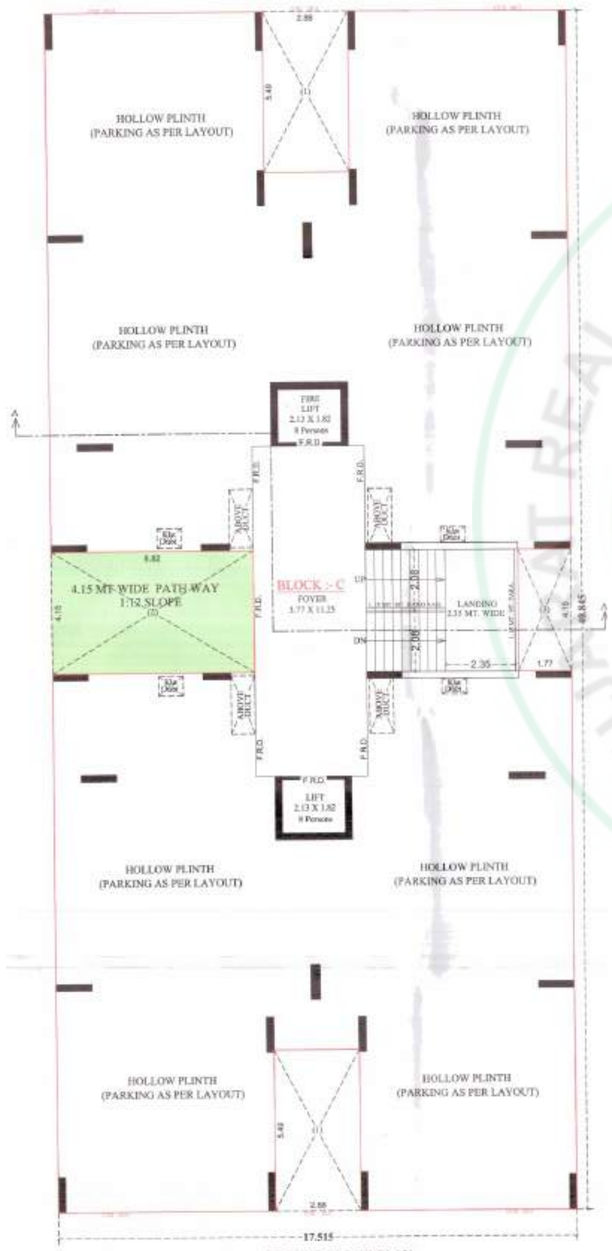

GROUND FLOOR PLAN

NOTE :- ALL OUTER & INTERNAL WALL ARE OF 0.10 MT. TH. B/K WALL


1ST TO 13 FLOOR
BLOCK - C

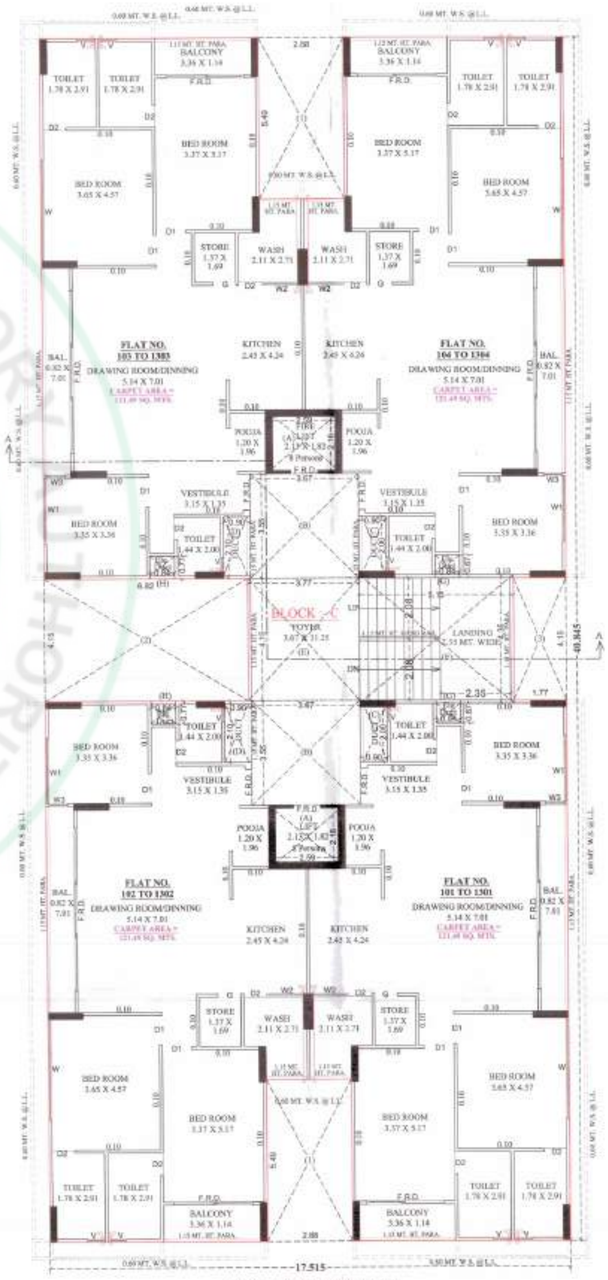

1ST TO 13TH FLOOR PLAN

NOTE :- ALL OUTER & INTERNAL WALL ARE OF 0.10 MT. TH. B/K WALL


14TH FLOOR PLAN
BLOCK - C

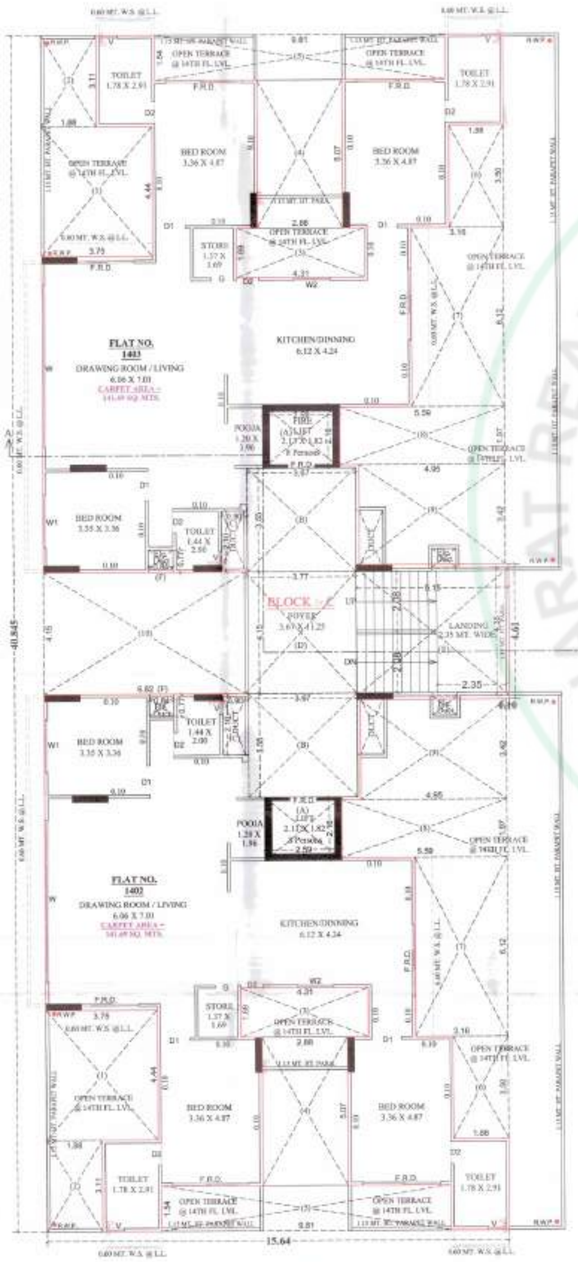

14TH FLOOR PLAN


NOTE :- ALL OUTER & INTERNAL WALL ARE OF 0.10 MT. TH. B/K WALL

OPEN TERRACE PLAN
BLOCK - C

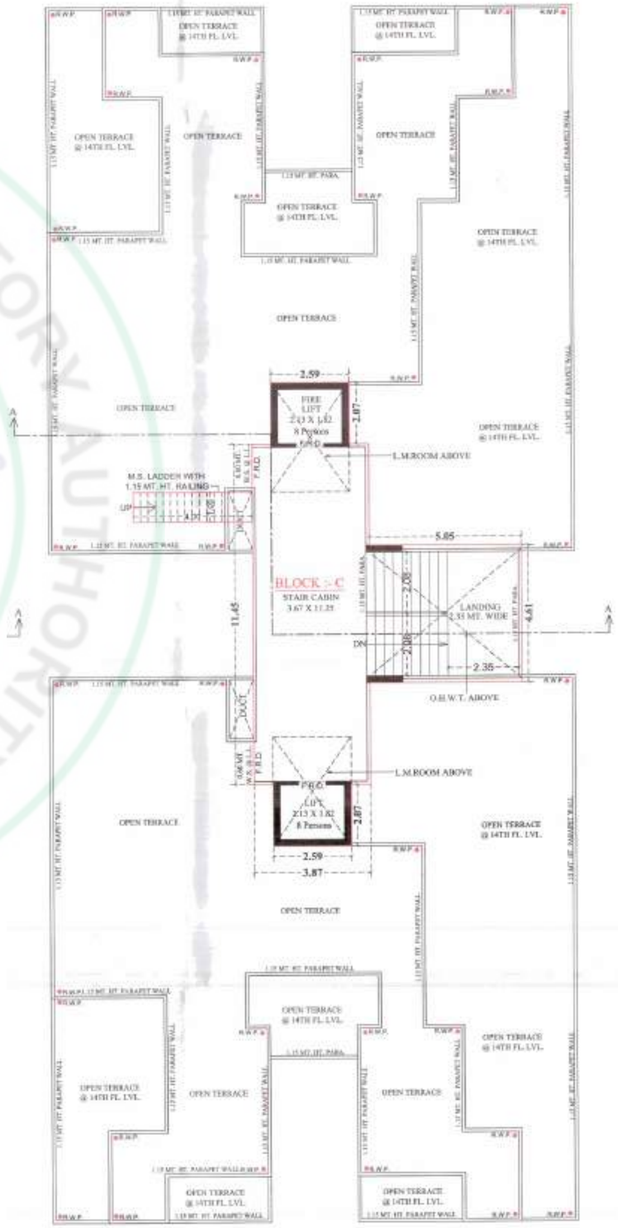

OPEN TERRACE PLAN WITH (STAIR CABIN, LIFT MACH.ROOM&O.H.W.T.)

NOTE :- ALL OUTER & INTERNAL WALL ARE OF 0.10 MT. TH. B/K WALL.

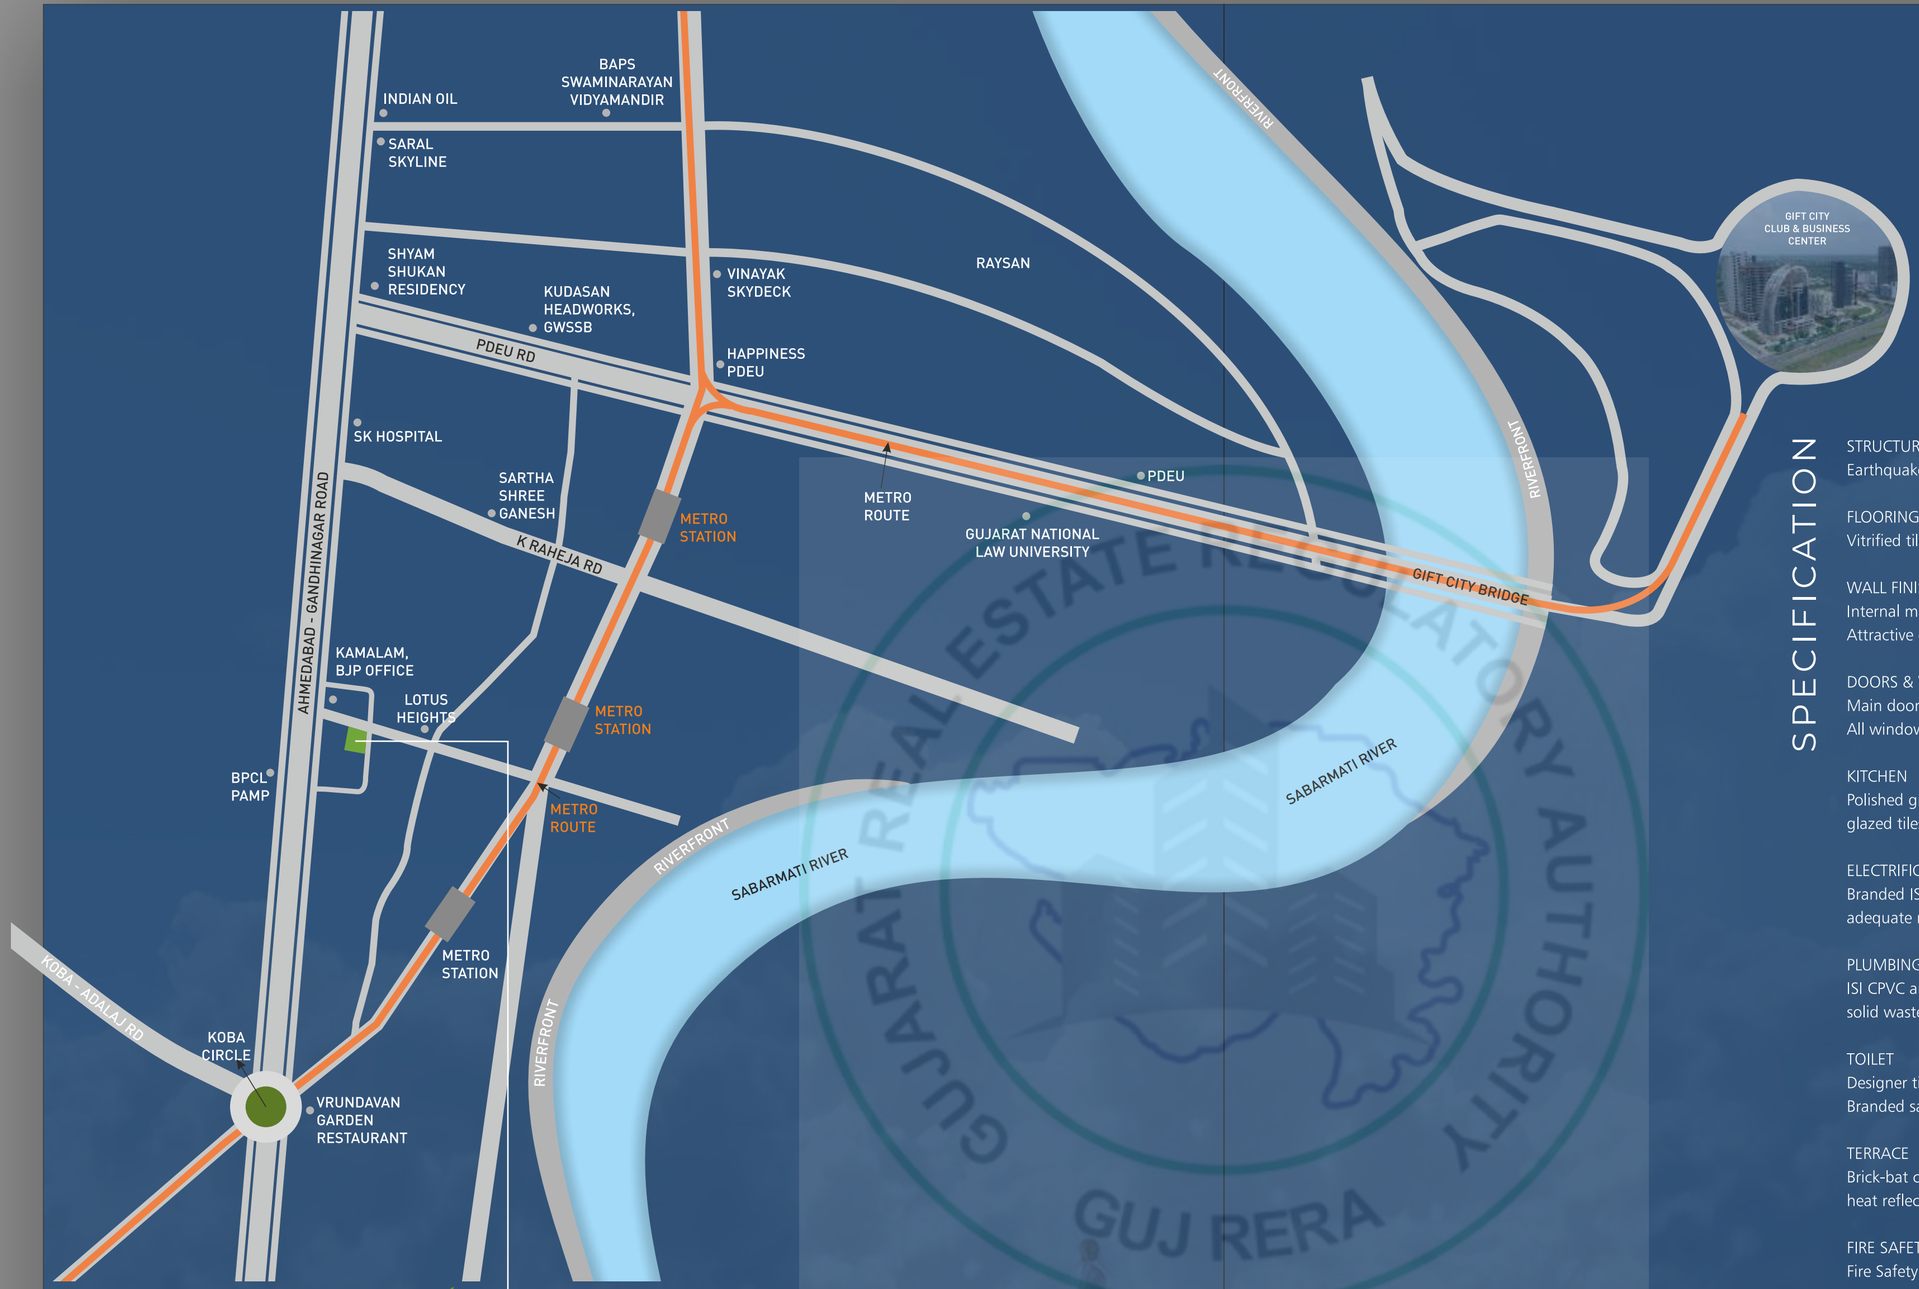

Apple Green III

3 BHK SPECIOUS LIVING & PENTHOUSE

SCAN FOR LOCATION

Nr. Apple Green Homes,
B/H Kamlam BJP Office,
Koba-Gandhinagar Highway,
Gandhinagar - 382421.

M. 70 16 12 13 12 | 90 16 66 50 55

SPECIFICATION

STRUCTURE
Earthquake resistant R.C.C. frame structure as per new by laws.

FLOORING
Vitrified tiles for entire flooring in all apartments.

WALL FINISH / ELEVATION
Internal mala plaster with white finish putty.
Attractive external elevation with double coat sand face plaster.

DOORS & WINDOWS
Main door & other flush doors with frame.
All windows in aluminum section.

KITCHEN
Polished granite platform with S.S. sink,
glazed tiles up to lintel level.

ELECTRIFICATION
Branded ISI modular switches with concealed copper wiring and adequate number of points. MCB distribution panel.

PLUMBING
ISI CPVC and UPVC pipes for water supply, PVC & SWR pipes for solid waste and drainage systems.

TOILET
Designer tiles on floor and walls up to lintel level.
Branded sanitary & bath fittings.

TERRACE
Brick-bat concrete with china mosaic for heat reflection and thermal insulation.

FIRE SAFETY
Fire Safety System Facilities

Developer
ABHISHEK INFRABUILD

Architect
AKSHAT THE PRIORITY
Architect & Engineers
M.: 98254 11504
Ketan Patel • Manoj Kanani

Structure
AMU CONSULTING ENGINEERS