


KIVANSH
BUNGLOWS



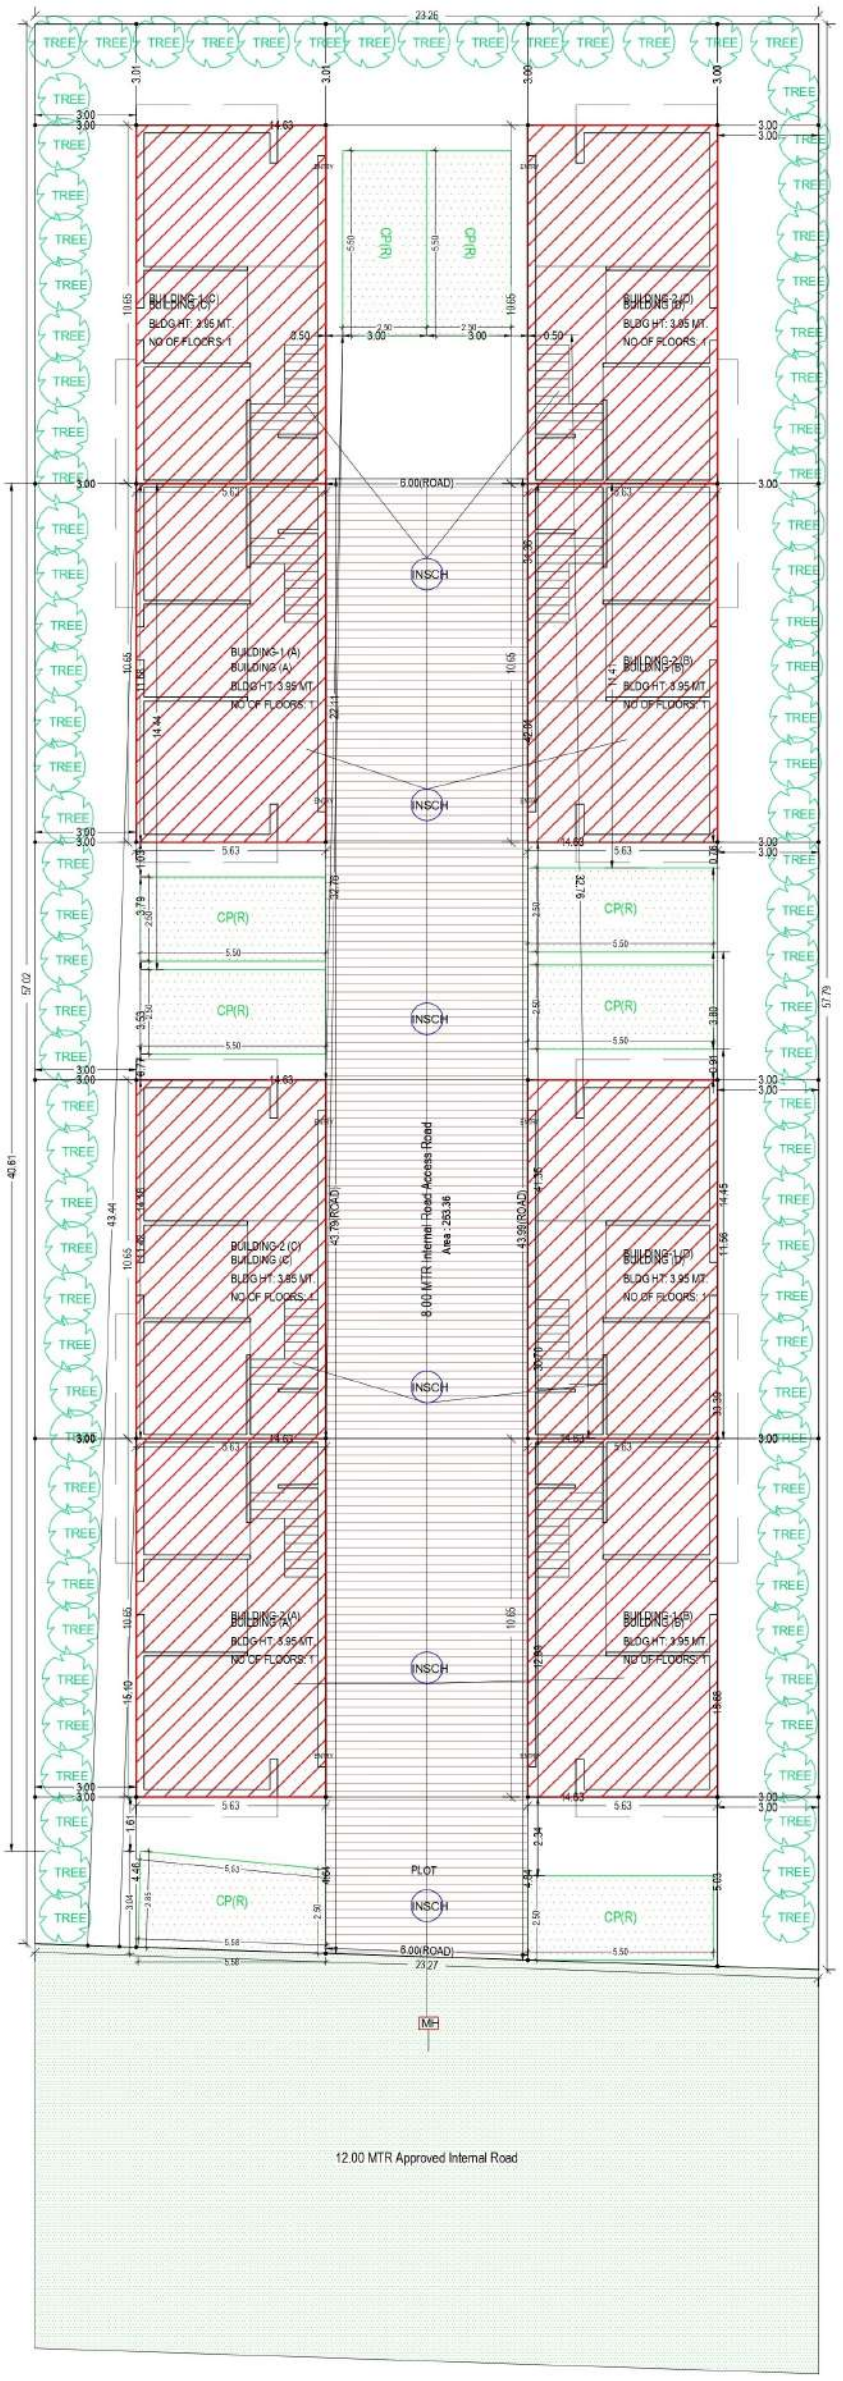


SITE PLAN
(Scale - 1:100)

Building (A)

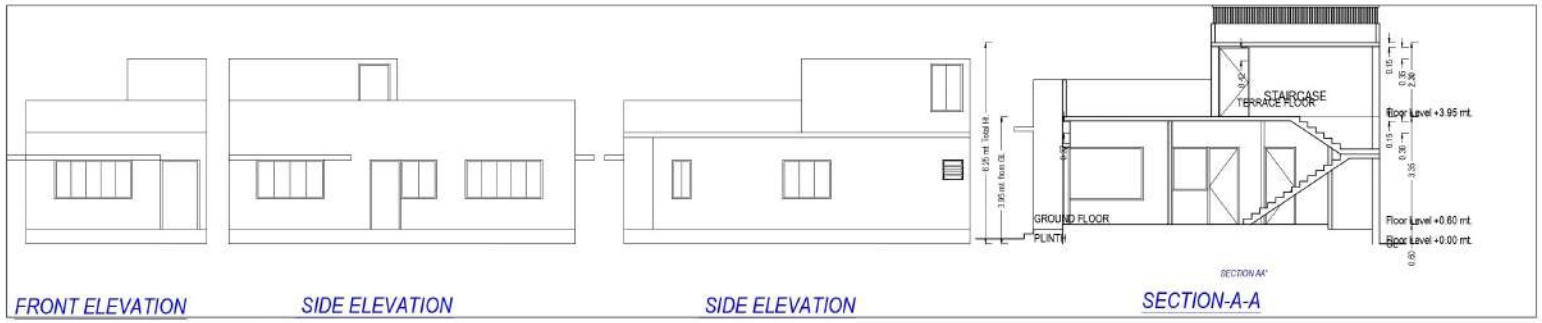


SECTION A-A

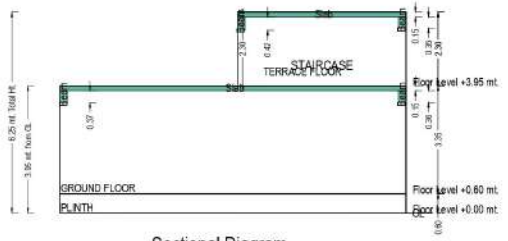


Sectional Diagram


SECTION A-A

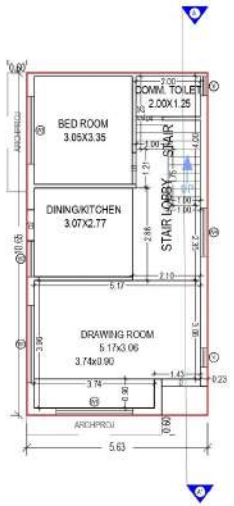

GROUND FLOOR PLAN
(Proposed)
(SCALE 1:100)

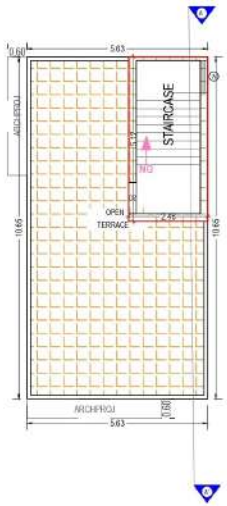


TERRACE FLOOR PLAN
(SCALE 1:100)

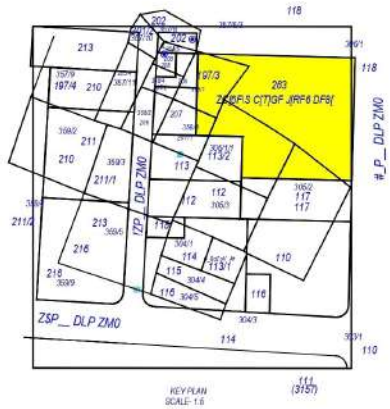

Building (B)




SECTION A-A

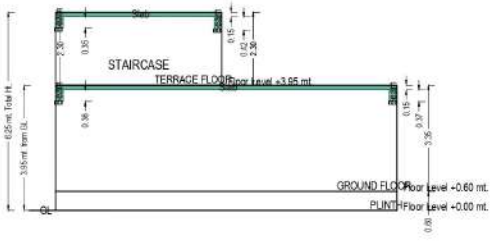


Sectional Diagram


SECTION A-A

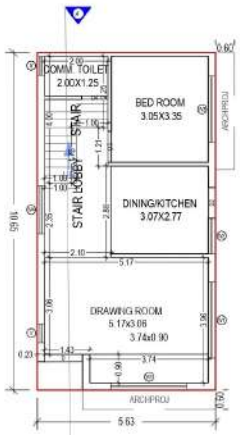


GROUND FLOOR PLAN
(Proposed)
(SCALE 1:100)

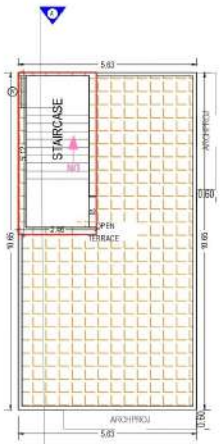


TERRACE FLOOR PLAN
(SCALE 1:100)

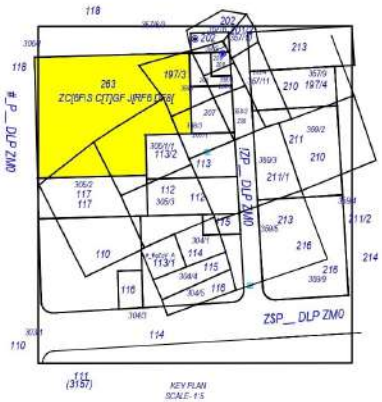


Building (C)

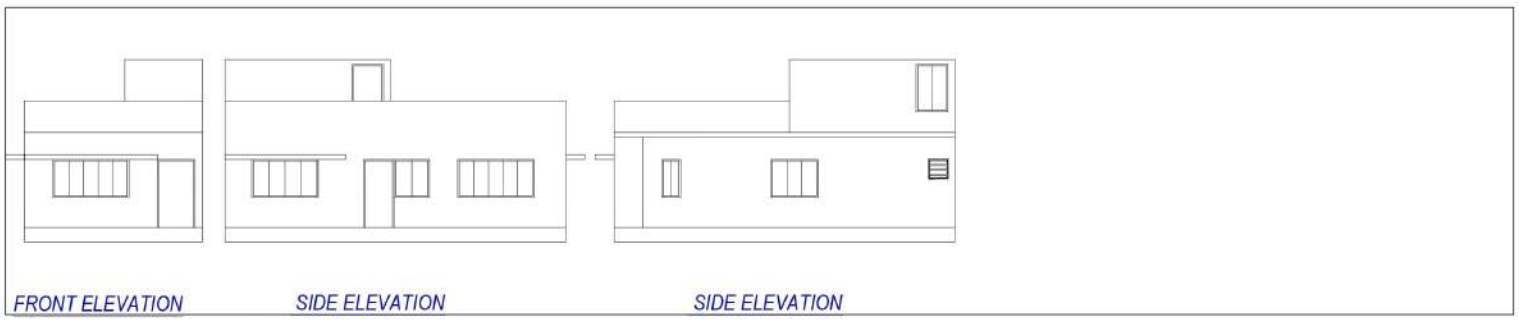

FRONT ELEVATION SIDE ELEVATION SIDE ELEVATION

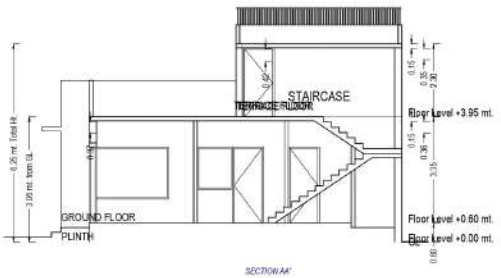


SECTION-A-A

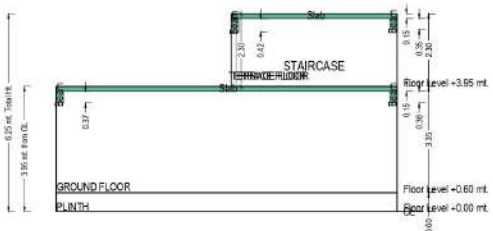

SECTION A-A

SECTION A-A


Sectional Diagram

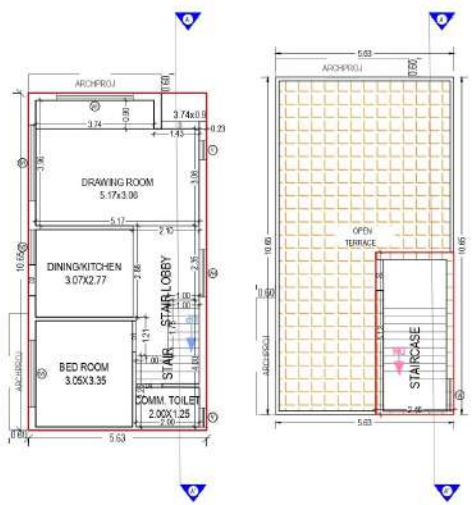


GROUND FLOOR PLAN
(Proposed)
(SCALE 1:100)


TERRACE FLOOR PLAN
(SCALE 1:100)


Building (D)

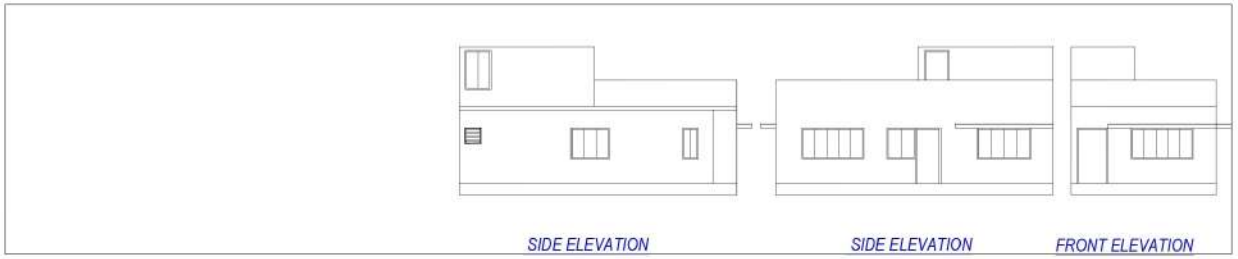

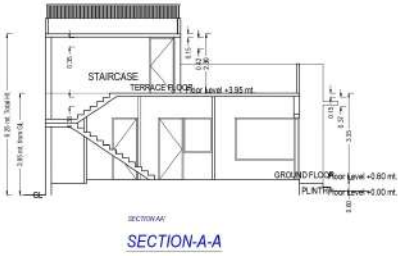


SECTION A-A

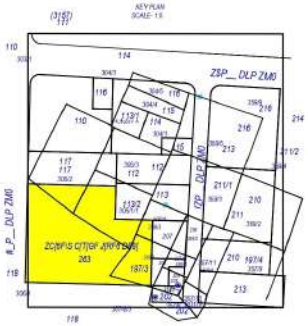

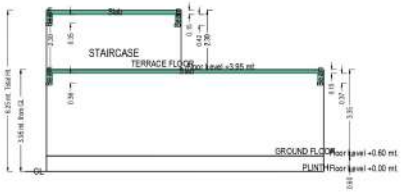

SECTION A-A

Sectional Diagram

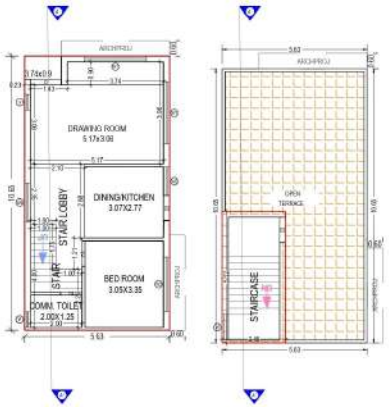

GROUND FLOOR PLAN
(Proposed)
(SCALE 1:100)

TERRACE FLOOR PLAN
(SCALE 1:100)

---SPECIFICATIONS---

WALL FINISH

·Internal Smooth Finish Plaster with Double Coat Birla Putty.

·External Plaster or texture with Acrylic Paint.

DOOR

·Main Door - Main Door with Wooden Frame.

KITCHEN

·Granite or Vitrified Platform with Stainless Steel Sink Along With Electrical point For Water Purifier.

·Designer Glaze Tile Dado Up to Lintel Level.

FLOORING

·Vitrified Tile Flooring in Entire Apartment.

WINDOWS

·Sliding Aluminum Window Section With Anodized or Powder Coated.

TOILET

·Ceramic or Glaze Tile Up to Lintel Level.

·CP Fittings - Chrome Plated Branded Bathroom Fittings.


ELECTRIFICATION

·ISI Modular Switches.

·ISI Wires.

·Distribution Board with MCB for Safety and Protection.

KIVANSH BUNGLOWS

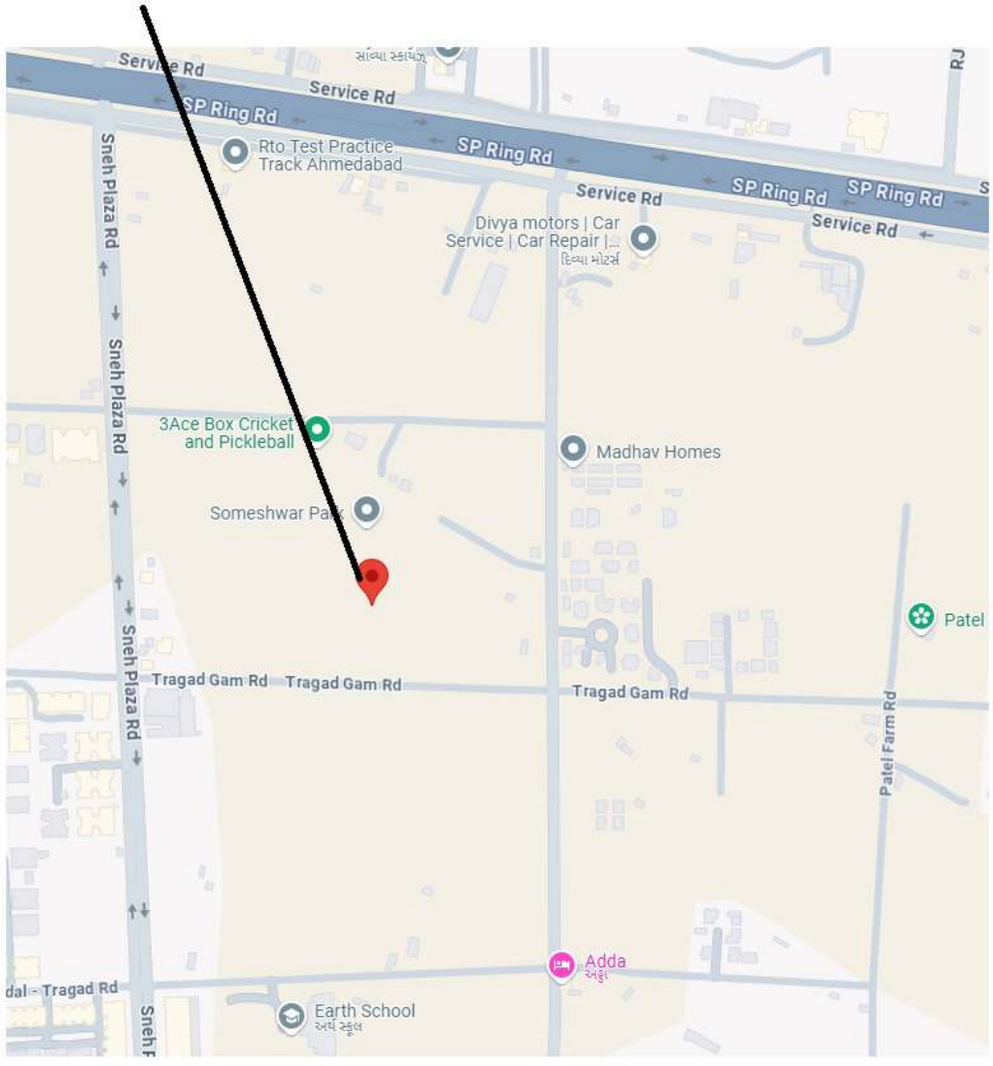

DEVELOPER TEAM DETAILS

DEVELOPED BY: H.K. BUILDCON

ARCHITECT: HARSH M. RAVAL

ENGINEER: MOHIT K. PUROHIT

SITE ADDRESS:

KIVANSH BUNGLOWS, NR. MADHAV UPVAN, NR. ROYAL ORCHID BUNGLOWS,

ZUNDAL, GANDHINAGAR-382421.

CONTACT DETAILS:

MOBILE:97250 48286

EMAIL hkbuildcon6@gmail.com

RERA DETAILS

RERA NO:

RERA WEBSITE: WWW.GUJRERA.GUJARAT.GOV.IN