

VEDANT
AALAYAM

DEVELOPER :	ARCHITECT :	LOCATION
ADITRI INFRA	DILIP SONI	

VEDANT AALAYAM,
Nr. Kalash Orlena, Ahmedabad - Patan Highway,
Adalaj, Gujarat 382421.
M. 98798 77565

RERA NO. : _____
WEBSITE : www.gujrera.gujarat.gov.in

4 & 5 BHK GRANDEUR VILLAS


08
09



Basement Layout Plan




Ground Floor Layout Plan




SITE PLAN
(Scale - 1:200)


UNIT NO. : 1

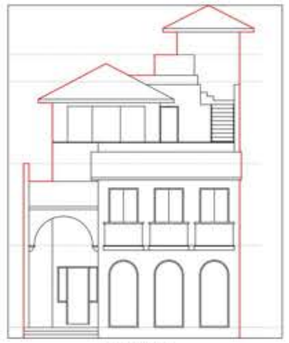


ELEVATION

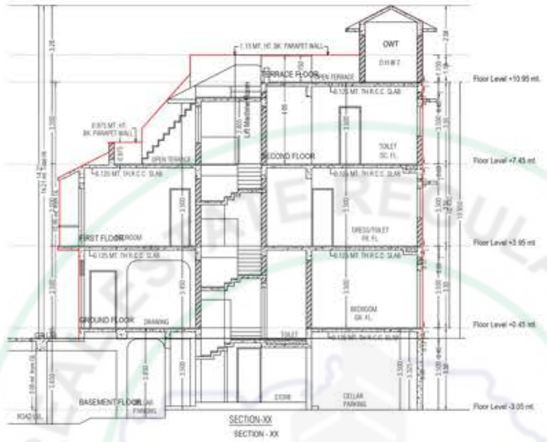


SECTION - XX

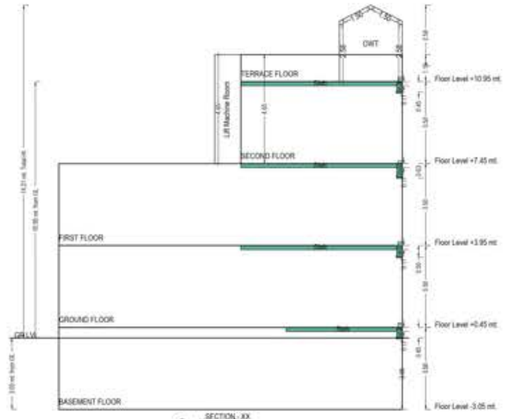


Sectional Diagram

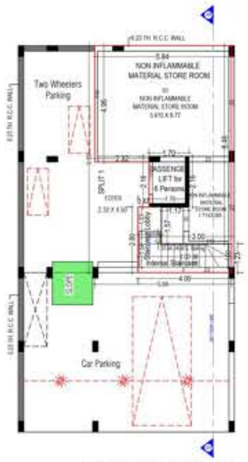

BASEMENT FLOOR PLAN
(Proposed)
(SCALE 1:100)

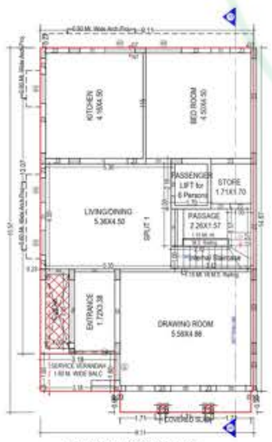


GROUND FLOOR PLAN
(Proposed)
(SCALE 1:100)

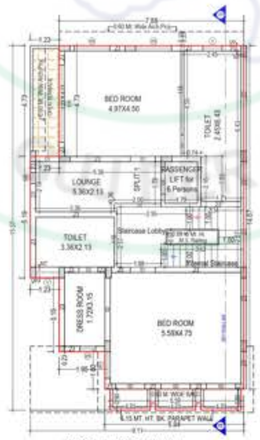

FIRST FLOOR PLAN
(Proposed)
(SCALE 1:100)




SECOND FLOOR PLAN
(Proposed)
(SCALE 1:100)

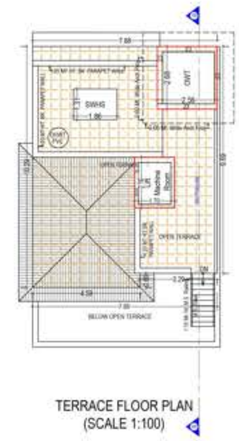


TERRACE FLOOR PLAN
(SCALE 1:100)


UNIT NO. : 2 TO 8 (BLOCK - A)

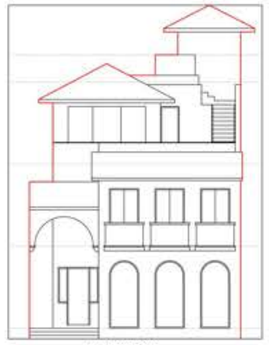

ELEVATION

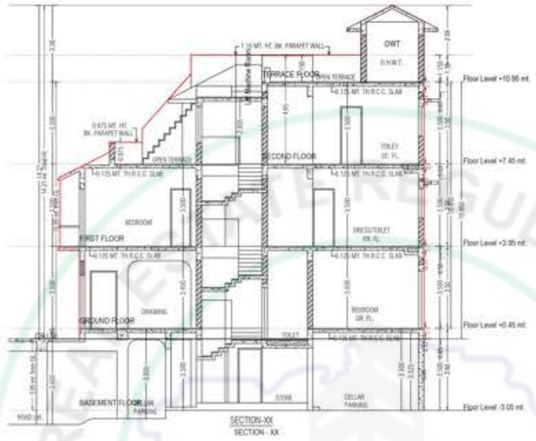


SECTION-XX
SECTION - XX

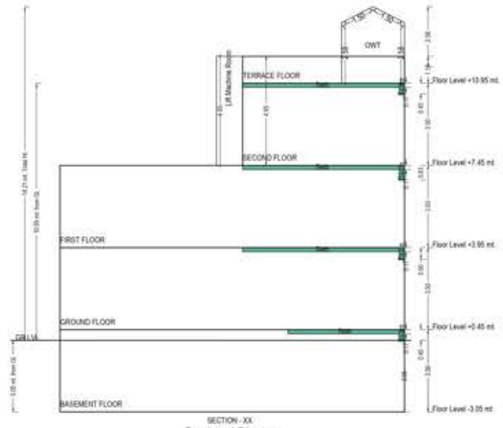


SECTION - XX
Sectional Diagram




BASEMENT FLOOR PLAN
(Proposed)
(SCALE 1:100)

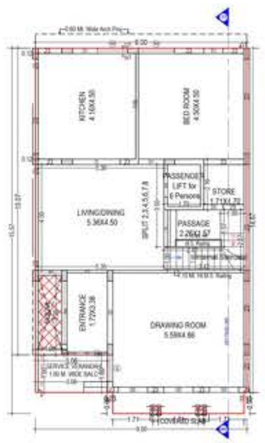


GROUND FLOOR PLAN
(Proposed)
(SCALE 1:100)

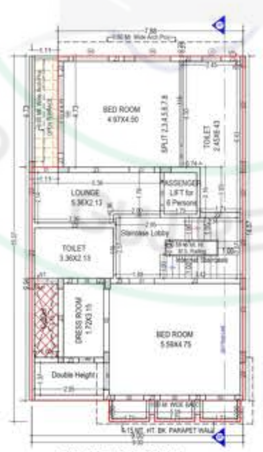

FIRST FLOOR PLAN
(Proposed)
(SCALE 1:100)

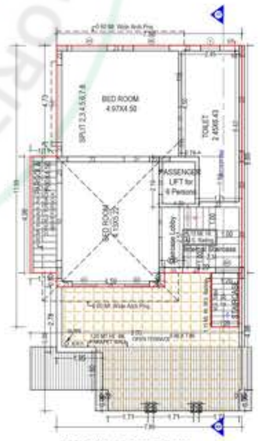

SECOND FLOOR PLAN
(Proposed)
(SCALE 1:100)

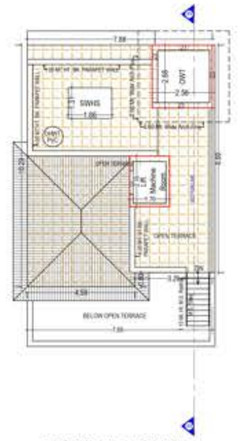


TERRACE FLOOR PLAN
(SCALE 1:100)

UNIT NO. : 9 (BLOCK - A)




ELEVATION



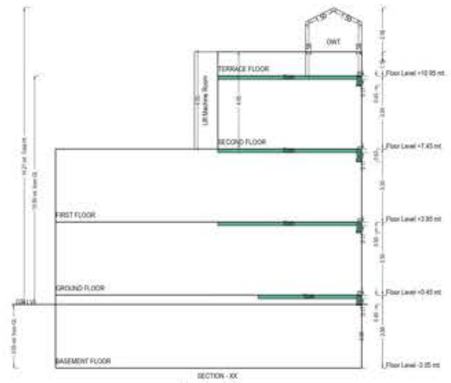


Sectional Diagram

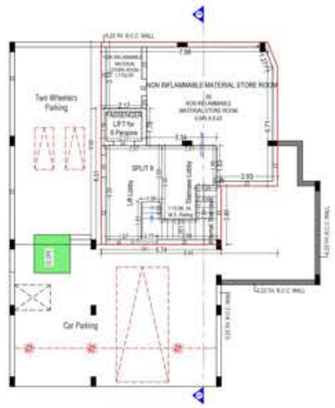


BASEMENT FLOOR PLAN
(Proposed)
(SCALE 1:100)




GROUND FLOOR PLAN
(Proposed)
(SCALE 1:100)

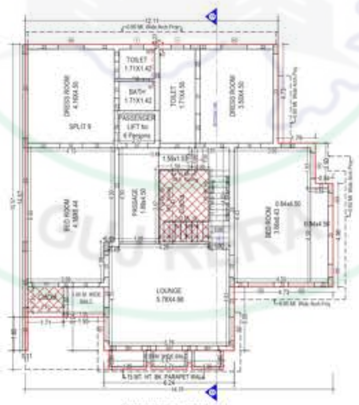

FIRST FLOOR PLAN
(Proposed)
(SCALE 1:100)

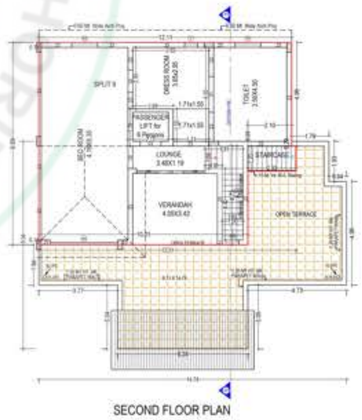


SECOND FLOOR PLAN
(Proposed)
(SCALE 1:100)

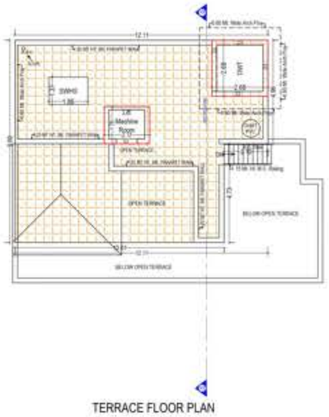


TERRACE FLOOR PLAN
(SCALE 1:100)


UNIT NO. : 10 (BLOCK - B)

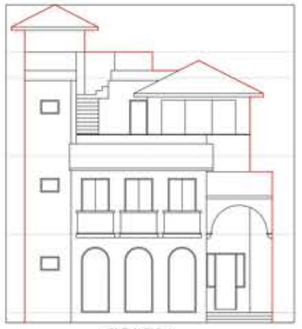


ELEVATION



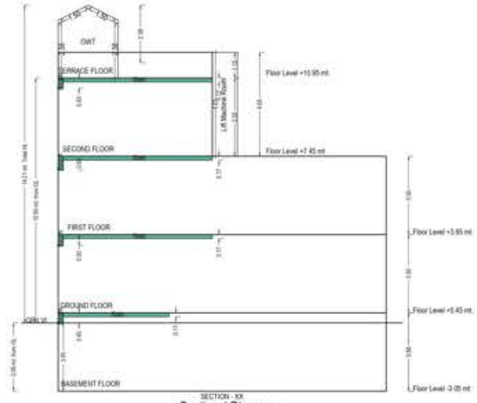


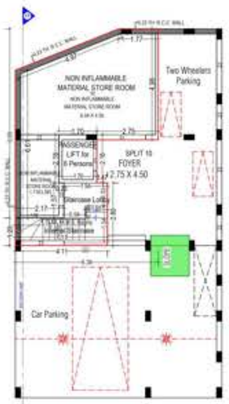


BASEMENT FLOOR PLAN
(Proposed)
(SCALE 1:100)

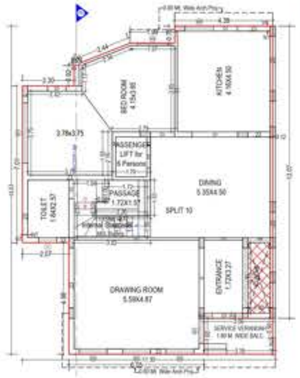


GROUND FLOOR PLAN
(Proposed)
(SCALE 1:100)

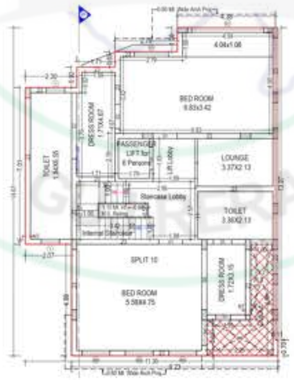

FIRST FLOOR PLAN
(Proposed)
(SCALE 1:100)

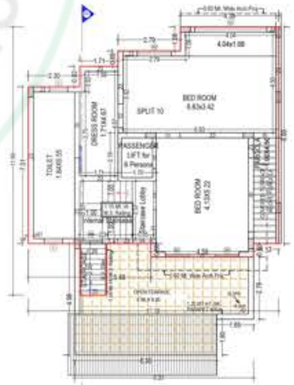


SECOND FLOOR PLAN
(Proposed)
(SCALE 1:100)

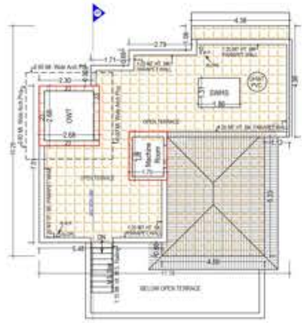

TERRACE FLOOR PLAN
(SCALE 1:100)

UNIT NO. : 11 (BLOCK - B)

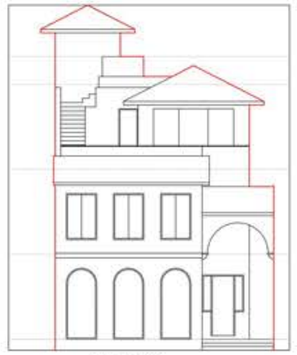


ELEVATION




SECTION-XX

SECTION - XX

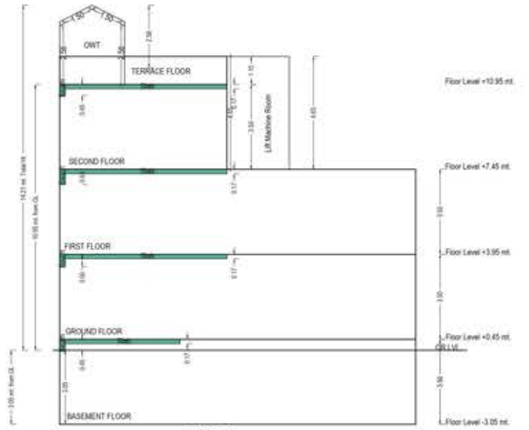


SECTION - XX


Sectional Diagram

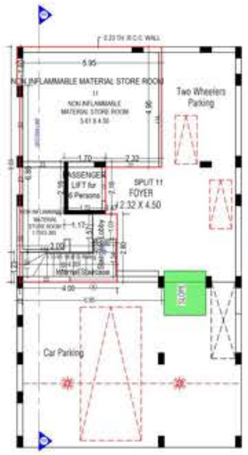


BASEMENT FLOOR PLAN
(Proposed)
(SCALE 1:100)

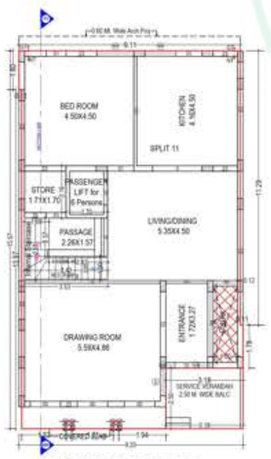


GROUND FLOOR PLAN
(Proposed)
(SCALE 1:100)

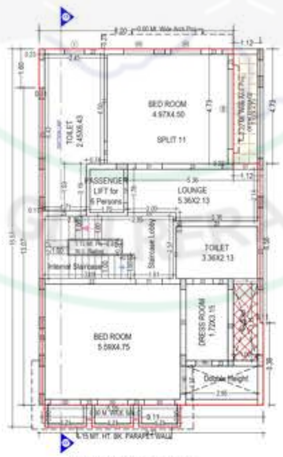

FIRST FLOOR PLAN
(Proposed)
(SCALE 1:100)

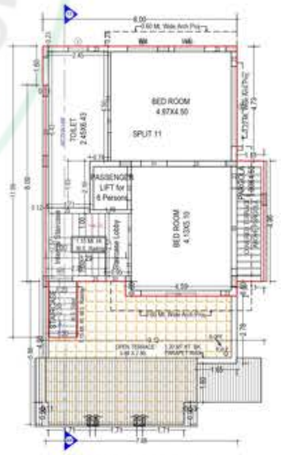

SECOND FLOOR PLAN
(Proposed)
(SCALE 1:100)

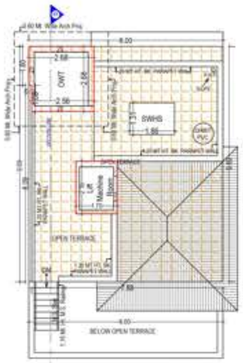



TERRACE FLOOR PLAN
(SCALE 1:100)

UNIT NO. : 12 (BLOCK - B)




ELEVATION

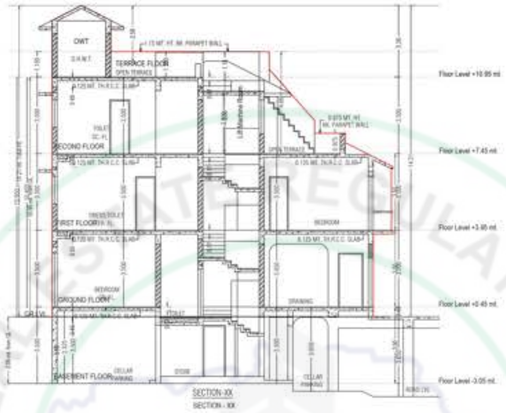


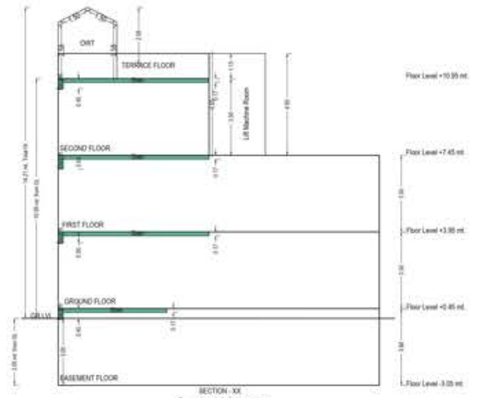


Sectional Diagram

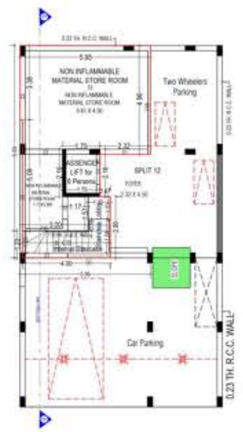


BASEMENT FLOOR PLAN
(Proposed)
(SCALE 1:100)

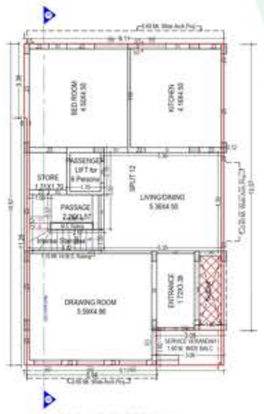


GROUND FLOOR PLAN
(Proposed)
(SCALE 1:100)

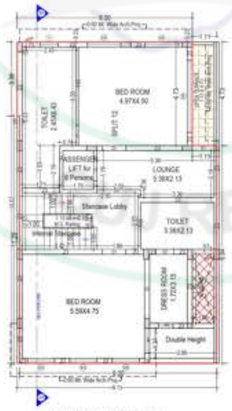

FIRST FLOOR PLAN
(Proposed)
(SCALE 1:100)

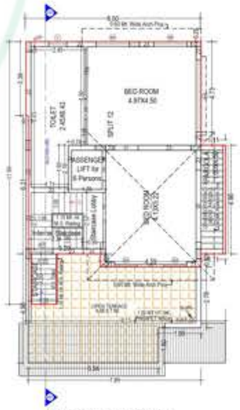


SECOND FLOOR PLAN
(Proposed)
(SCALE 1:100)

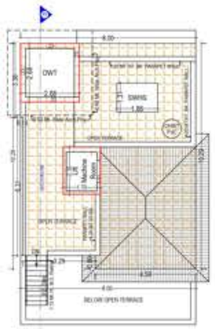

TERRACE FLOOR PLAN
(SCALE 1:100)


UNIT NO. : 12A (BLOCK - B)

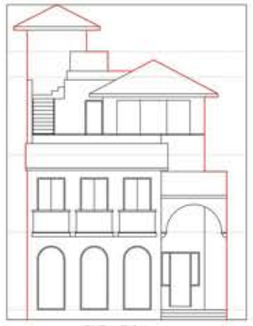


ELEVATION




SECTION-XX
SECTION - XX

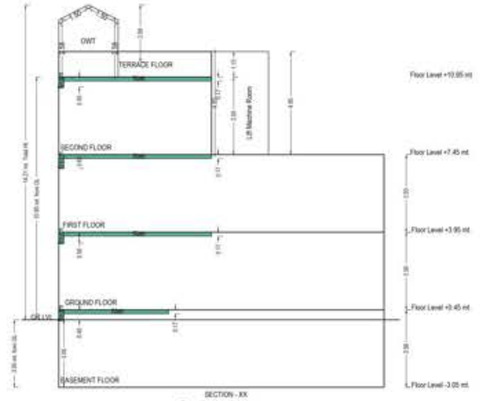


SECTION - XX
Sectional Diagram

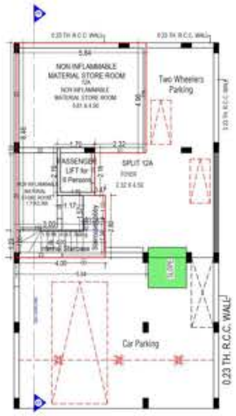

BASEMENT FLOOR PLAN
(Proposed)
(SCALE 1:100)

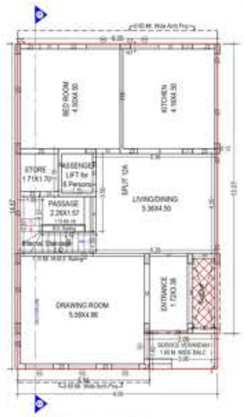


GROUND FLOOR PLAN
(Proposed)
(SCALE 1:100)

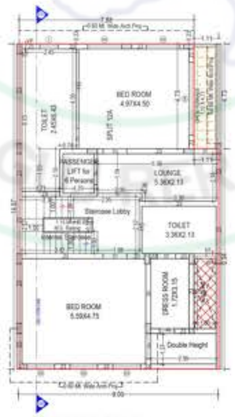

FIRST FLOOR PLAN
(Proposed)
(SCALE 1:100)




SECOND FLOOR PLAN
(Proposed)
(SCALE 1:100)

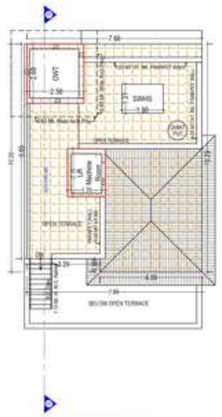



TERRACE FLOOR PLAN
(SCALE 1:100)

UNIT NO. : 14 (BLOCK - B)

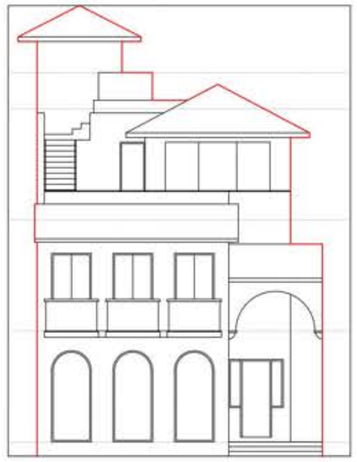


ELEVATION

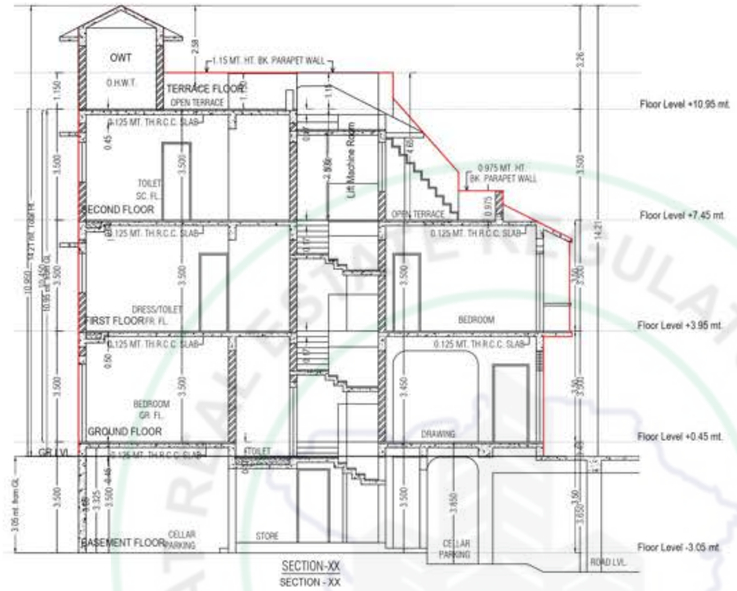


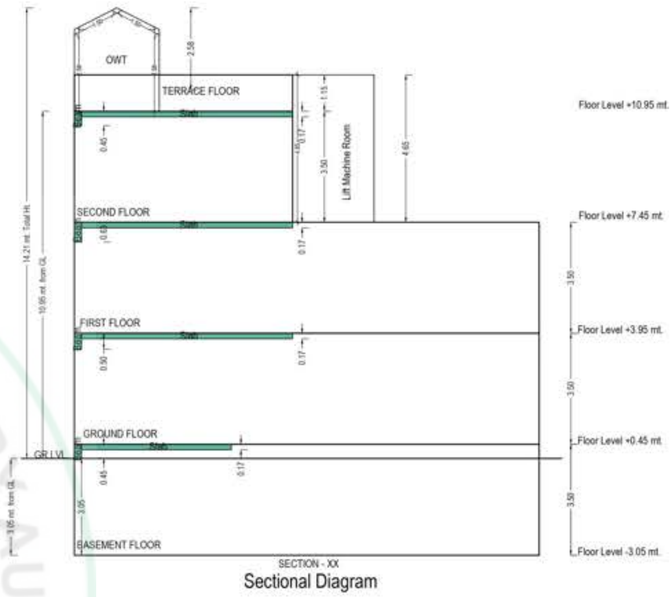


Sectional Diagram

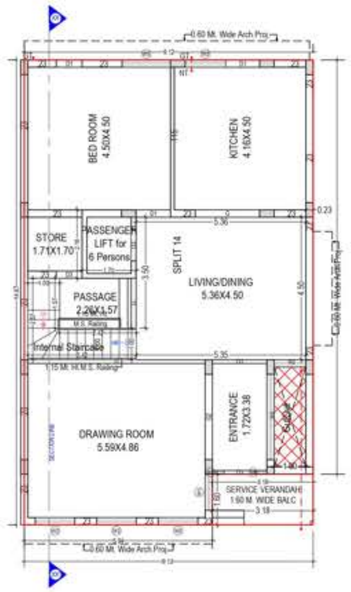


GROUND FLOOR PLAN
(Proposed)
(SCALE 1:100)

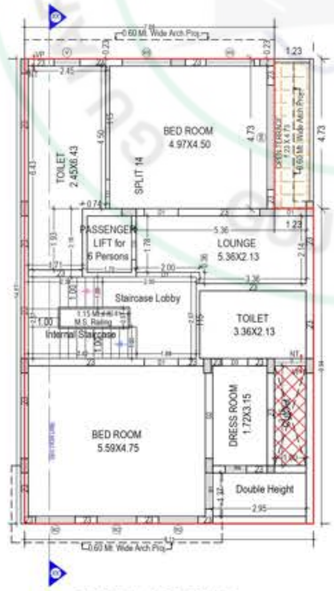

FIRST FLOOR PLAN
(Proposed)
(SCALE 1:100)

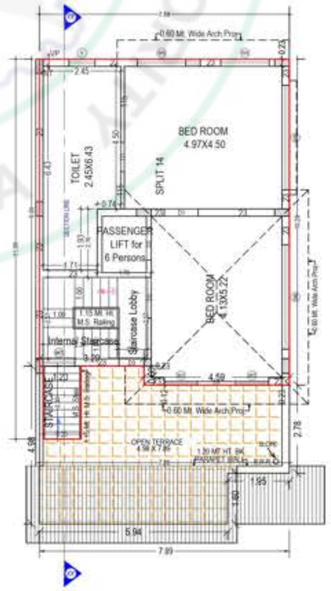


SECOND FLOOR PLAN
(Proposed)
(SCALE 1:100)

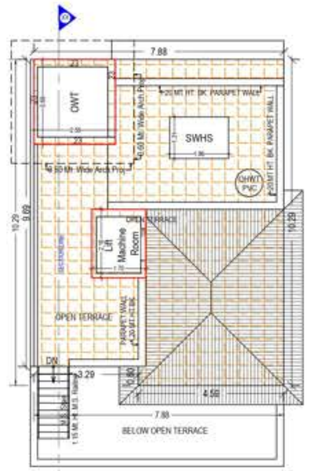



TERRACE FLOOR PLAN
(SCALE 1:100)

UNIT NO. : 15 (BLOCK - C)

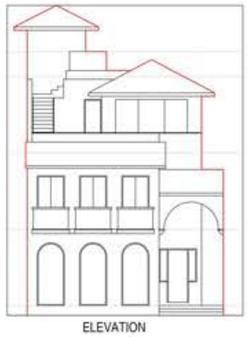


ELEVATION

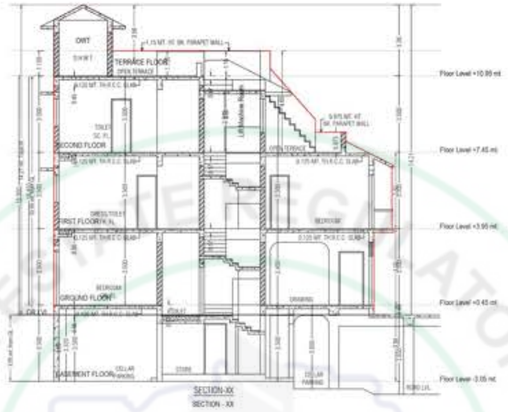


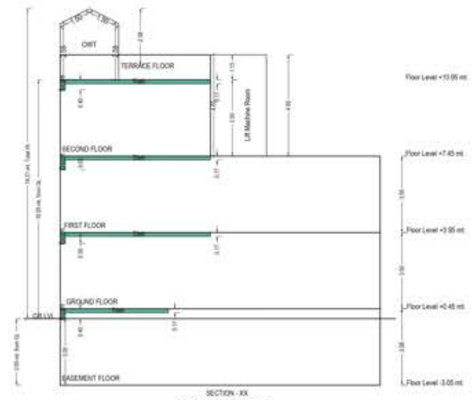


Sectional Diagram

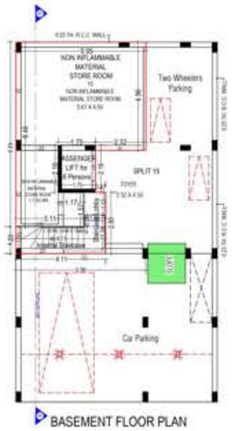

BASEMENT FLOOR PLAN
(Proposed)
(SCALE 1:100)

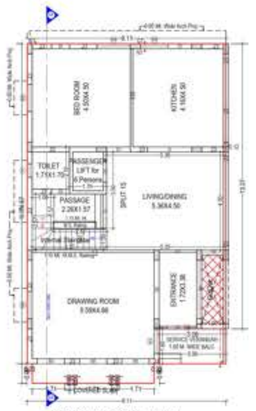

GROUND FLOOR PLAN
(Proposed)
(SCALE 1:100)

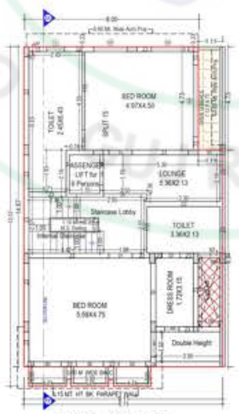

FIRST FLOOR PLAN
(Proposed)
(SCALE 1:100)




SECOND FLOOR PLAN
(Proposed)
(SCALE 1:100)





TERRACE FLOOR PLAN
(SCALE 1:100)

UNIT NO. : 16 TO 24 (BLOCK - C)

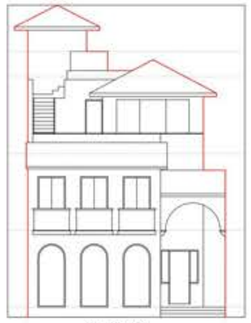


ELEVATION

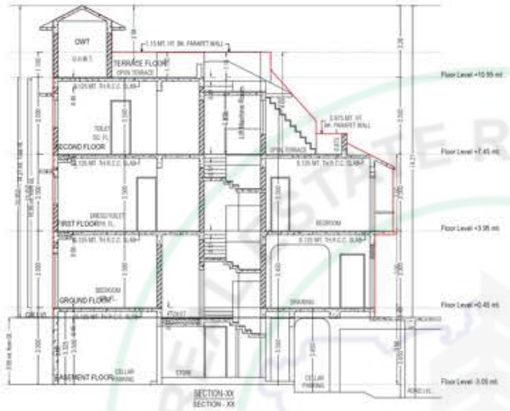

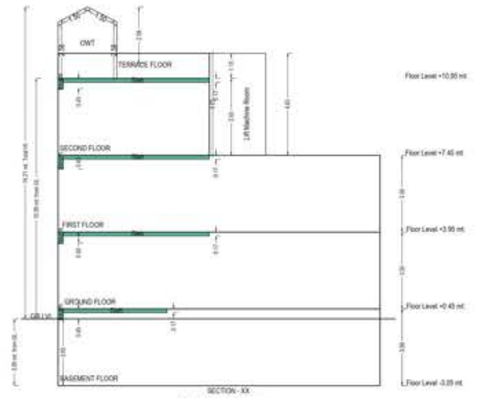

Sectional Diagram

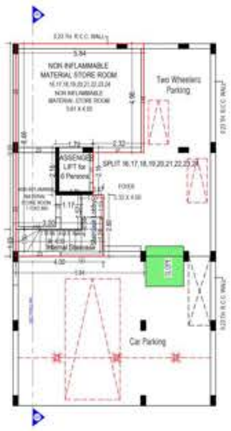


BASEMENT FLOOR PLAN
(Proposed)
(SCALE 1:100)




GROUND FLOOR PLAN
(Proposed)
(SCALE 1:100)



FIRST FLOOR PLAN
(Proposed)
(SCALE 1:100)

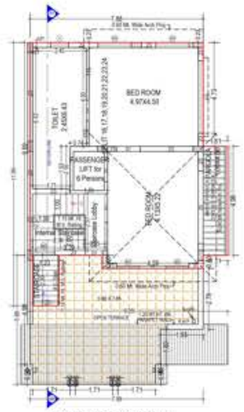


SECOND FLOOR PLAN
(Proposed)
(SCALE 1:100)

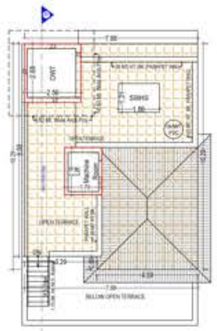


TERRACE FLOOR PLAN
(SCALE 1:100)


UNIT NO. : 25 (BLOCK - C)

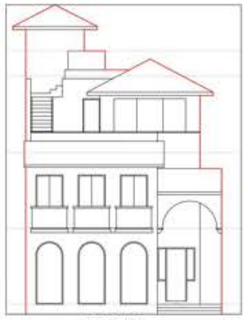

ELEVATION

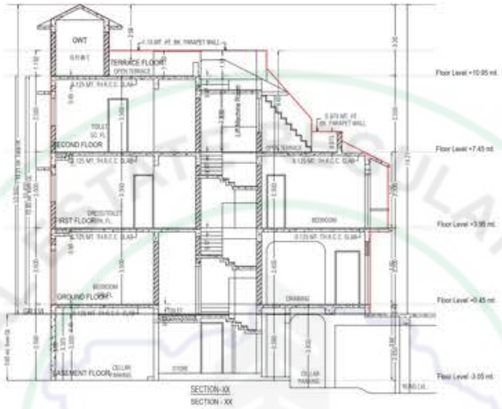


SECTION - XX

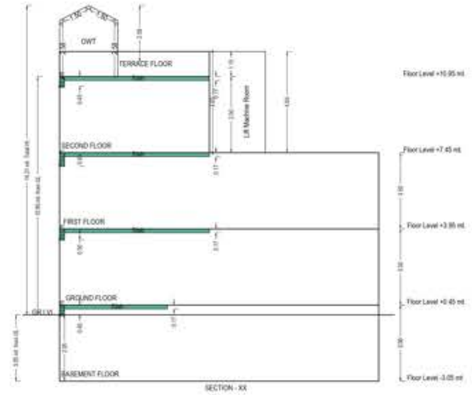

SECTION - XX


Sectional Diagram

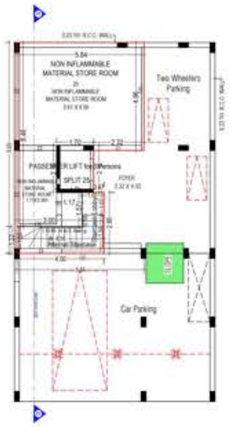


BASEMENT FLOOR PLAN
(Proposed)
(SCALE 1:100)




GROUND FLOOR PLAN
(Proposed)
(SCALE 1:100)

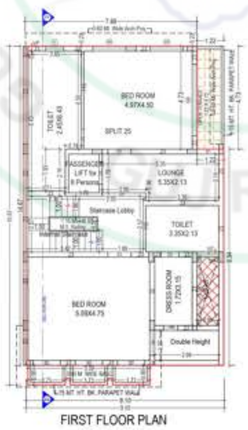

FIRST FLOOR PLAN
(Proposed)
(SCALE 1:100)

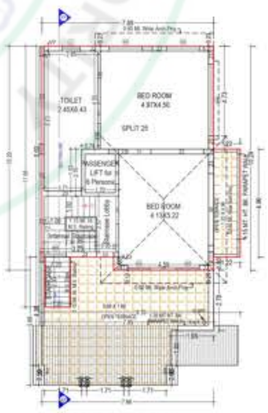


SECOND FLOOR PLAN
(Proposed)
(SCALE 1:100)

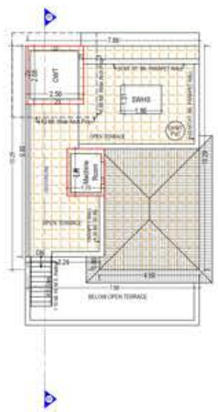



TERRACE FLOOR PLAN
(SCALE 1:100)

UNIT NO. : 26 (BLOCK - D)

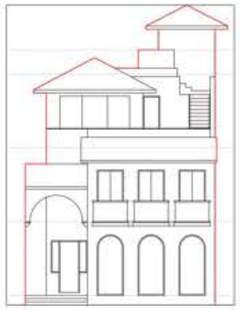


ELEVATION

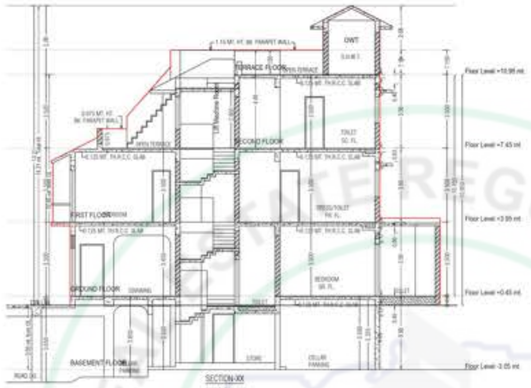

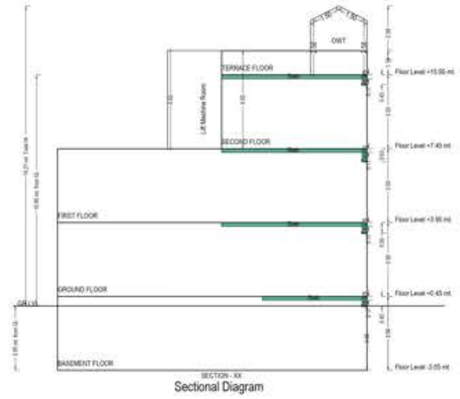


Sectional Diagram

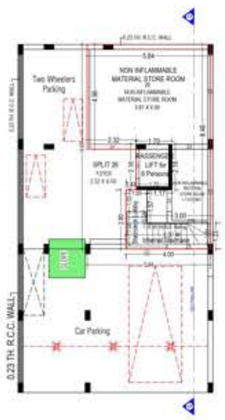


BASEMENT FLOOR PLAN
(Proposed)
(SCALE 1:100)



GROUND FLOOR PLAN
(Proposed)
(SCALE 1:100)

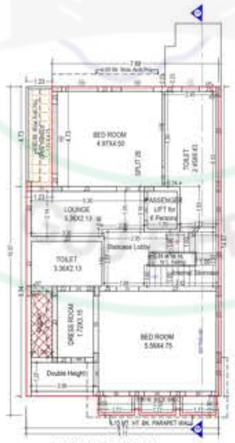

FIRST FLOOR PLAN
(Proposed)
(SCALE 1:100)

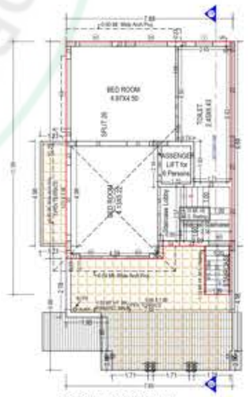


SECOND FLOOR PLAN
(Proposed)
(SCALE 1:100)



TERRACE FLOOR PLAN
(SCALE 1:100)


UNIT NO. : 27 TO 29 (BLOCK - D)

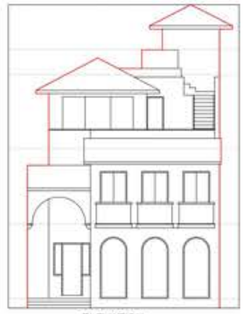

ELEVATION




SECTION XX

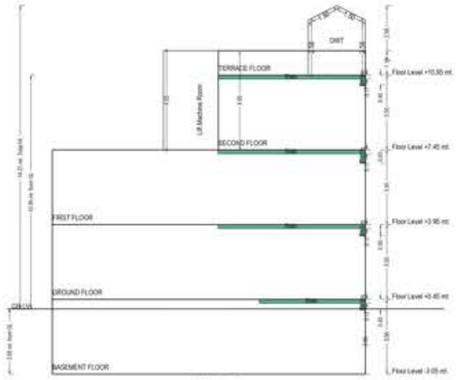


Sectional Diagram




BASEMENT FLOOR PLAN
(Proposed)
(SCALE 1:100)

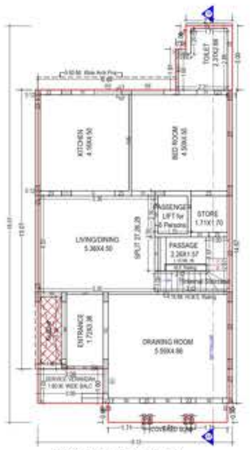

GROUND FLOOR PLAN
(Proposed)
(SCALE 1:100)

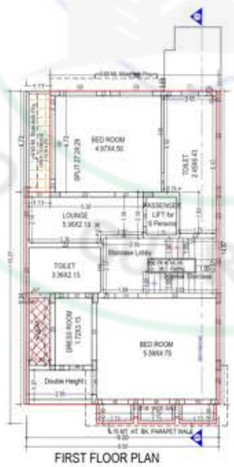

FIRST FLOOR PLAN
(Proposed)
(SCALE 1:100)

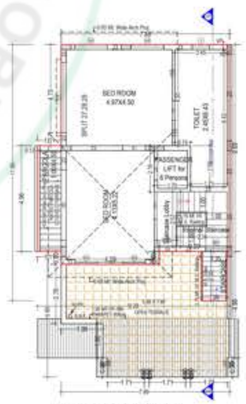


SECOND FLOOR PLAN
(Proposed)
(SCALE 1:100)




TERRACE FLOOR PLAN
(SCALE 1:100)

UNIT NO. : 30 (BLOCK - D)

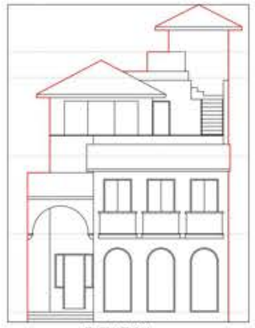


ELEVATION



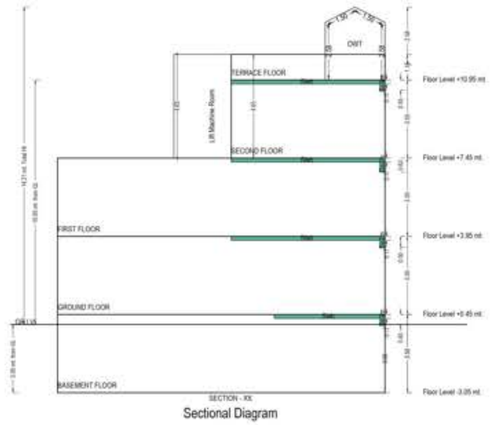


Sectional Diagram

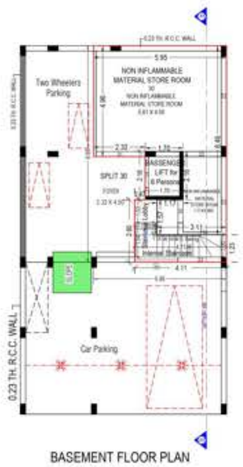


BASEMENT FLOOR PLAN
(Proposed)
(SCALE 1:100)



GROUND FLOOR PLAN
(Proposed)
(SCALE 1:100)

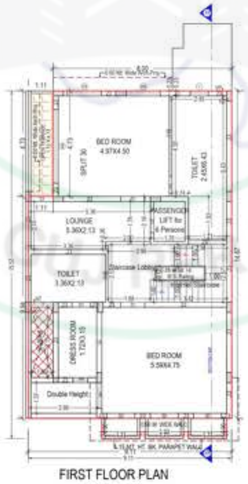

FIRST FLOOR PLAN
(Proposed)
(SCALE 1:100)

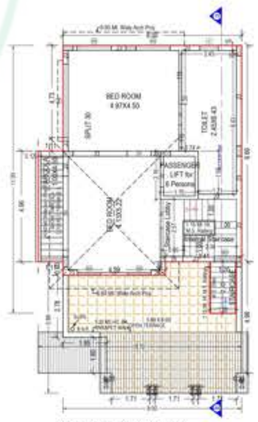


SECOND FLOOR PLAN
(Proposed)
(SCALE 1:100)



TERRACE FLOOR PLAN
(SCALE 1:100)

UNIT NO. : 31 (BLOCK - D)

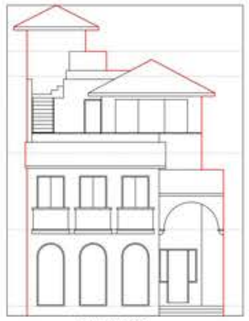


ELEVATION




SECTION XX

SECTION - XX

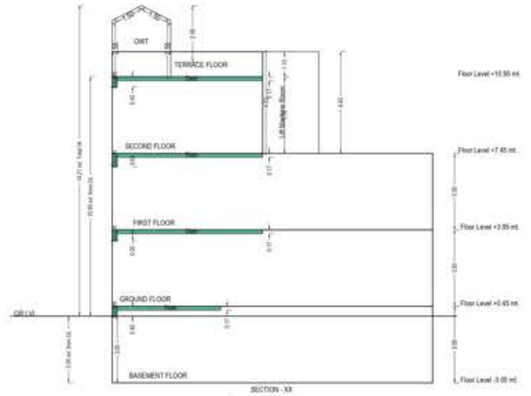


SECTION - XX


Sectional Diagram

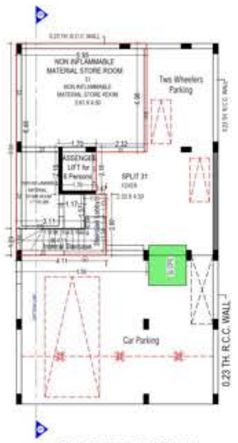


BASEMENT FLOOR PLAN
(Proposed)
(SCALE 1:100)

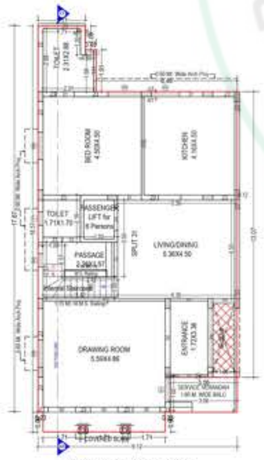


GROUND FLOOR PLAN
(Proposed)
(SCALE 1:100)

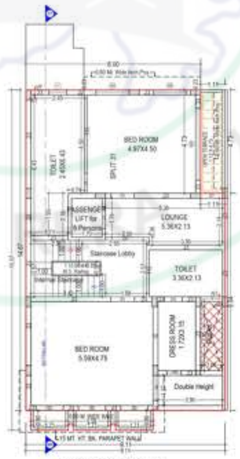

FIRST FLOOR PLAN
(Proposed)
(SCALE 1:100)

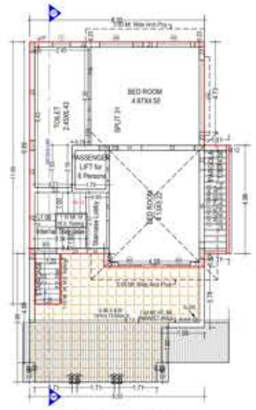


SECOND FLOOR PLAN
(Proposed)
(SCALE 1:100)

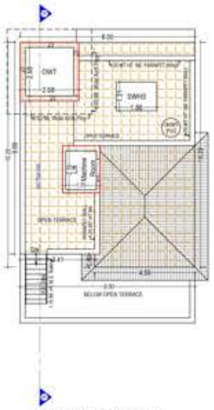


TERRACE FLOOR PLAN
(SCALE 1:100)

UNIT NO. : 32 TO 34 (BLOCK - D)

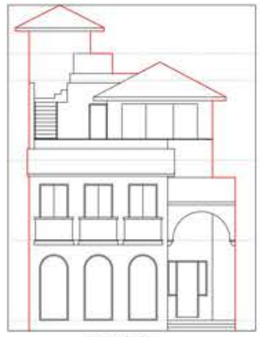


ELEVATION

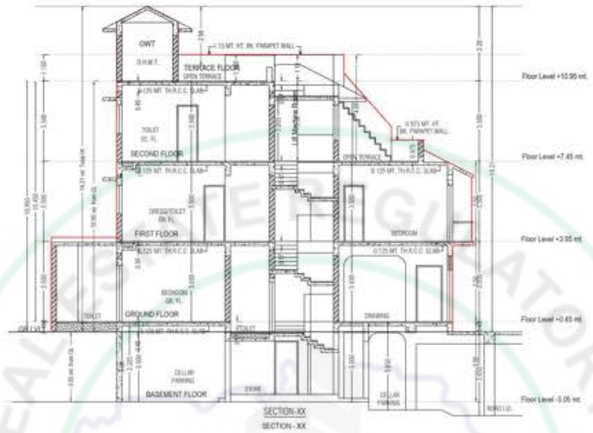


SECTION-XX

SECTION - XX

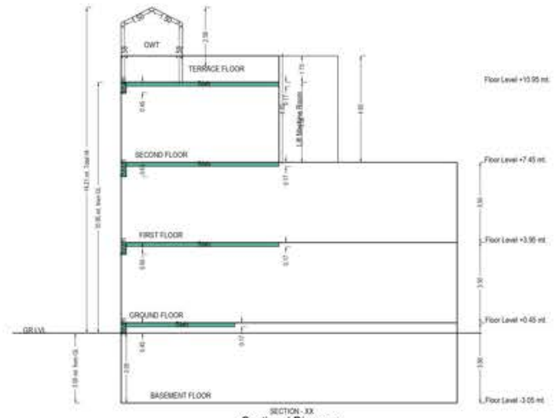

SECTION - XX


Sectional Diagram

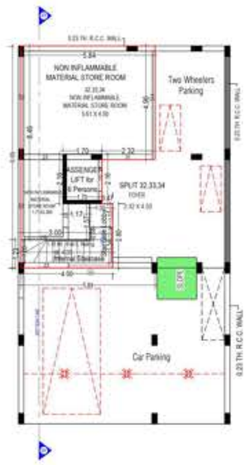


BASEMENT FLOOR PLAN
(Proposed)
(SCALE 1:100)




GROUND FLOOR PLAN
(Proposed)
(SCALE 1:100)

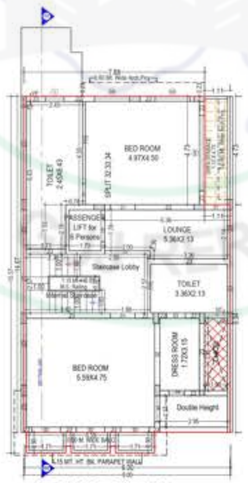

FIRST FLOOR PLAN
(Proposed)
(SCALE 1:100)

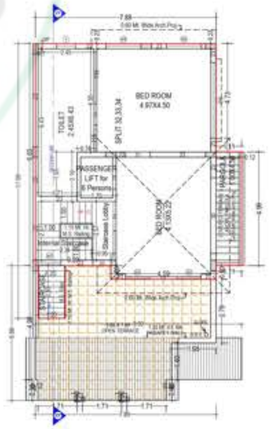


SECOND FLOOR PLAN
(Proposed)
(SCALE 1:100)

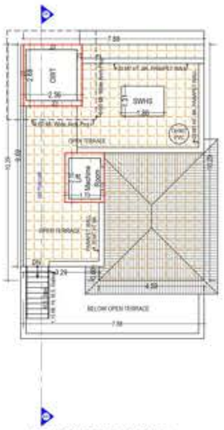


TERRACE FLOOR PLAN
(SCALE 1:100)


UNIT NO. : 35 (BLOCK - D)

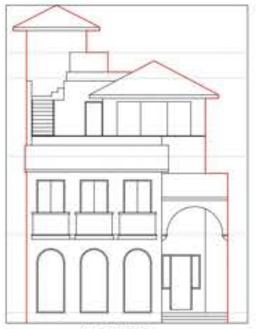

ELEVATION

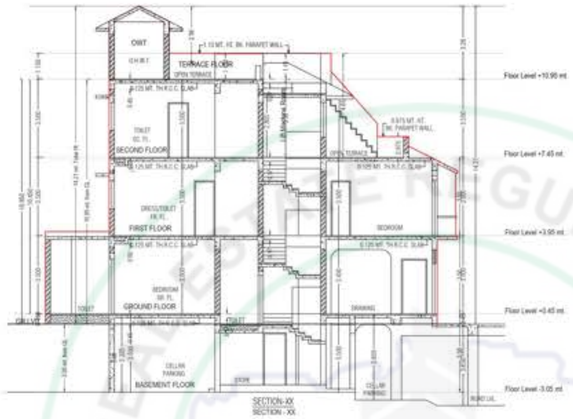


SECTION-XX
SECTION - XX

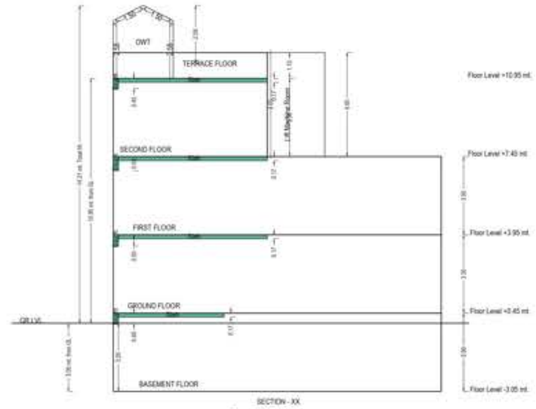


SECTION - XX


Sectional Diagram

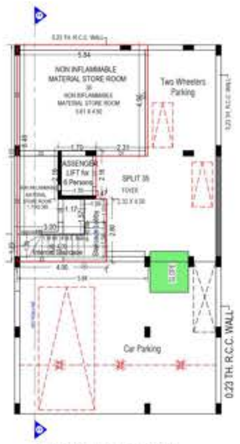

BASEMENT FLOOR PLAN
(Proposed)
(SCALE 1:100)

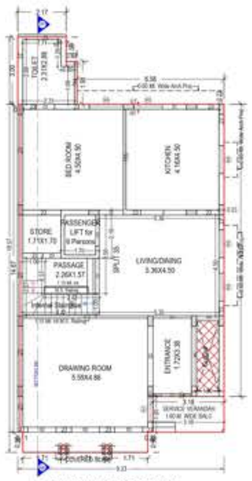


GROUND FLOOR PLAN
(Proposed)
(SCALE 1:100)

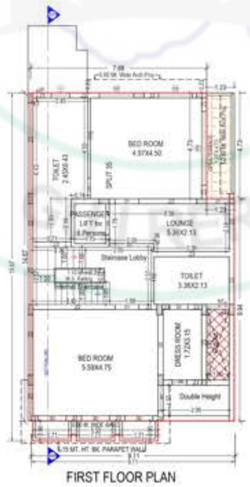


FIRST FLOOR PLAN
(Proposed)
(SCALE 1:100)



SECOND FLOOR PLAN
(Proposed)
(SCALE 1:100)

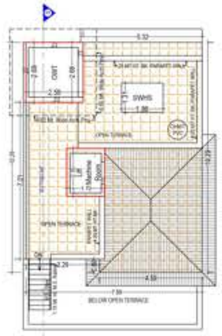

TERRACE FLOOR PLAN
(SCALE 1:100)

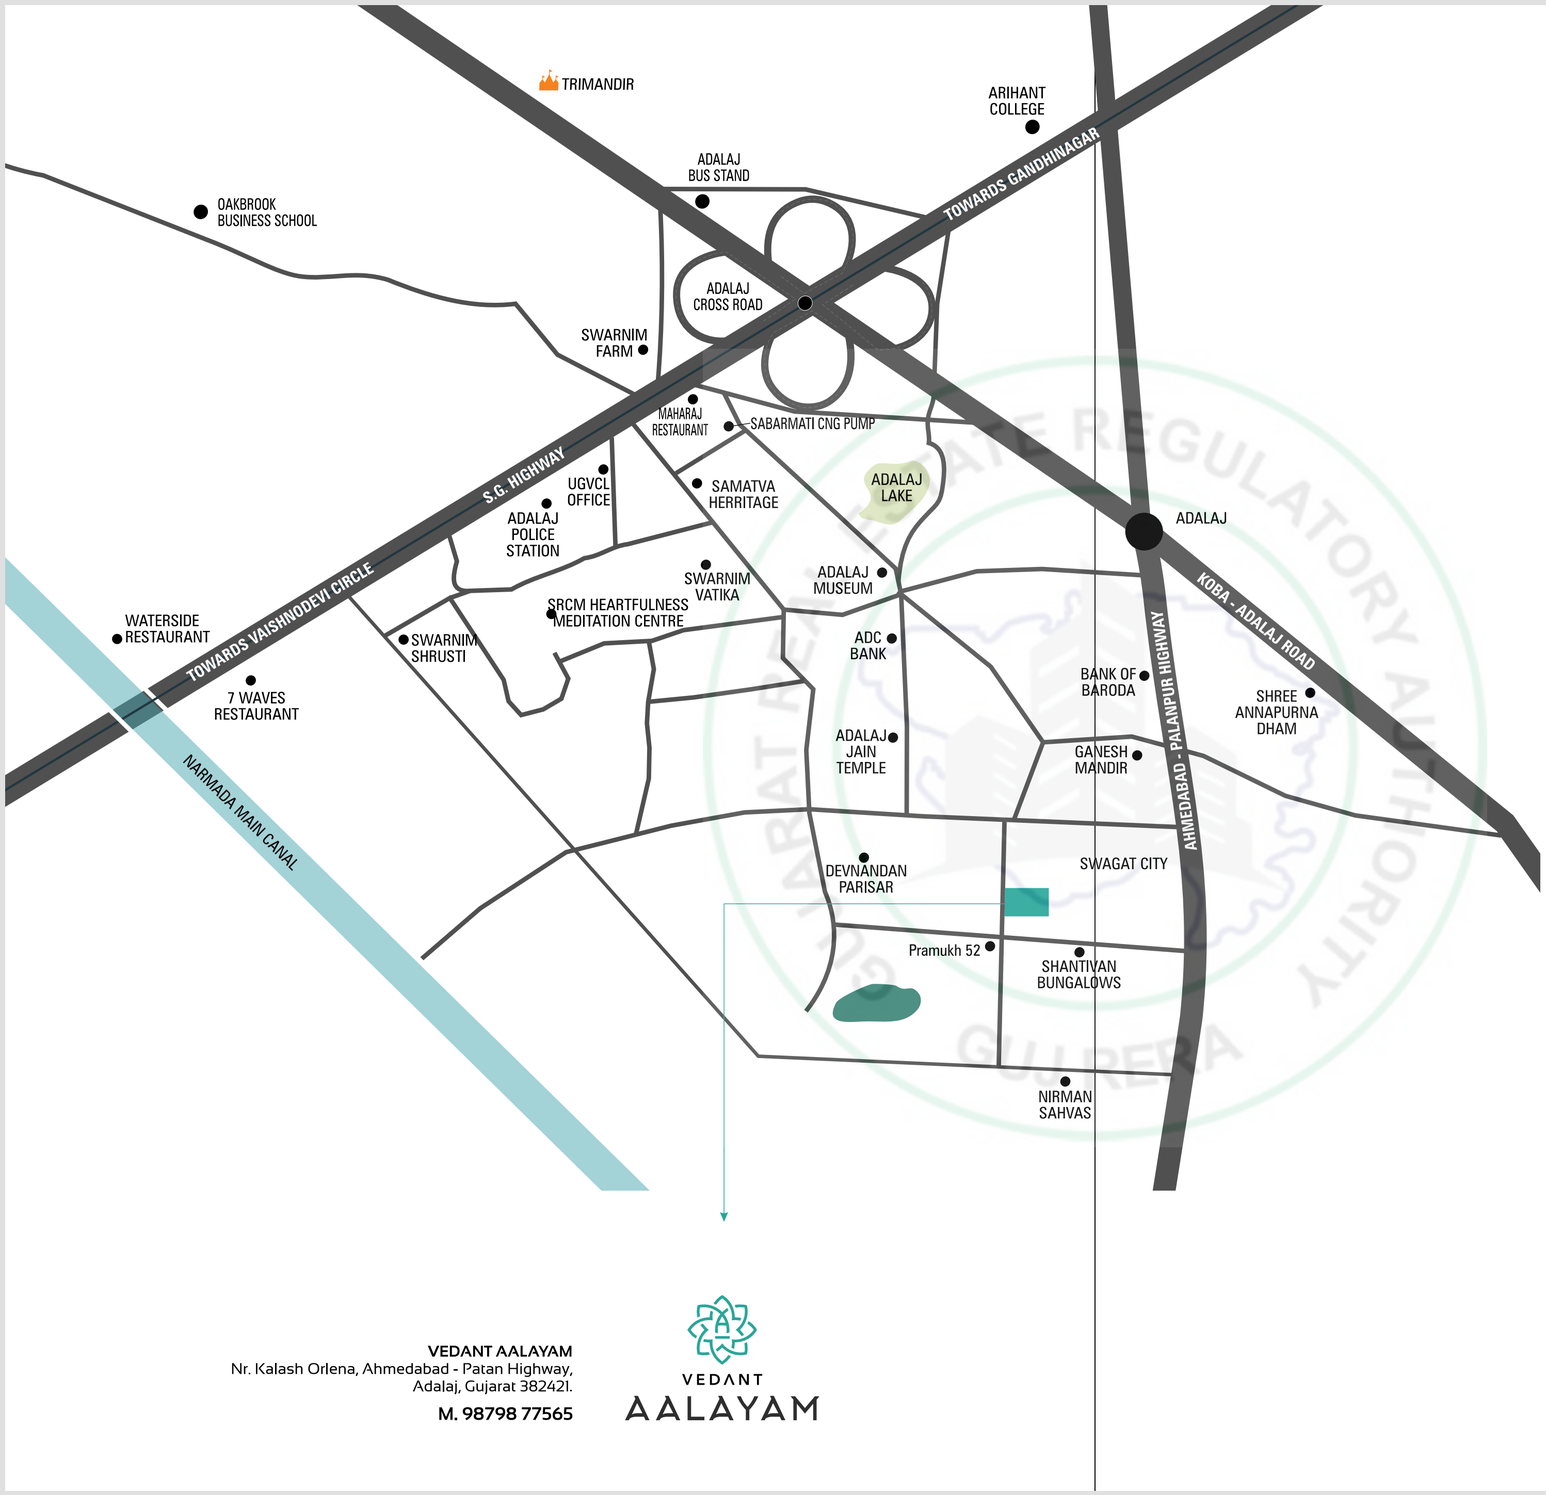

VEDANT AALAYAM
Nr. Kalash Orlena, Ahmedabad - Patan Highway,
Adalaj, Gujarat 382421.
M. 98798 77565

VEDANT
AALAYAM

SPECIFICATION

Structure
• Earthquake Resistance Structure.
• Double Coated Sand faced Plaster Outside.
• Interior Single Coat Mala Plaster

Doors And Windows
• Decorative Main Door With Wooden Frame
• Internal Flush Doors
• Fully Anodized Aluminum Sliding Windows

Flooring
• Vitrified Flooring In Drawing, Dinning, Bedrooms and Kitchen
• Rustic Tiles In Balcony
• Granite In Staircase

Kitchen
• Designer Glazed Full Height Tiles on Wall.
• Vitrified Tiles In Wash Area

Toilets
• Designer Tiles In All Toilets Full Height on Wall.
• Branded Bath Fitting
• Standard Quality Of Sanitary Ware
• Overhead PVC Water Tank

Electrification
• Concealed Cooper Wiring With Modular Switches
• Adequate Power Supply From (UGVCL)

Terrace
• China Mosaic In Terrace Area For Waterproofing And Heat Resistance

DEVELOPER :	ARCHITECT :	LOCATION
ADITRI INFRA	DILIP SONI	