Developer
RADHE CORPORATION

RADHE PACIFICA



Project Addresss : SUR.NO-399/3, O.P.NO-91/3, F.P.NO-91/3, T.P.S.NO-303, KHORAJ, Gandhinagar-382421

18.00 MT WIDE MAIN ROAD

Electric Line 66.00 Kv ELine

ELINE-6

ADJ.F.P.NO-99

67.47 mt.

8.16(ROAD)

PLOT

01 TYPE-1 (A) TYPE (A) BLDG HT: 10.89 MT. NO OF FLOORS: 3

02 B-1 (B) B (B) BLDG HT: 10.89 MT. NO OF FLOORS: 3

03 B-2 (B) B (B) BLDG HT: 10.89 MT. NO OF FLOORS: 3

04 B-3 (B) B (B) BLDG HT: 10.89 MT. NO OF FLOORS: 3

05 B-4 (B) B (B) BLDG HT: 10.89 MT. NO OF FLOORS: 3

06 B-5 (B) B (B) BLDG HT: 10.89 MT. NO OF FLOORS: 3

07 B-1 (BB) B (BB) BLDG HT: 10.89 MT. NO OF FLOORS: 3

08 B-2 (BB) B (BB) BLDG HT: 10.89 MT. NO OF FLOORS: 3

09 B-3 (BB) B (BB) BLDG HT: 10.89 MT. NO OF FLOORS: 3

10 B-4 (BB) B (BB) BLDG HT: 10.89 MT. NO OF FLOORS: 3

11 B-5 (BB) B (BB) BLDG HT: 10.89 MT. NO OF FLOORS: 3

COMMON PLOT
Area : 596.29

D (D) BLDG HT: 7.05 MT. NO OF FLOORS: 2

20 B-7 (B) B (B) BLDG HT: 10.89 MT. NO OF FLOORS: 3

21 B-8 (B) B (B) BLDG HT: 10.89 MT. NO OF FLOORS: 3

22 B-9 (B) B (B) BLDG HT: 10.89 MT. NO OF FLOORS: 3

23 B-10 (B) B (B) BLDG HT: 10.89 MT. NO OF FLOORS: 3

24 B-11 (B) B (B) BLDG HT: 10.89 MT. NO OF FLOORS: 3

25 B-12 (B) B (B) BLDG HT: 10.89 MT. NO OF FLOORS: 3

26 B1-1 (B1) B1 (B1) BLDG HT: 10.89 MT. NO OF FLOORS: 3

27 TYPE-1 (C) TYPE (C) BLDG HT: 10.89 MT. NO OF FLOORS: 3

19 F-1 (F) F (F) BLDG HT: 10.89 MT. NO OF FLOORS: 3

18 F-2 (F) F (F) BLDG HT: 10.89 MT. NO OF FLOORS: 3

17 F-3 (F) F (F) BLDG HT: 10.89 MT. NO OF FLOORS: 3

16 F-4 (F) F (F) BLDG HT: 10.89 MT. NO OF FLOORS: 3

15 F-5 (F) F (F) BLDG HT: 10.89 MT. NO OF FLOORS: 3

14 F-6 (F) F (F) BLDG HT: 10.89 MT. NO OF FLOORS: 3

13 F-7 (F) F (F) BLDG HT: 10.89 MT. NO OF FLOORS: 3

12 B-6 (B) B (B) BLDG HT: 10.89 MT. NO OF FLOORS: 3

7.50 MT WIDE INTERNAL ROAD
Area : 690.03

12 MT WIDE MAIN ROAD

93.61(ROAD)

90.40(ROAD)

101.83


Area Not in Possession
Area : 113.61

7.50(ROAD)


56.79

12.00 MT WIDE MAINROAD


ADJ.F.P.NO-100

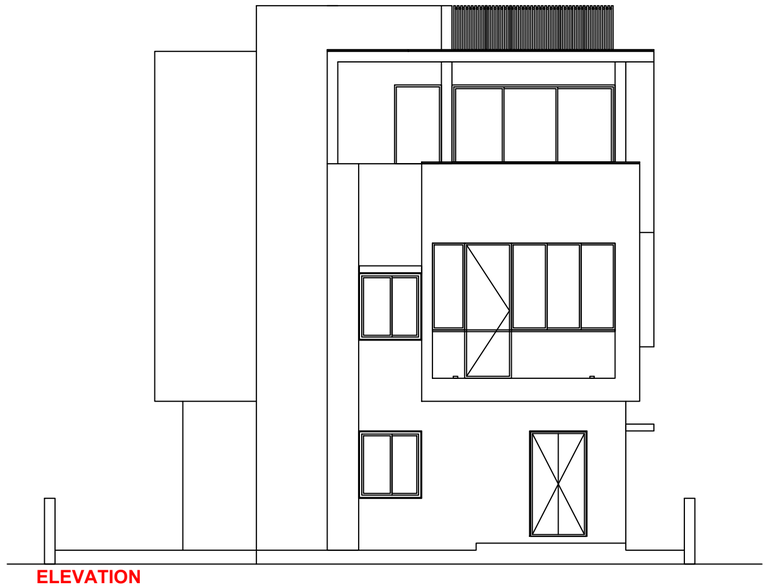

ELEVATION

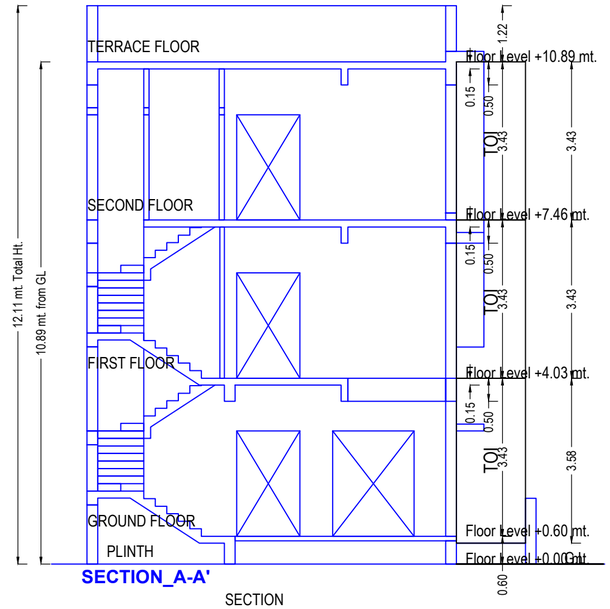


SECTION

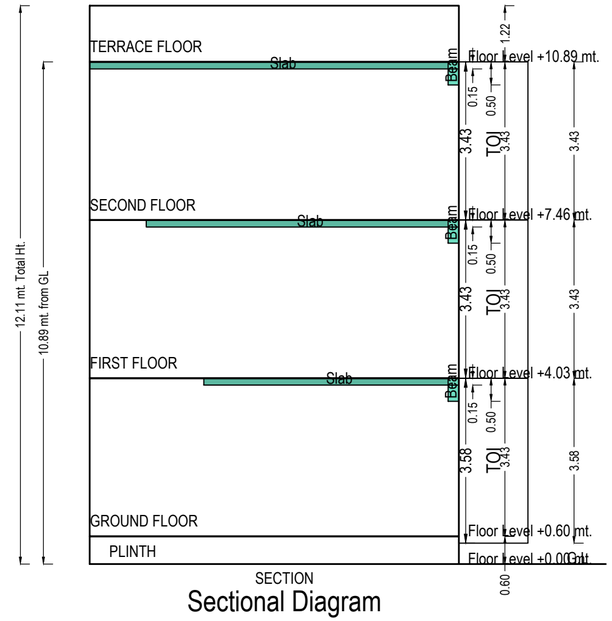


SECTION


Sectional Diagram

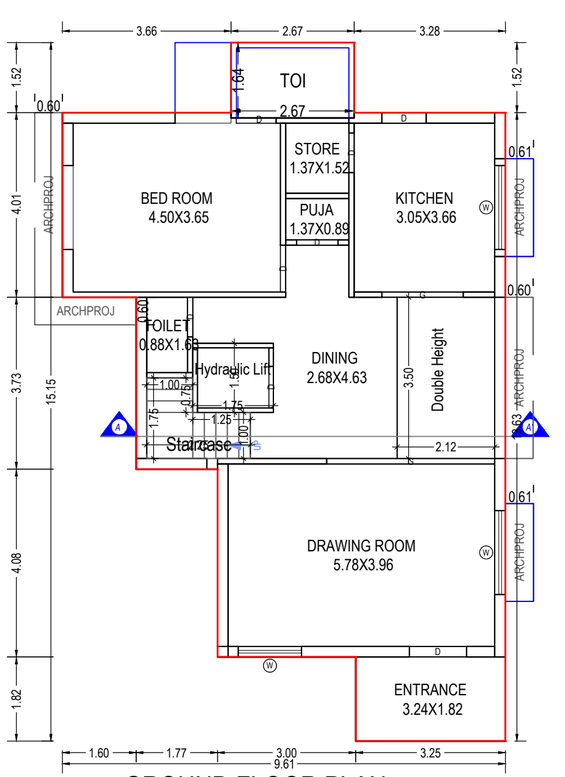


GROUND FLOOR PLAN
(Proposed)
(SCALE 1:100)

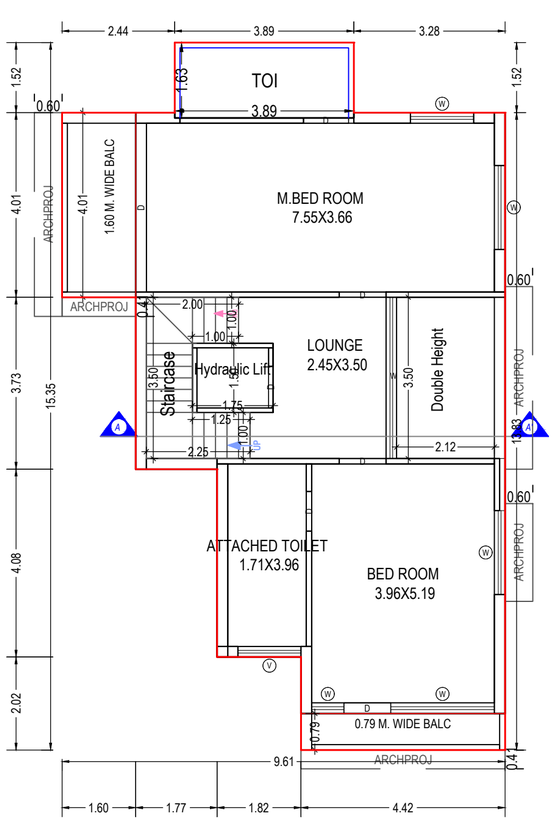

FIRST FLOOR PLAN
(Proposed)
(SCALE 1:100)

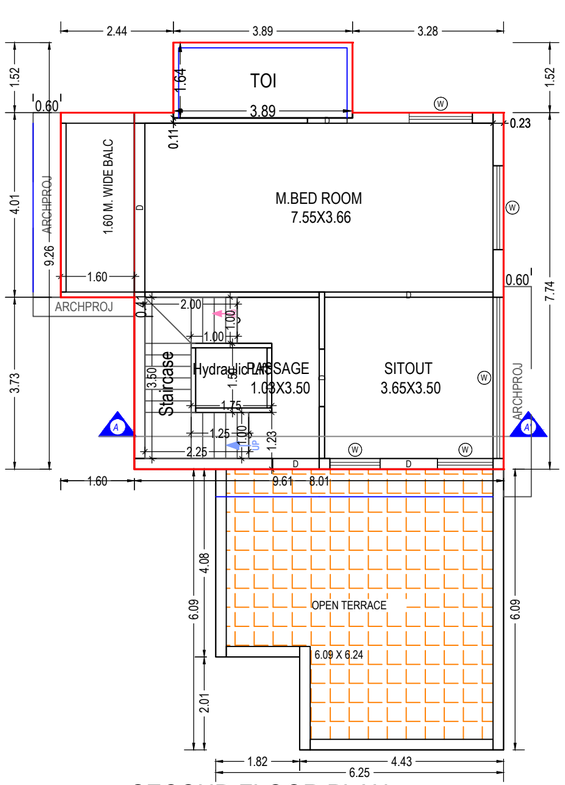


SECOND FLOOR PLAN
(Proposed)
(SCALE 1:100)

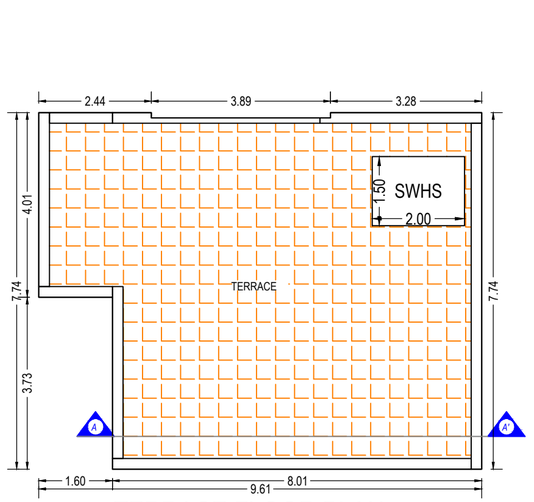


TERRACE FLOOR PLAN
(SCALE 1:100)

Unit:1 Type-A

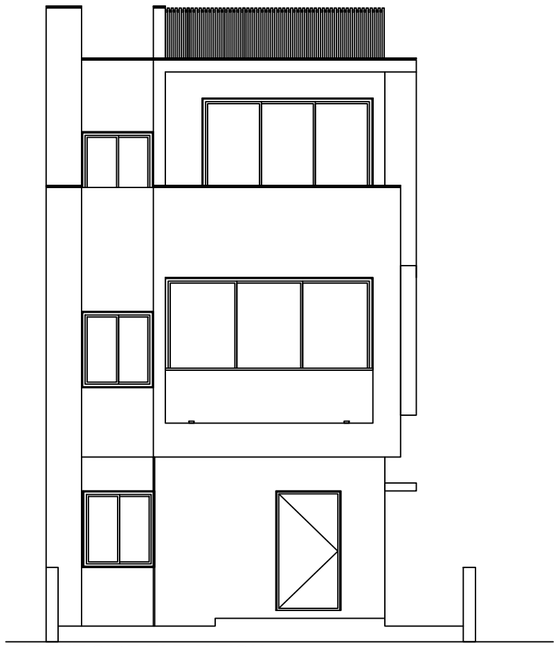

FRONT SIDE ELEVATION


ELEVATION

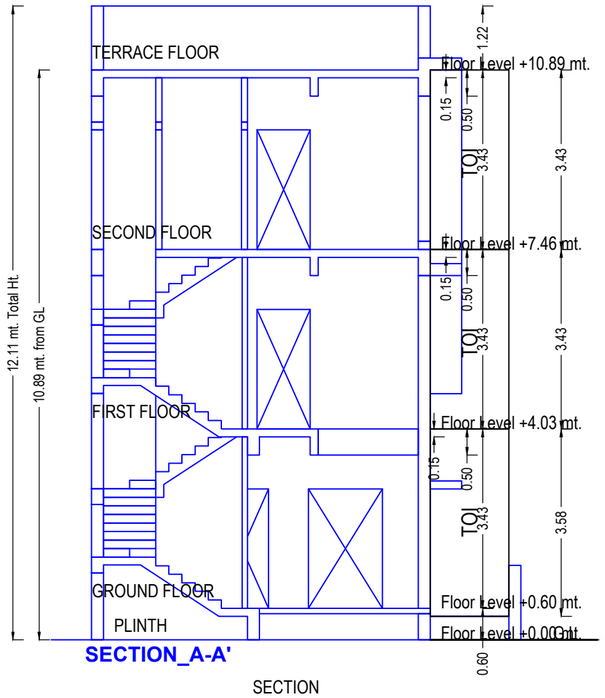

SECTION_A-A'


SECTION

TOI

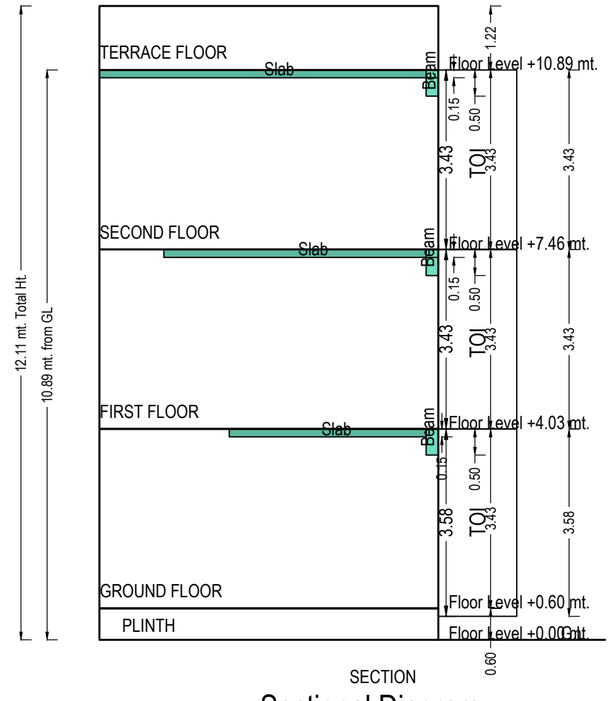


SECTION


Sectional Diagram

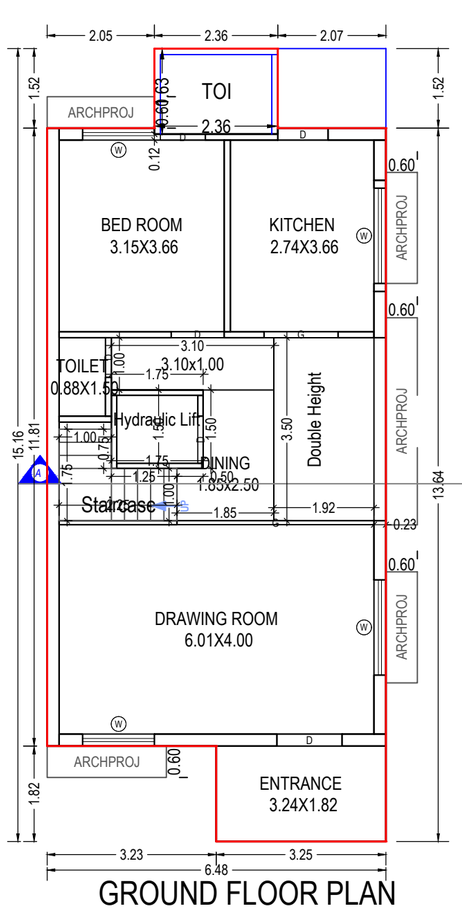


GROUND FLOOR PLAN
(Proposed)
(SCALE 1:100)

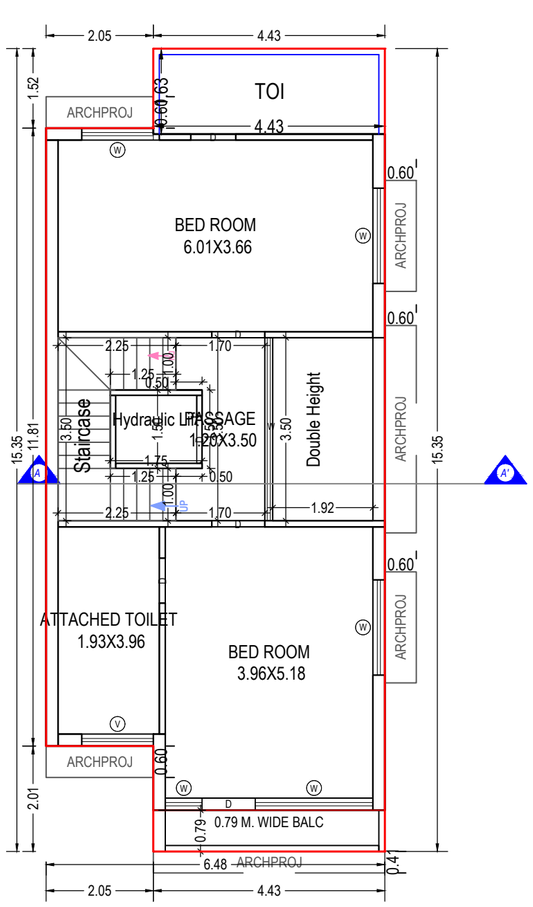

FIRST FLOOR PLAN
(Proposed)
(SCALE 1:100)

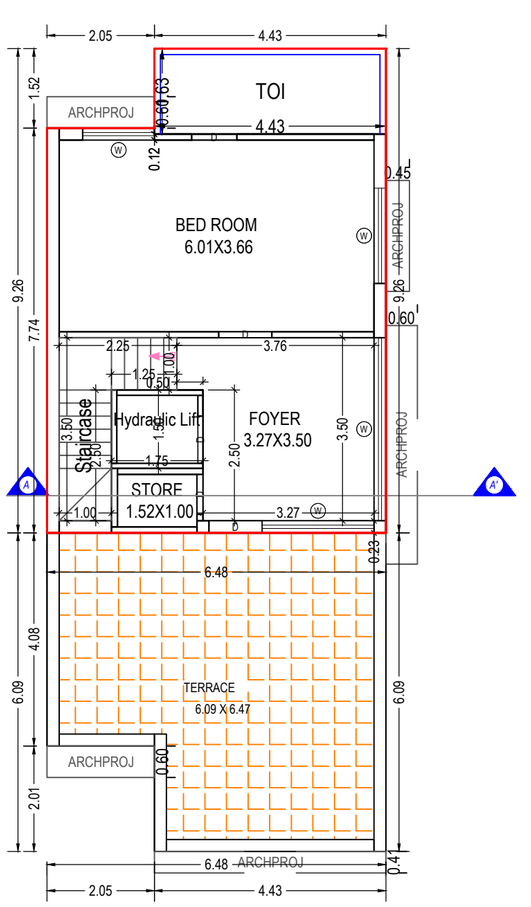


SECOND FLOOR PLAN
(Proposed)
(SCALE 1:100)

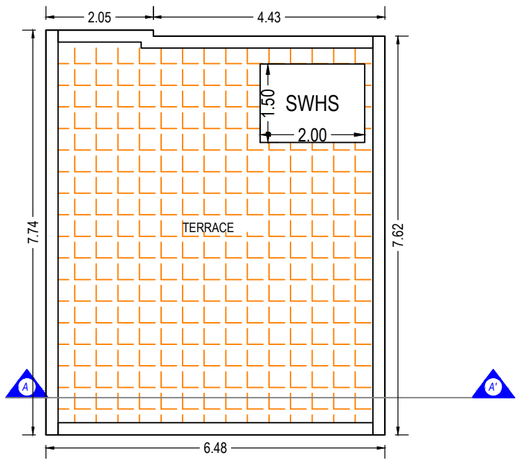


TERRACE FLOOR PLAN
(SCALE 1:100)

Unit:2,3,4,5,6,12,20,21,22,23,24,25 Type-B

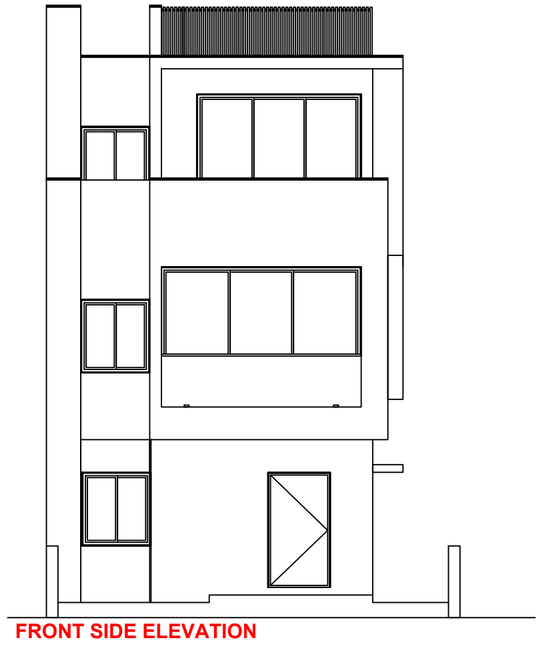


FRONT SIDE ELEVATION

ELEVATION

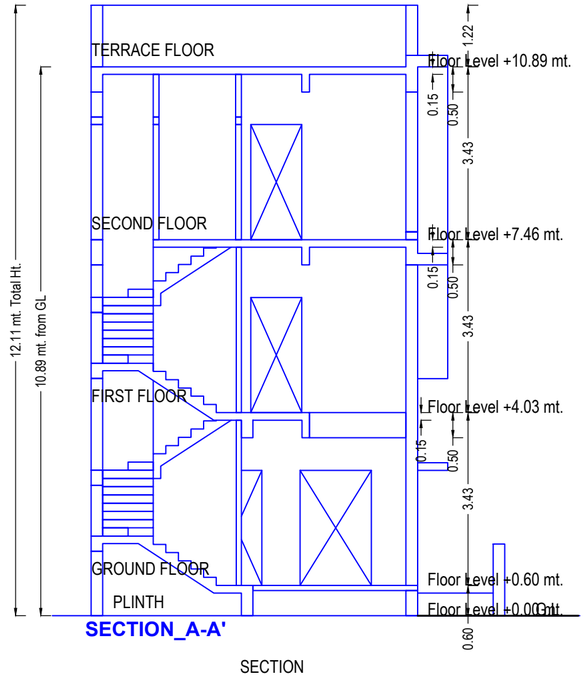


SECTION_A-A'

SECTION

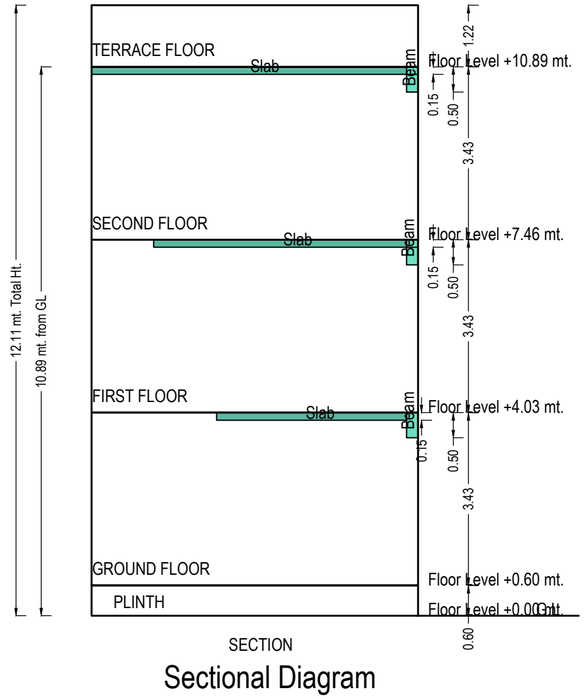


SECTION


Sectional Diagram

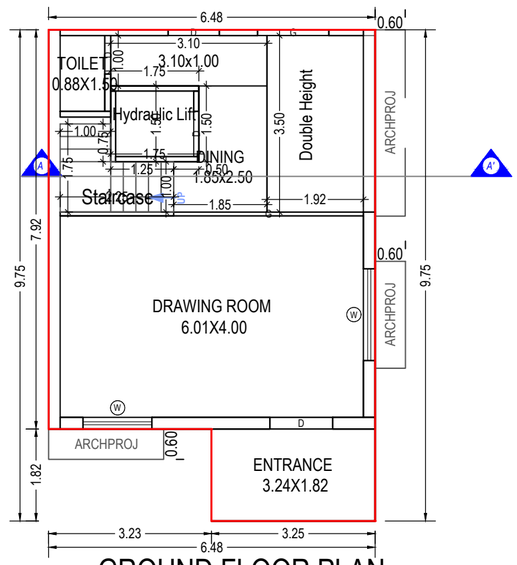


GROUND FLOOR PLAN
(Proposed)
(SCALE 1:100)

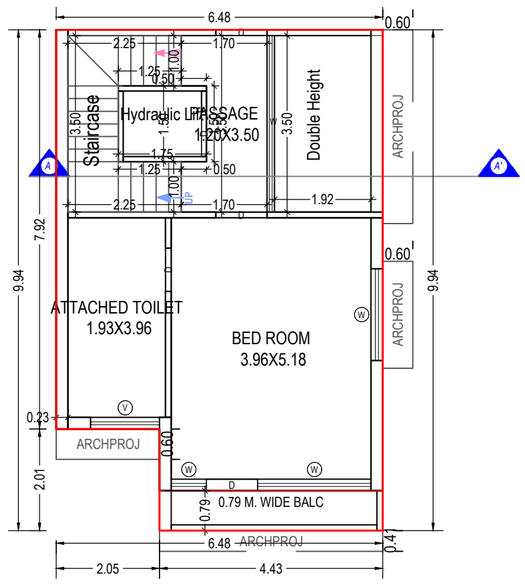

FIRST FLOOR PLAN
(Proposed)
(SCALE 1:100)

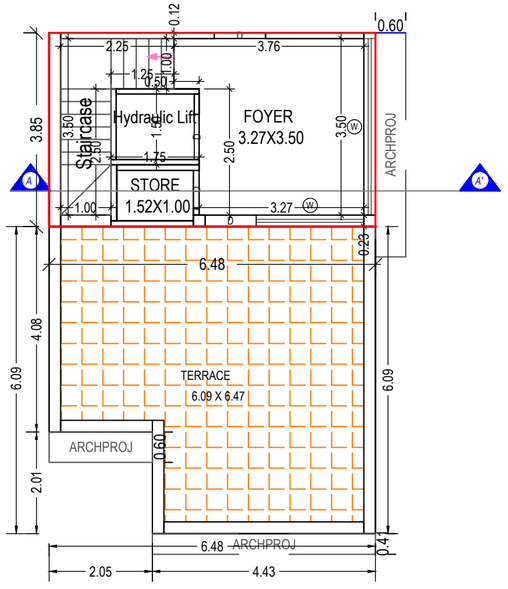


SECOND FLOOR PLAN
(Proposed)
(SCALE 1:100)

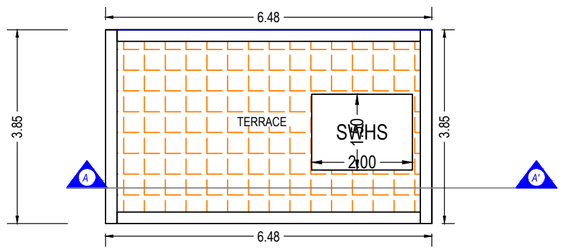


TERRACE FLOOR PLAN
(SCALE 1:100)

Unit:7,8,9,10,11 Type-BB

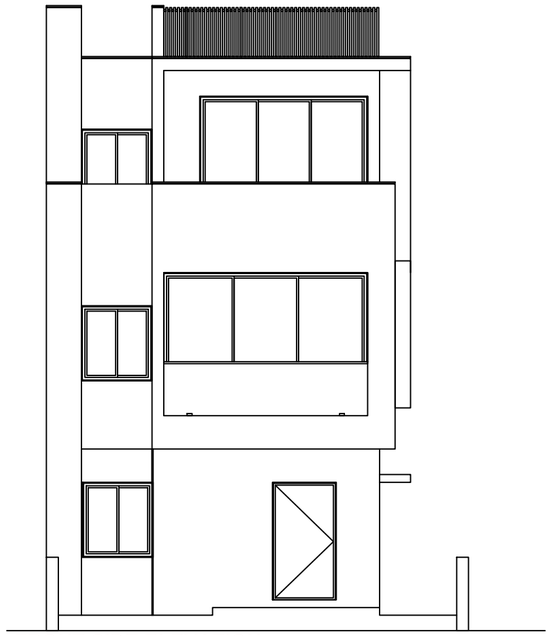

FRONT SIDE ELEVATION


ELEVATION

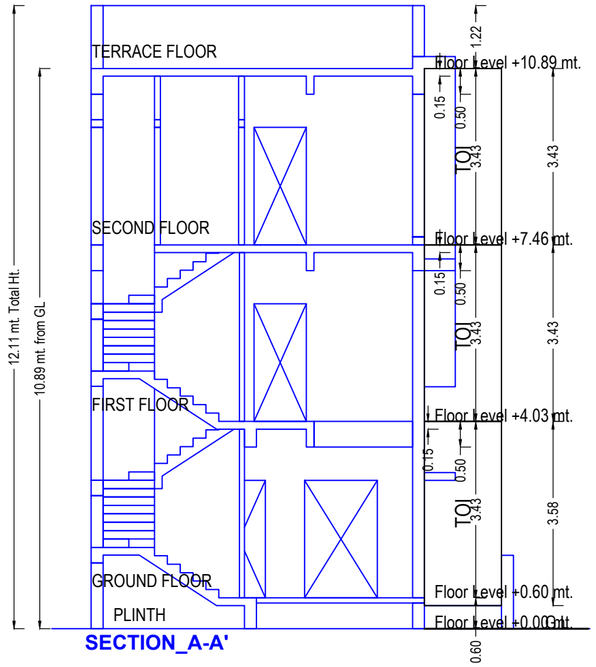

SECTION_A-A'

SECTION


TOI

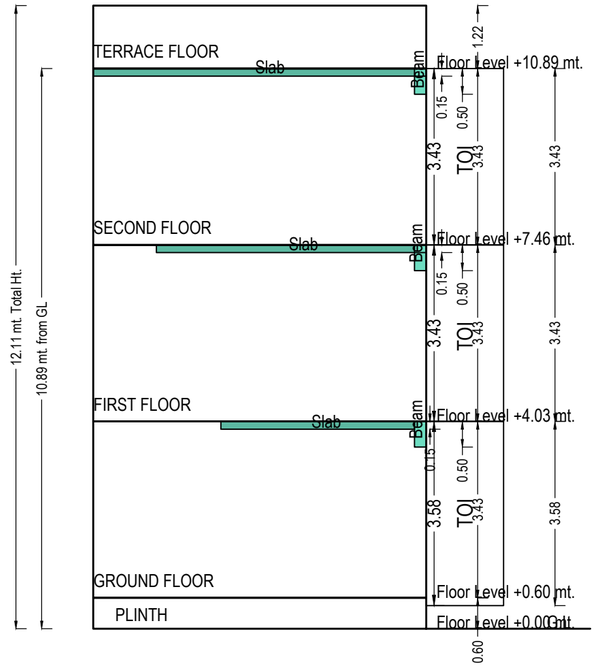


SECTION

TOI


Sectional Diagram

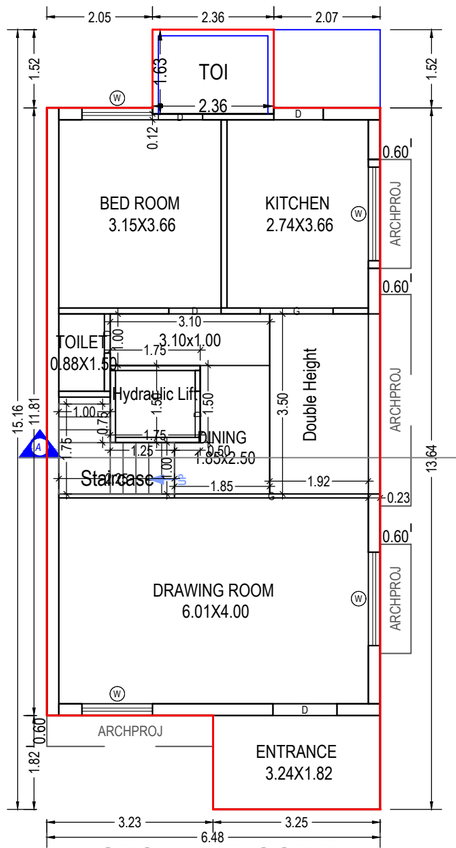


GROUND FLOOR PLAN
(Proposed)
(SCALE 1:100)

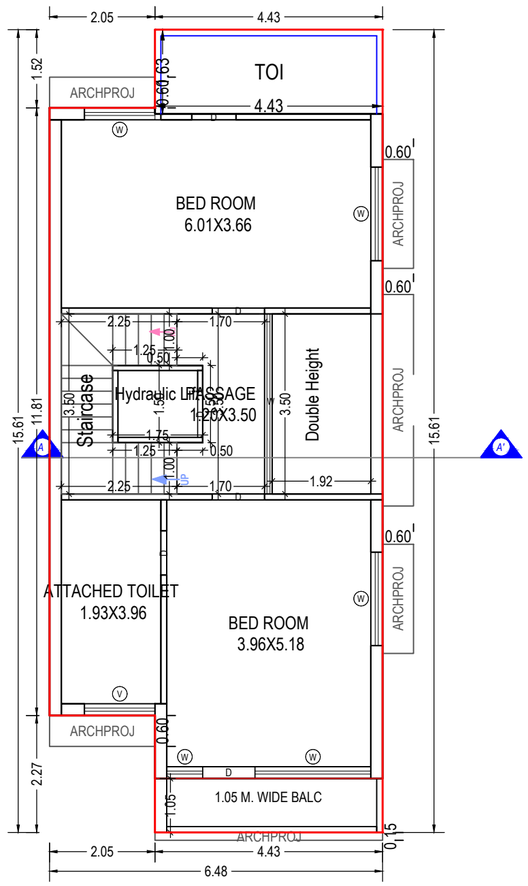

FIRST FLOOR PLAN
(Proposed)
(SCALE 1:100)

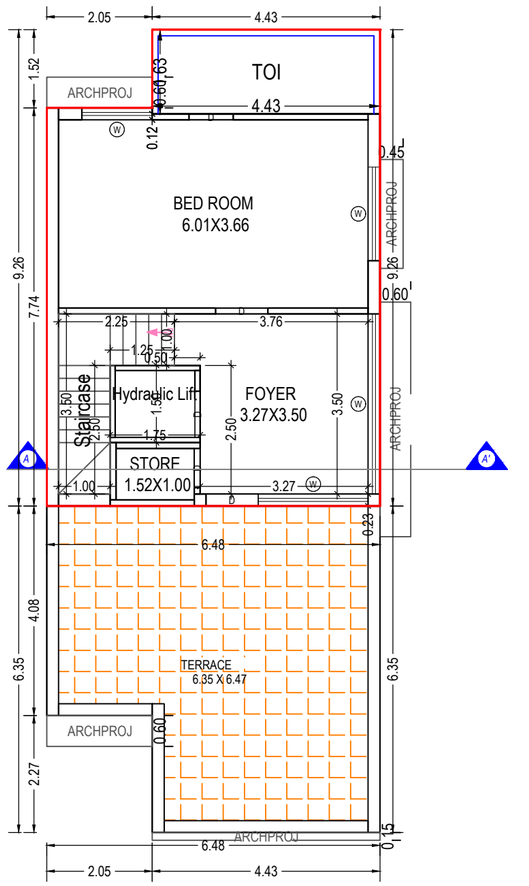

SECOND FLOOR PLAN
(Proposed)
(SCALE 1:100)

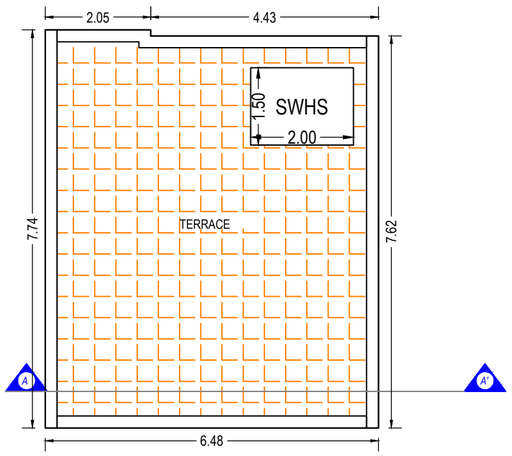


TERRACE FLOOR PLAN
(SCALE 1:100)

Unit:13,14,15,16,17,18,19 Type-F



FRONT SIDE ELEVATION


ELEVATION

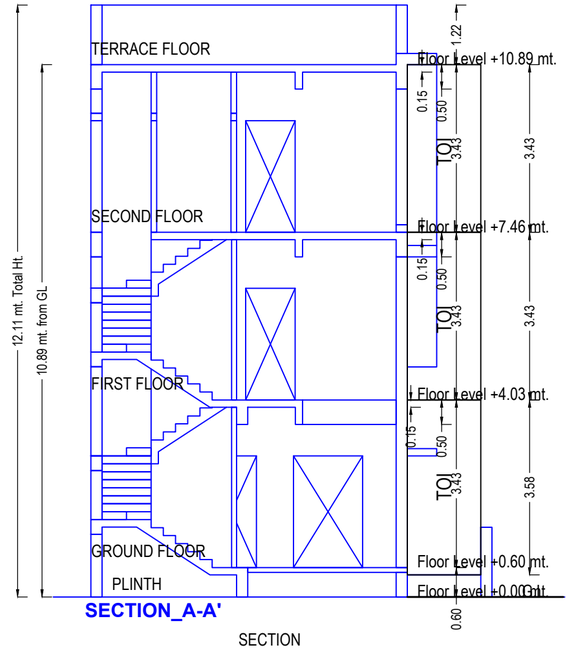

SECTION_A-A'


SECTION

TOI

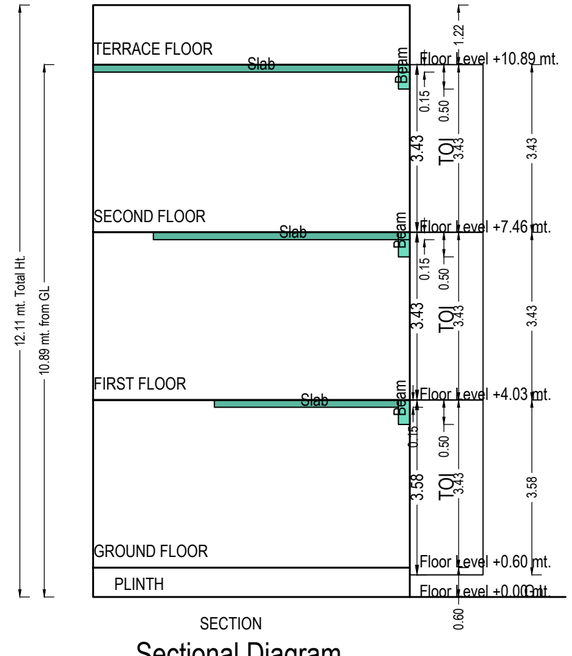


SECTION


Sectional Diagram

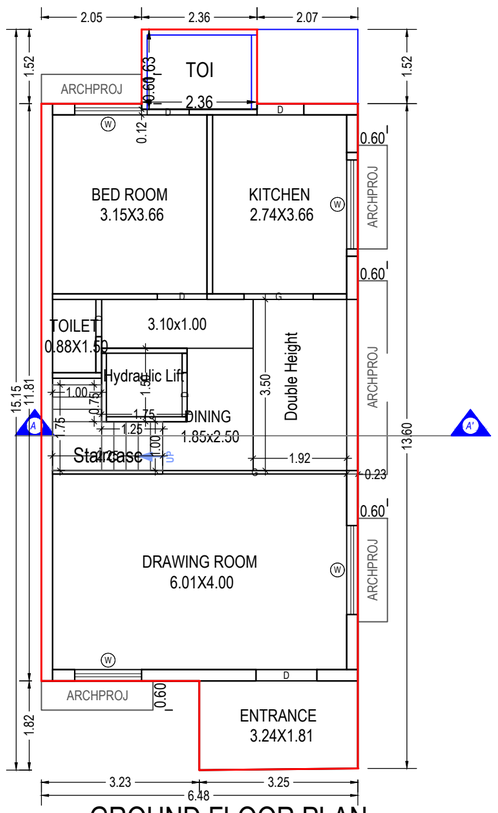


GROUND FLOOR PLAN
(Proposed)
(SCALE 1:100)

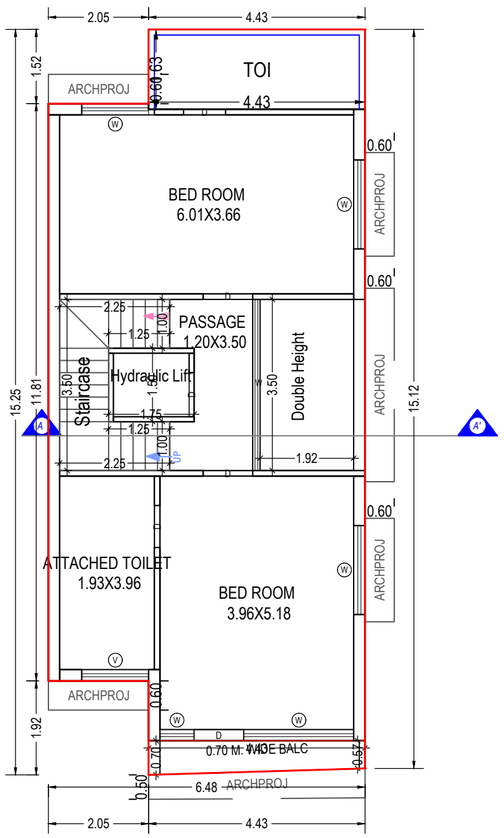

FIRST FLOOR PLAN
(Proposed)
(SCALE 1:100)

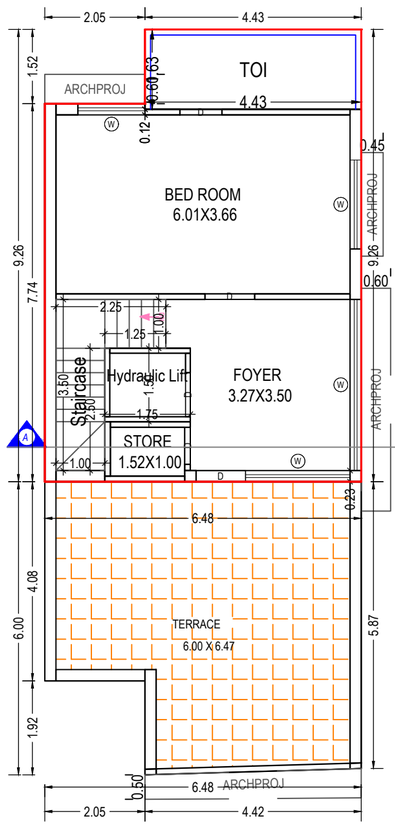


SECOND FLOOR PLAN
(Proposed)
(SCALE 1:100)

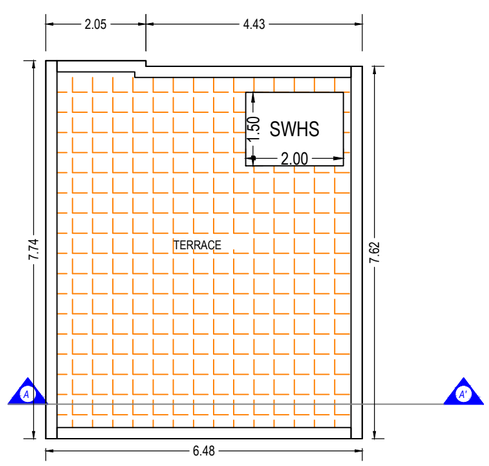


TERRACE FLOOR PLAN
(SCALE 1:100)

Unit:26 Type-B1

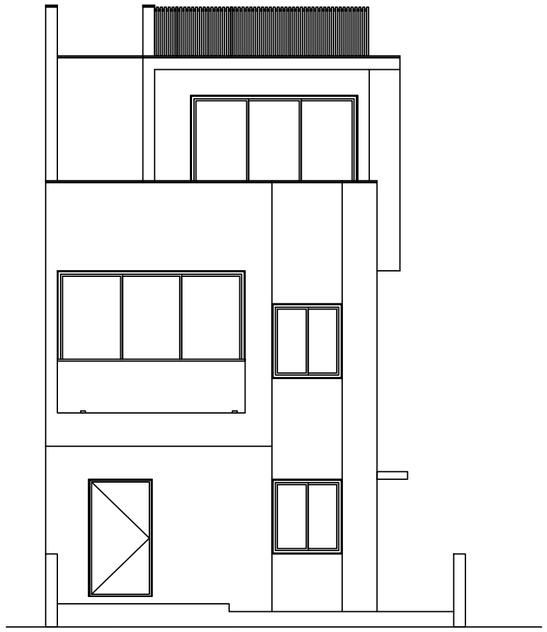


FRONT SIDE ELEVATION

ELEVATION

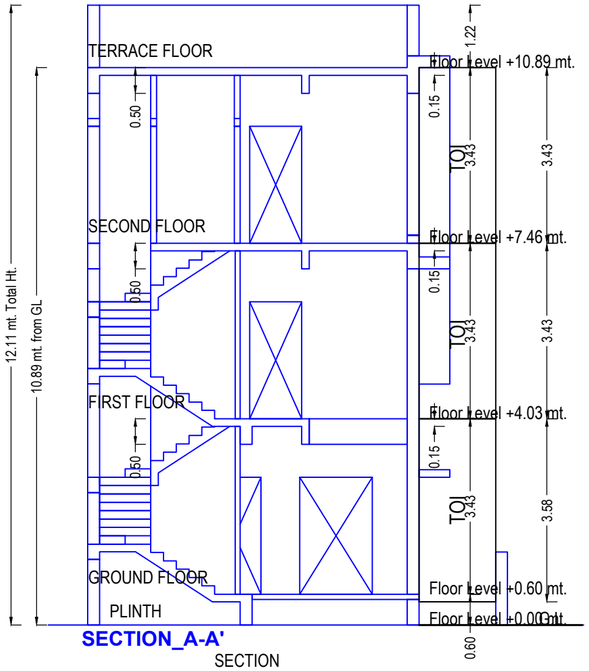


SECTION_A-A'

SECTION

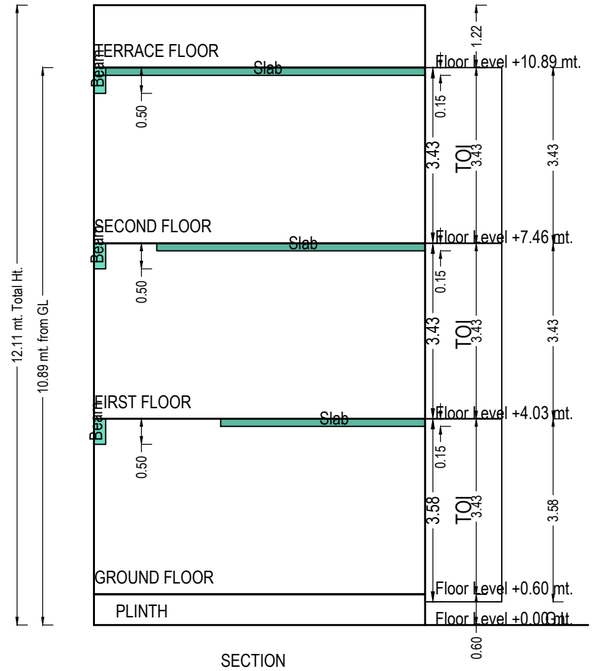


SECTION


Sectional Diagram

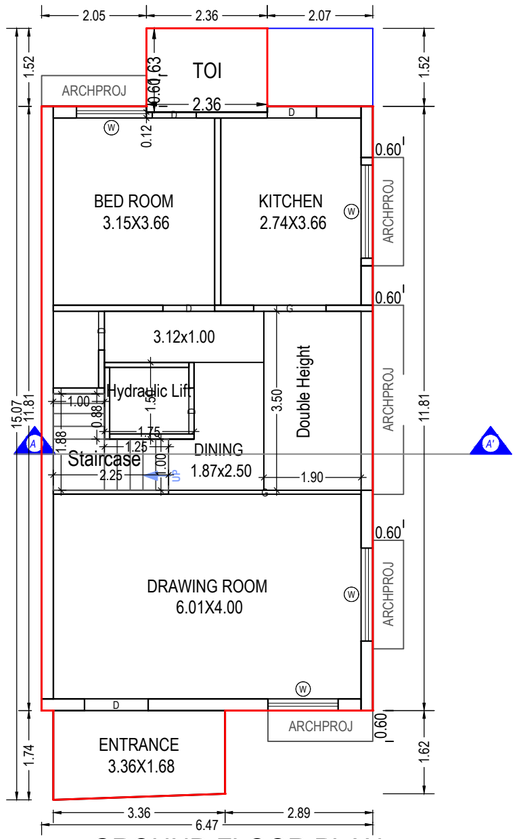


GROUND FLOOR PLAN
(Proposed)
(SCALE 1:100)

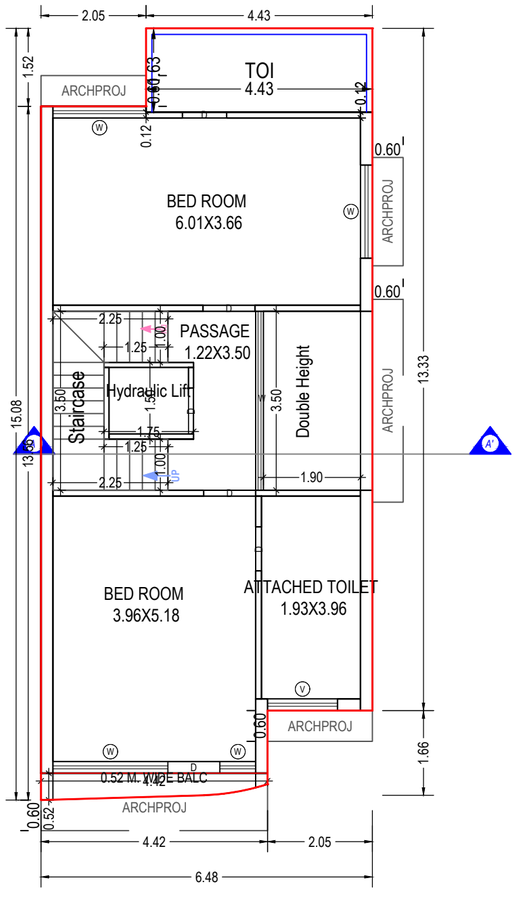

FIRST FLOOR PLAN
(Proposed)
(SCALE 1:100)

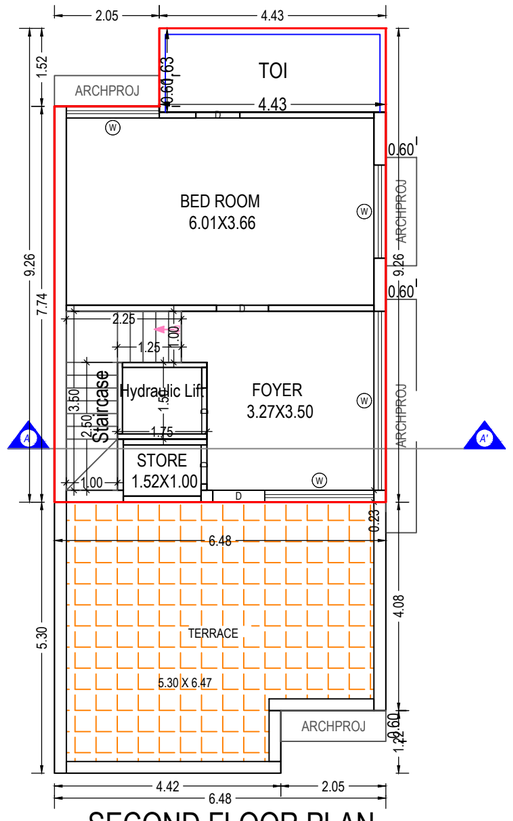


SECOND FLOOR PLAN
(Proposed)
(SCALE 1:100)

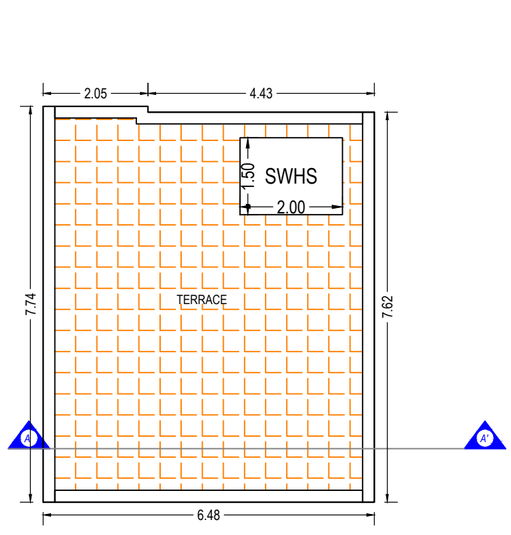


TERRACE FLOOR PLAN
(SCALE 1:100)

Unit:27 Type-C

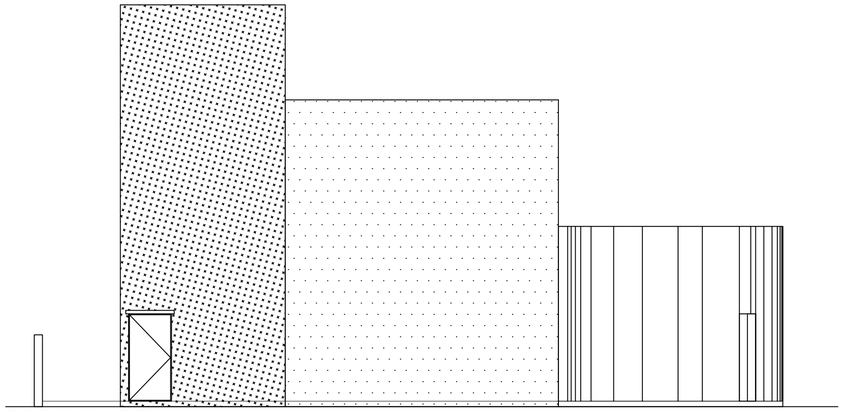


ELEVATION

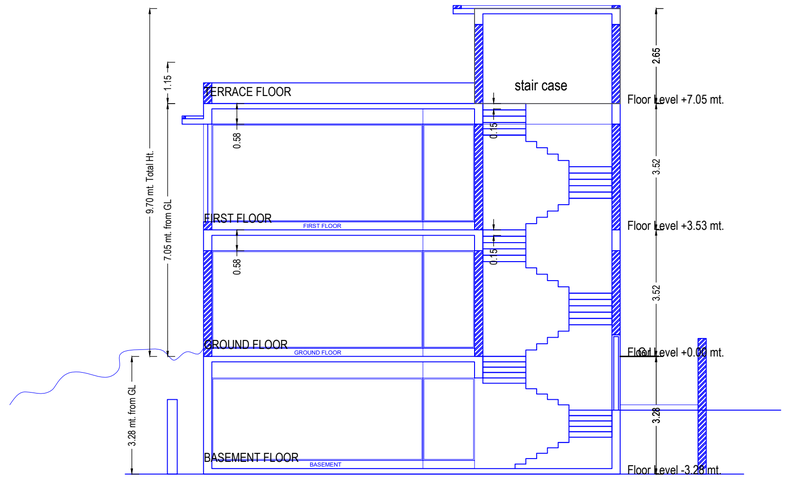


section

SEC.RM

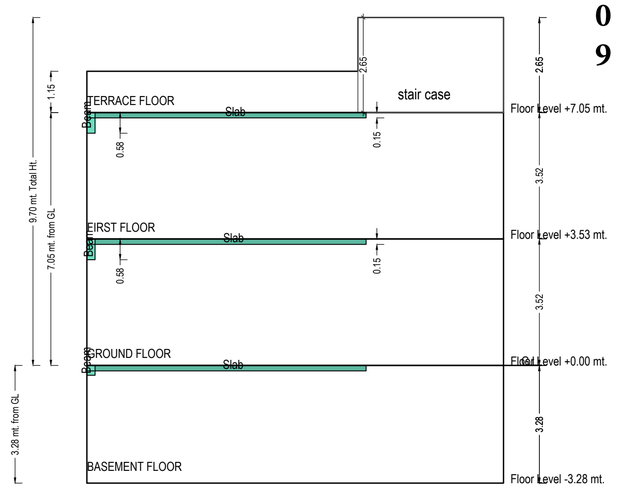


section


Sectional Diagram

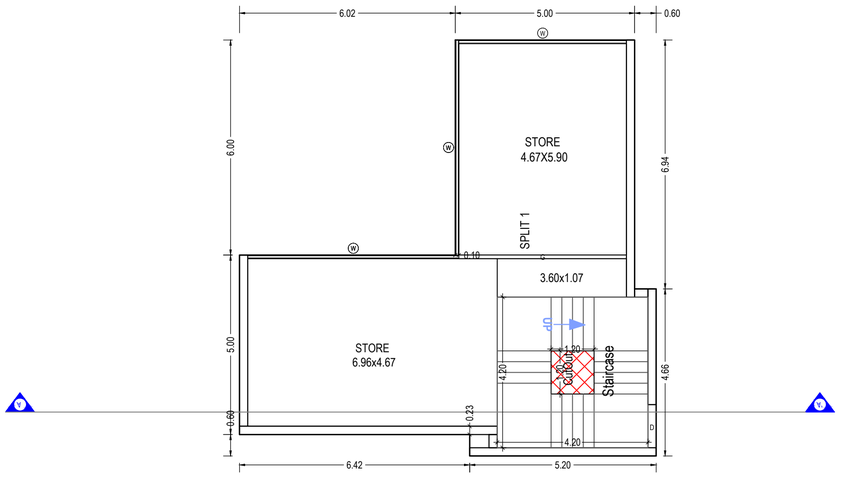


BASEMENT FLOOR PLAN
(Proposed)
(SCALE 1:100)

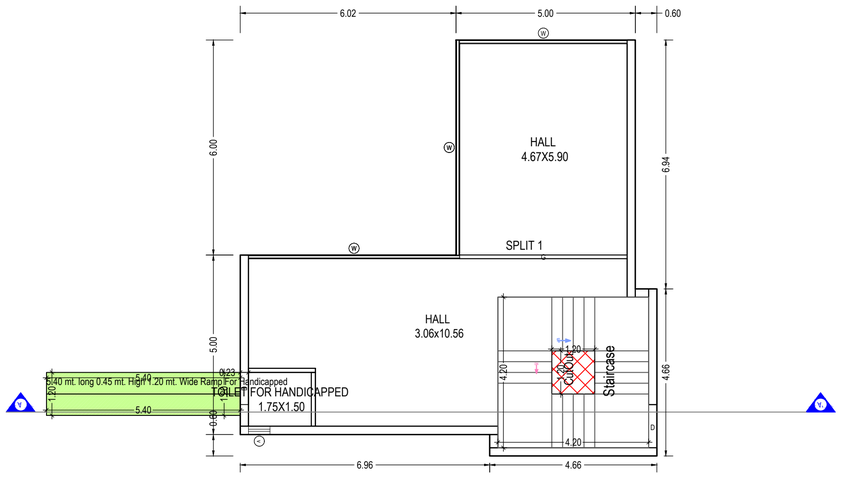

GROUND FLOOR PLAN
(Proposed)
(SCALE 1:100)

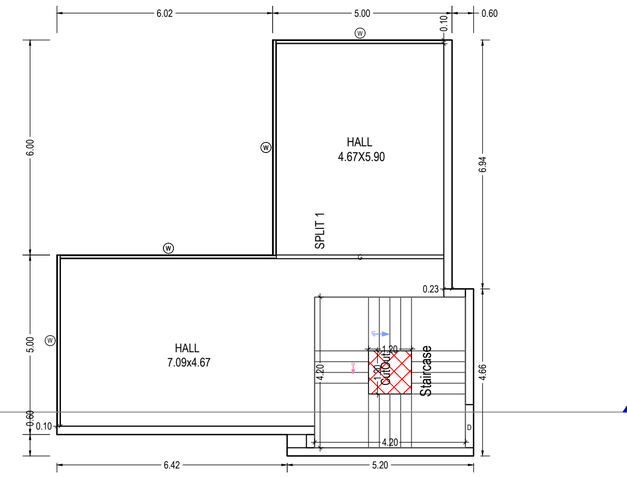

FIRST FLOOR PLAN
(Proposed)
(SCALE 1:100)

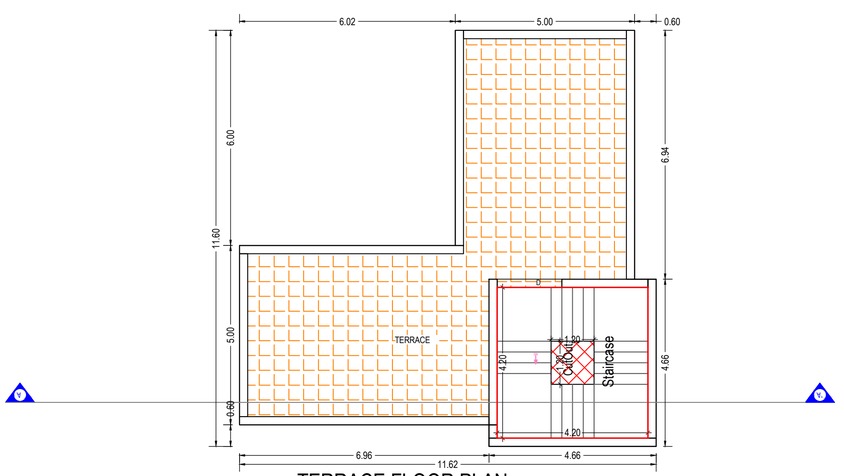

TERRACE FLOOR PLAN
(SCALE 1:100)

Club House Type-D

SPECIFICATIONS

STRUCTURE
- Earthquake resistant structure design

FLOORING
- All floor high quality double charge vitrified tiles
- Rustic tiles in balcony & china mosaic on open terrace

KITCHEN
- Granite platform with dado of ceramic tiles, stainless steel sink
- Wall tiles up to beam bottom level


SIGNAGES
- Bungalow numbers plate

DOORS & WINDOWS
- Main and internal flush door with protective Coating
- All windows will be anodized aluminum or wooden frame with reflective glass

TOILET/PLUMBING
- Elegantly designed toilets with tiles up to lintel level andpremium quality sanitary wares & CP fittings in all toilets

ELECTRIFICATION
- Three phase concealed ISI copper wiring with standard accessories

WALL FINISH
- Internal wall will be finished with putty over mala plaster
- All external wall will be finished with double coat sand face plaster with premium quality paint

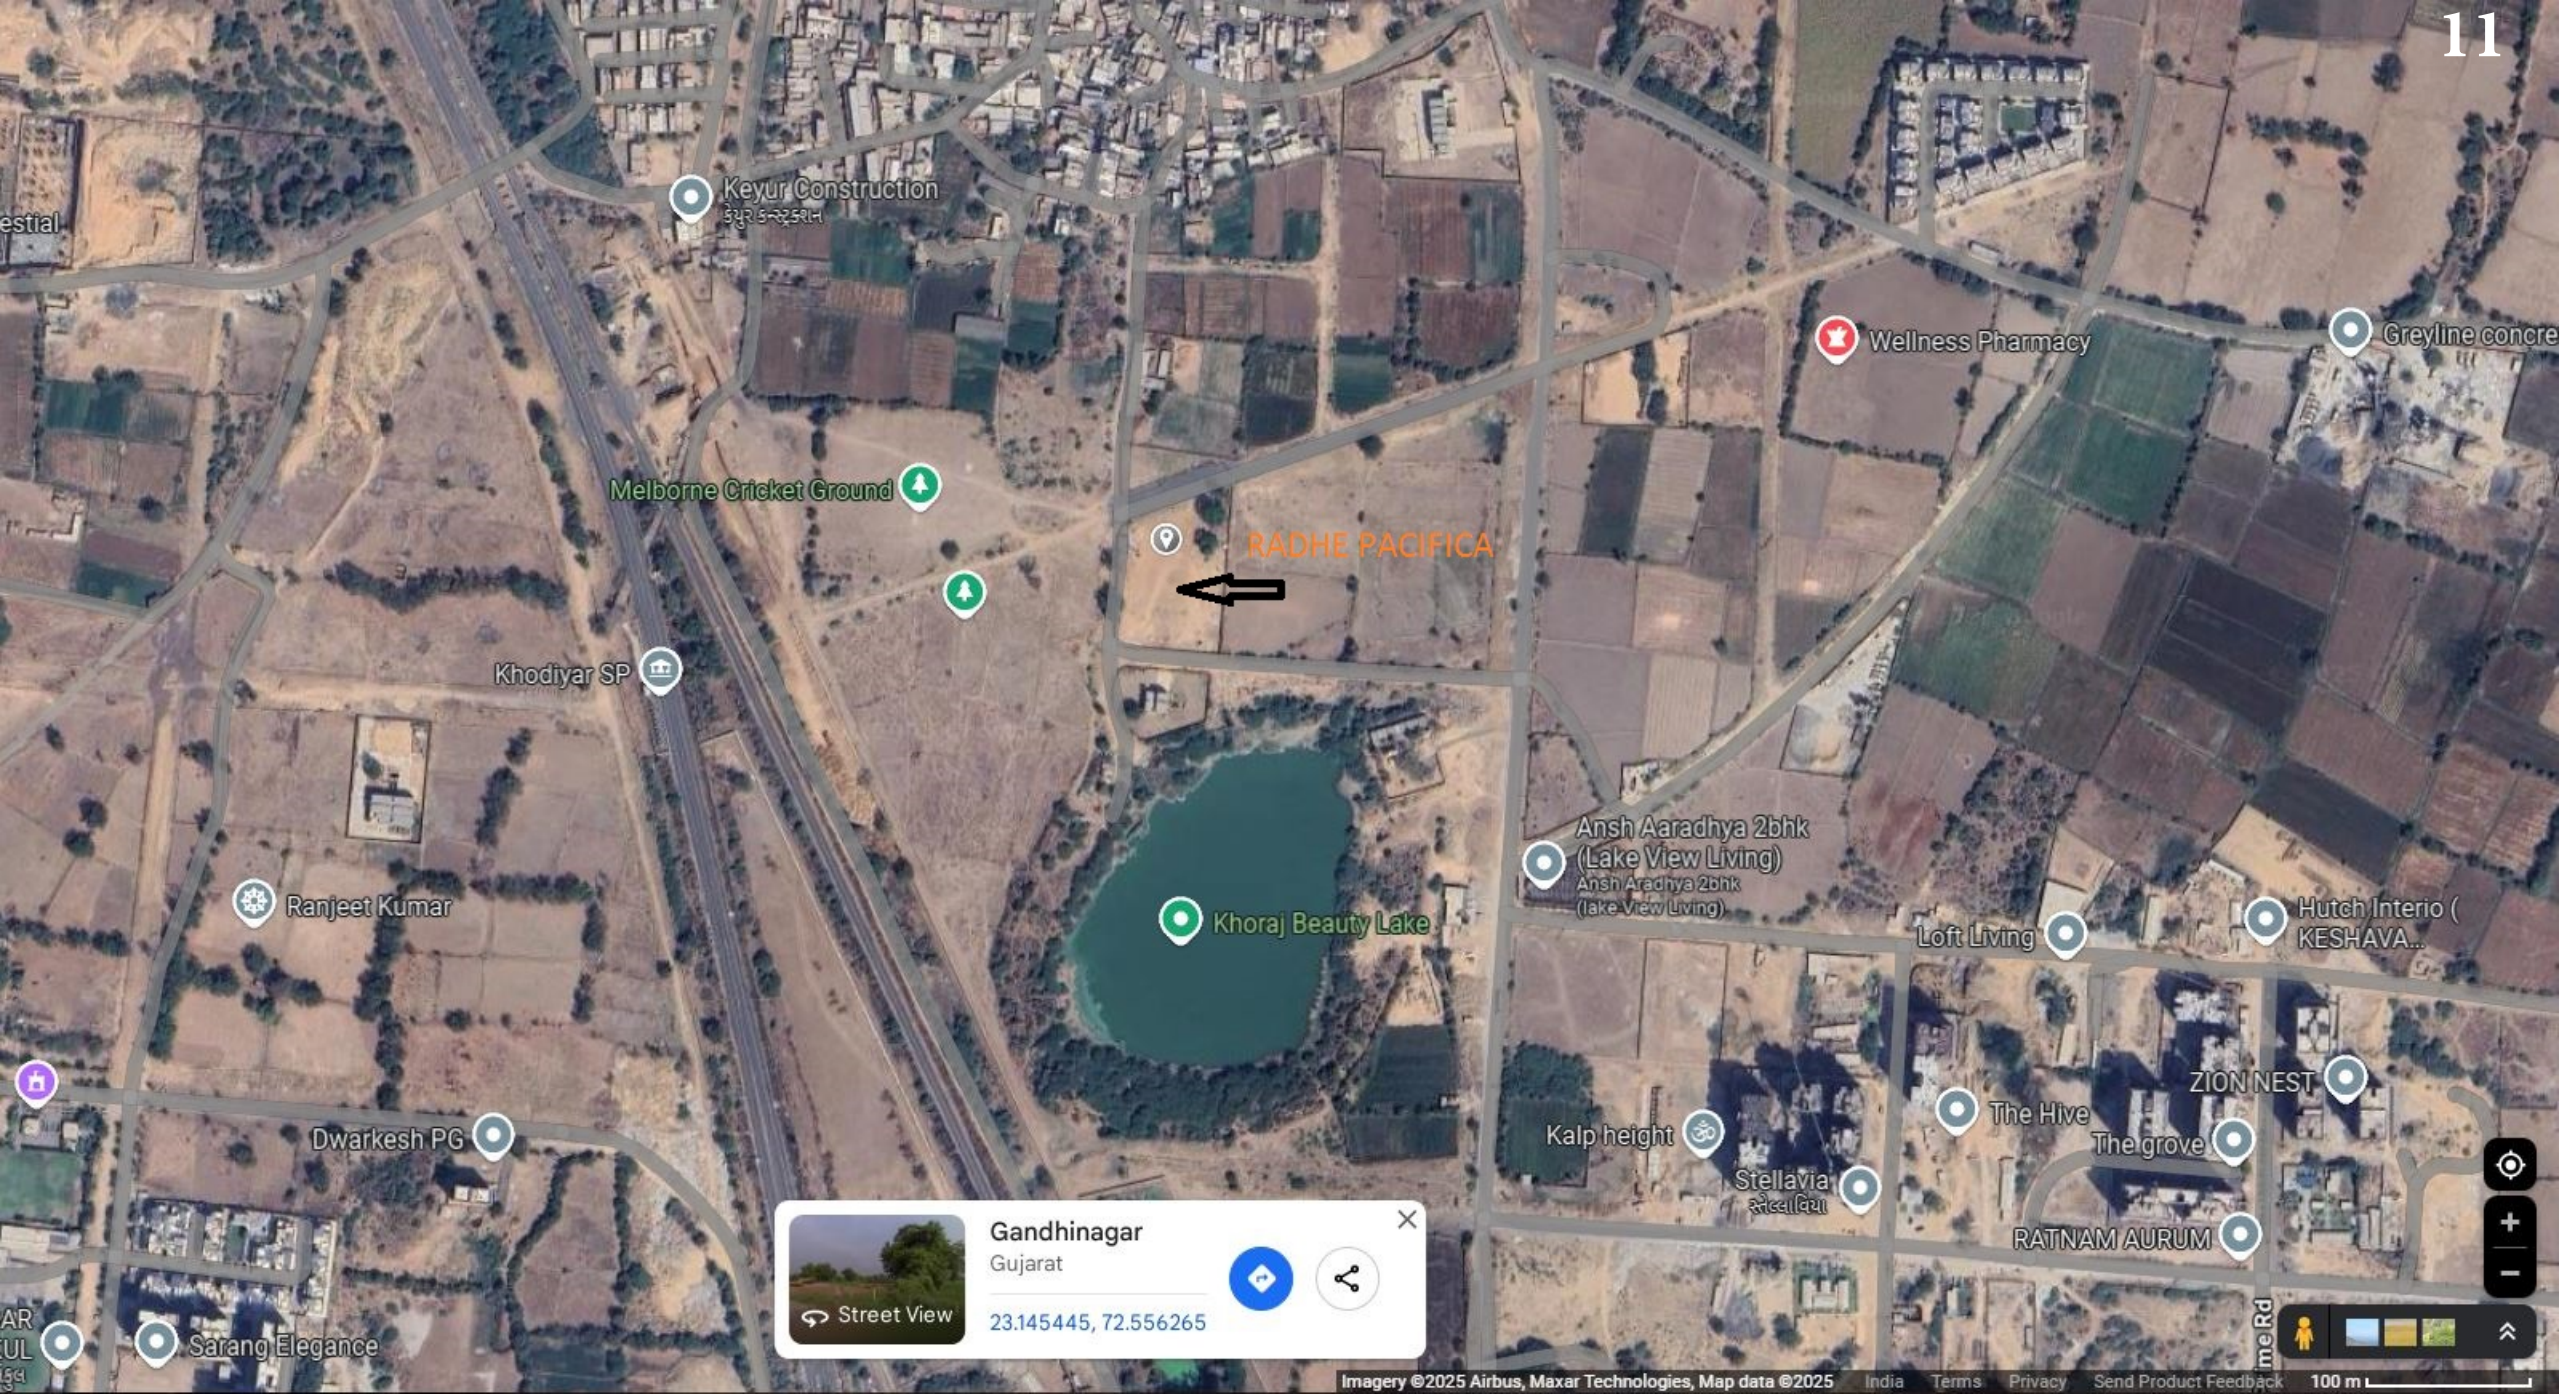
Keyur Construction
Wellness Pharmacy
Greyline concre
Melborne Cricket Ground
RADHE PACIFICA
Khodiyar SP
Ansh Aaradhya 2bhk
(Lake View Living)
Ansh Aradhya 2bhk
(lake View Living)
Ranjeet Kumar
Khoraj Beauty Lake
Loft Living
Hutch Interio (
KESHAVA...
ZION NEST
The Hive
The grove
Kalp height
Stellavia
RATNAM AURUM
Dwarkesh PG
Sarang Elegance
Gandhinagar
Gujarat
23.145445, 72.556265
Street View
Imagery ©2025 Airbus, Maxar Technologies, Map data ©2025
India
Terms
Privacy
Send Product Feedback
100 m

DEVELOPED BY:

RADHE CORPORATION

SITE ADDRESS

SUR.NO-399/3, O.P.NO-91/3, F.P.NO-91/3, T.P.S.NO-303, KHORAJ, Gandhinagar-382421