સુસ્વાગતમ્... સુખ, સગવડ અને શાંતિથી છલોછલ

એક નવા વિશ્વમાં !



KRISHNA VILLA

4BHK LUXURIOUS VILLA









અલૌકિક આનંદનું જ્યાં છે **નિવાસસ્થાન**


સુંદર મજાનું અદ્‌ભુત નિવાસ, નિરાંત, અવસર
અને ખુશીઓનો શ્વાસ, એવું મારું વૈભવી આવાસ...

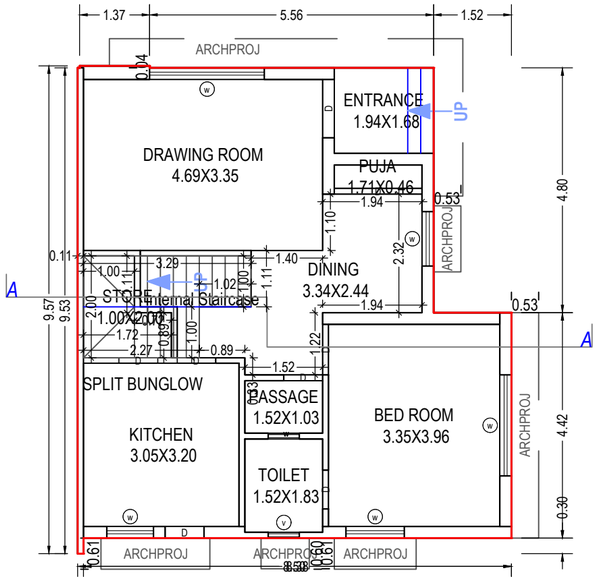


GROUND FLOOR PLAN
(Proposed)
(SCALE 1:100)

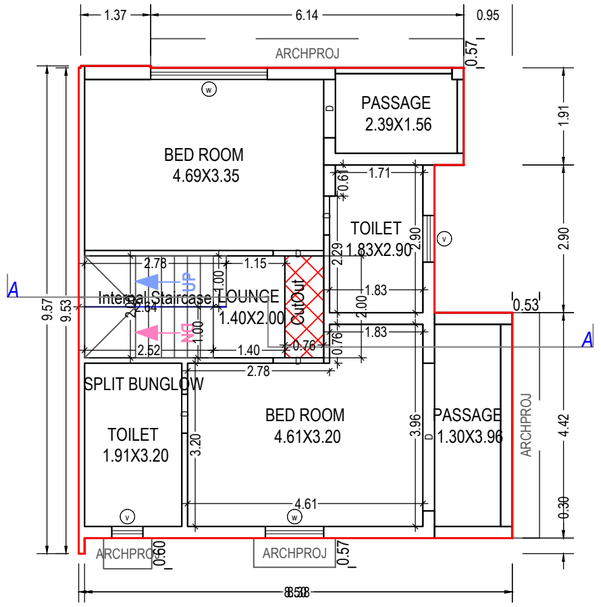

FIRST FLOOR PLAN
(Proposed)
(SCALE 1:100)

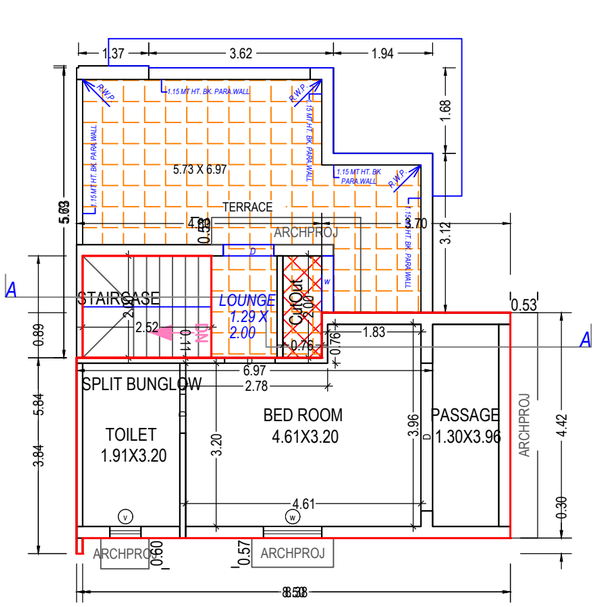


SECOND FLOOR PLAN
(Proposed)
(SCALE 1:100)

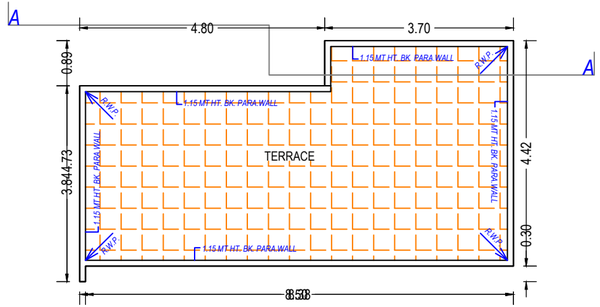


TERRACE FLOOR PLAN
(SCALE 1:100)


BUNGALOW 1

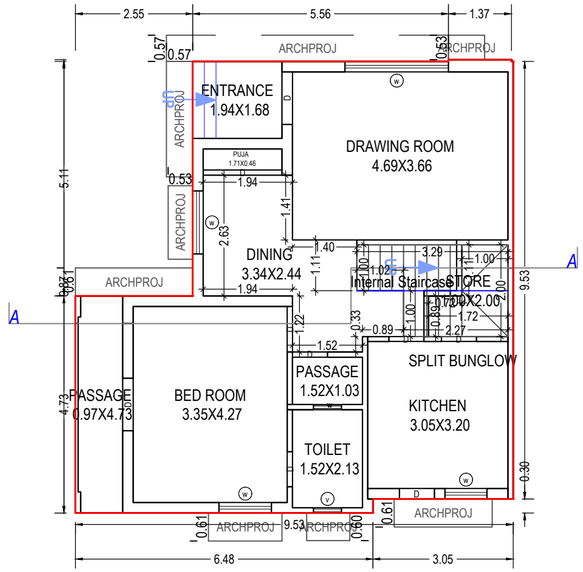


GROUND FLOOR PLAN
(Proposed)
(SCALE 1:100)

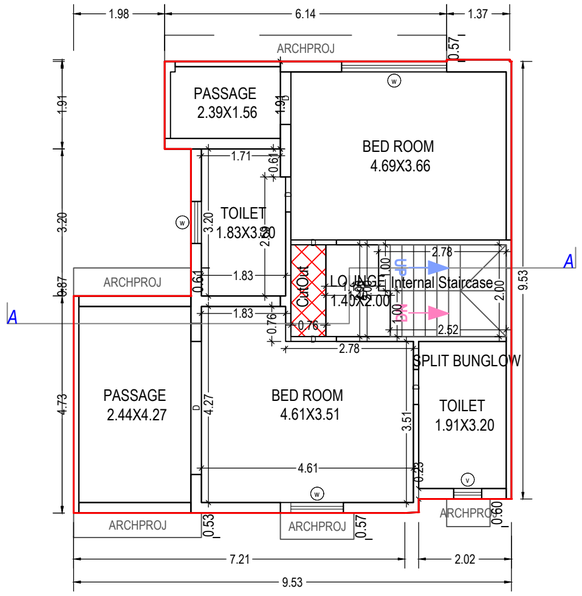

FIRST FLOOR PLAN
(Proposed)
(SCALE 1:100)

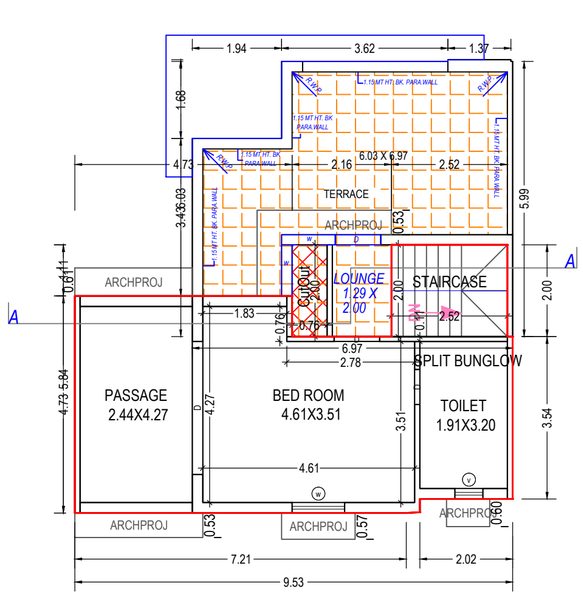


SECOND FLOOR PLAN
(Proposed)
(SCALE 1:100)

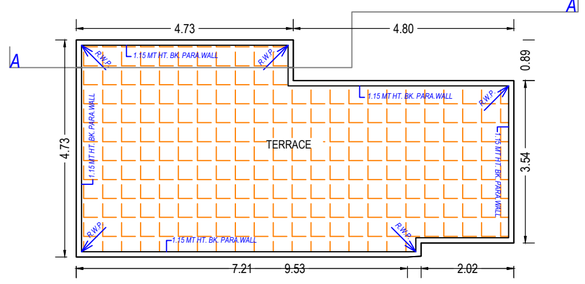


TERRACE FLOOR PLAN
(SCALE 1:100)


BUNGALOW 2

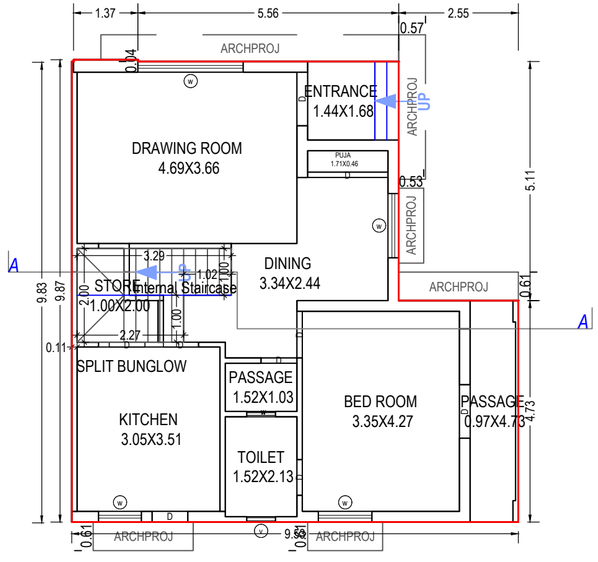


GROUND FLOOR PLAN
(Proposed)
(SCALE 1:100)

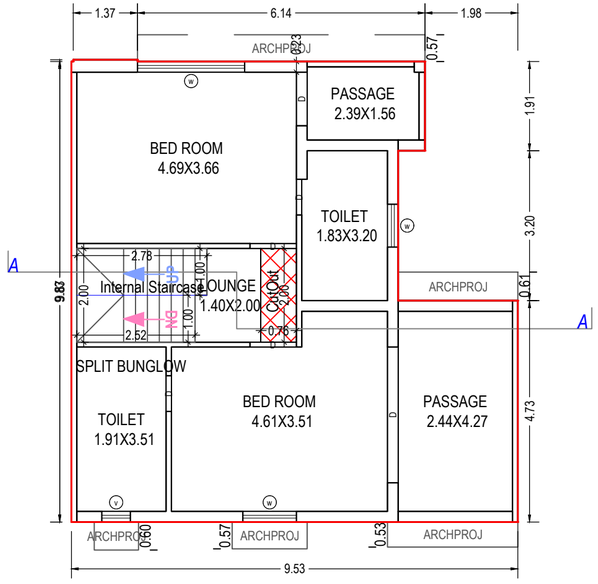

FIRST FLOOR PLAN
(Proposed)
(SCALE 1:100)

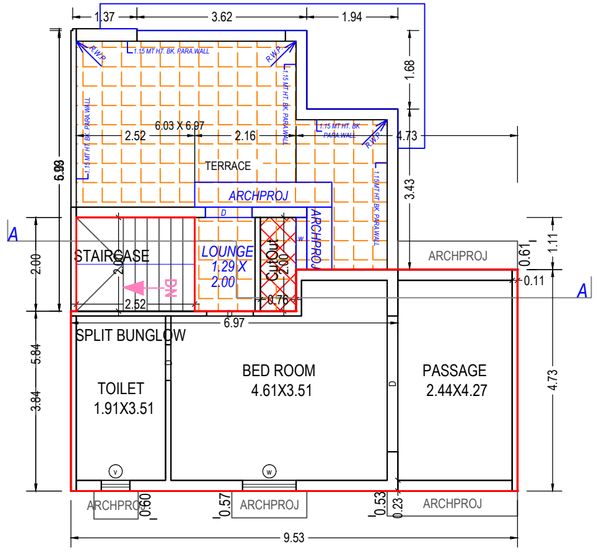


SECOND FLOOR PLAN
(Proposed)
(SCALE 1:100)

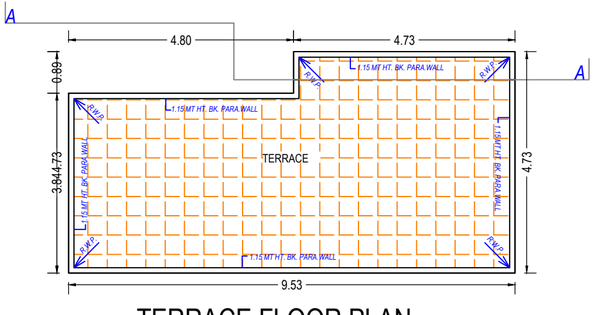


TERRACE FLOOR PLAN
(SCALE 1:100)


BUNGALOW 3

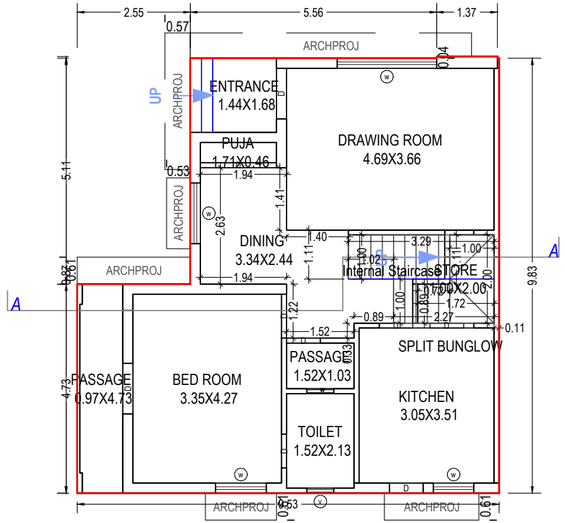


GROUND FLOOR PLAN
(Proposed)
(SCALE 1:100)

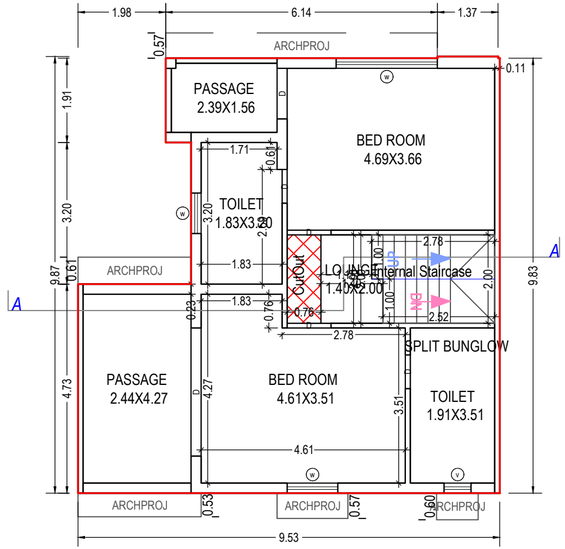

FIRST FLOOR PLAN
(Proposed)
(SCALE 1:100)

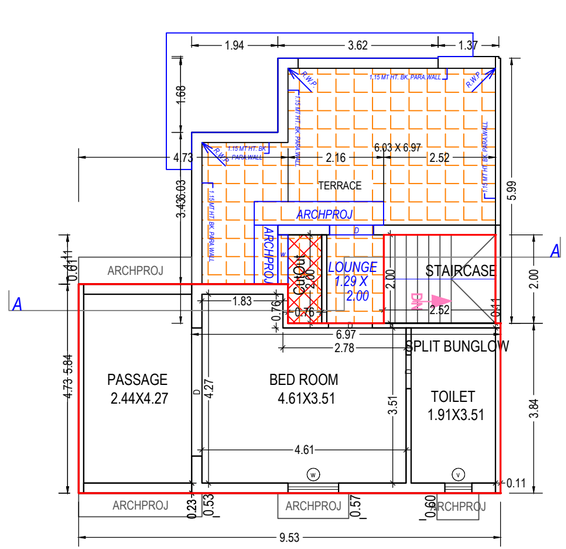


SECOND FLOOR PLAN
(Proposed)
(SCALE 1:100)

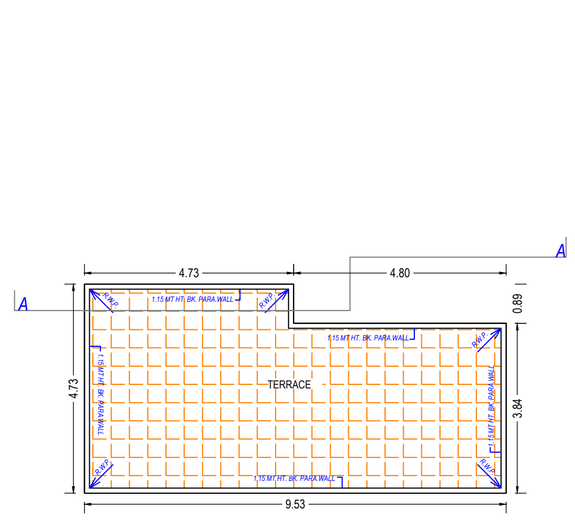


TERRACE FLOOR PLAN
(SCALE 1:100)


BUNGALOW 4

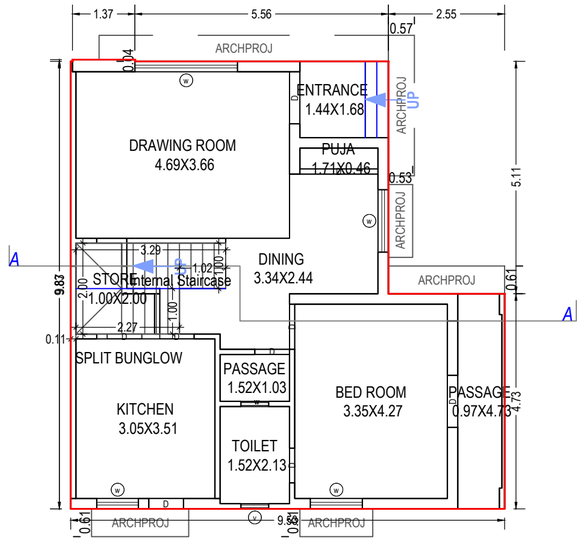


GROUND FLOOR PLAN
(Proposed)
(SCALE 1:100)

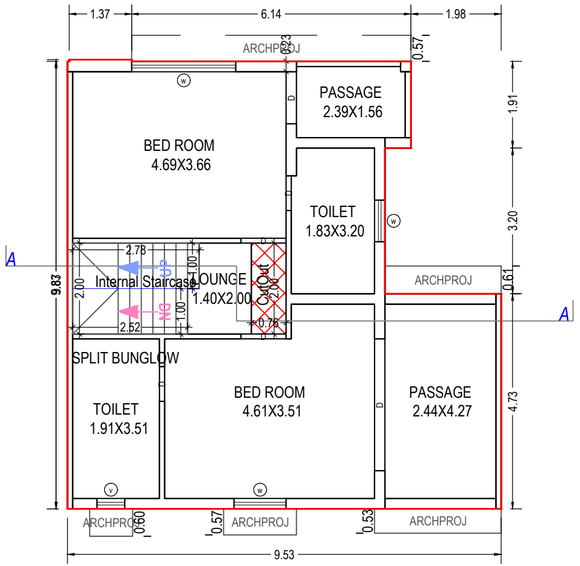

FIRST FLOOR PLAN
(Proposed)
(SCALE 1:100)

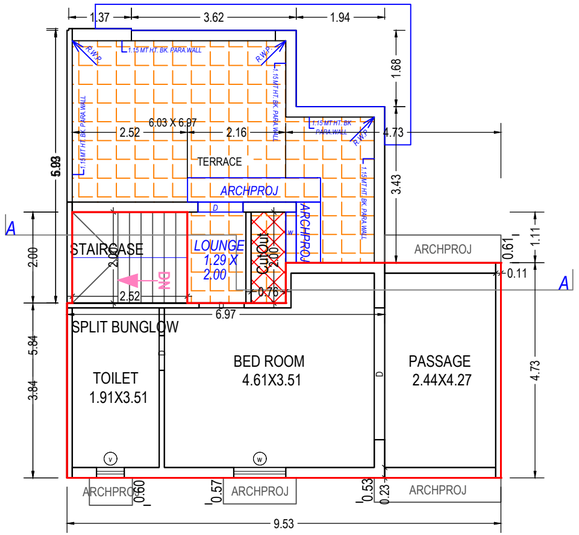


SECOND FLOOR PLAN
(Proposed)
(SCALE 1:100)

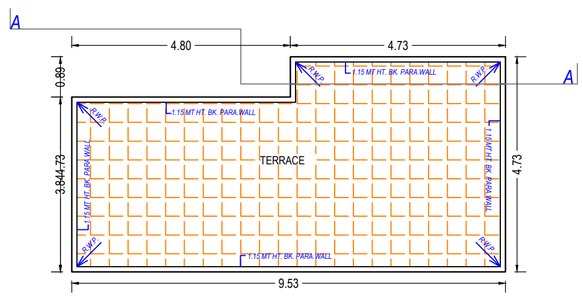


TERRACE FLOOR PLAN
(SCALE 1:100)


BUNGALOW 5

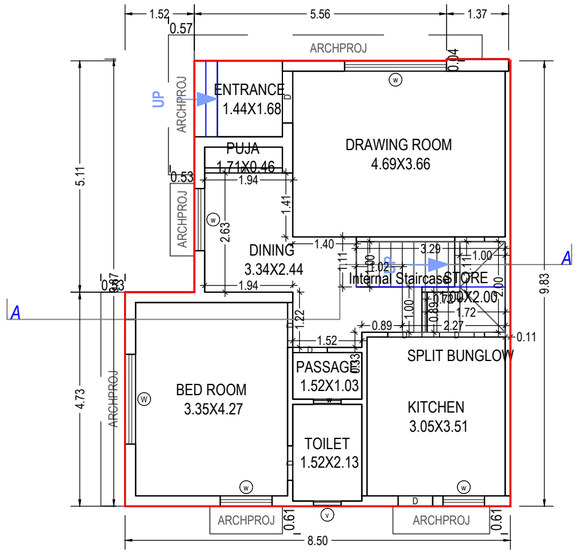


GROUND FLOOR PLAN
(Proposed)
(SCALE 1:100)

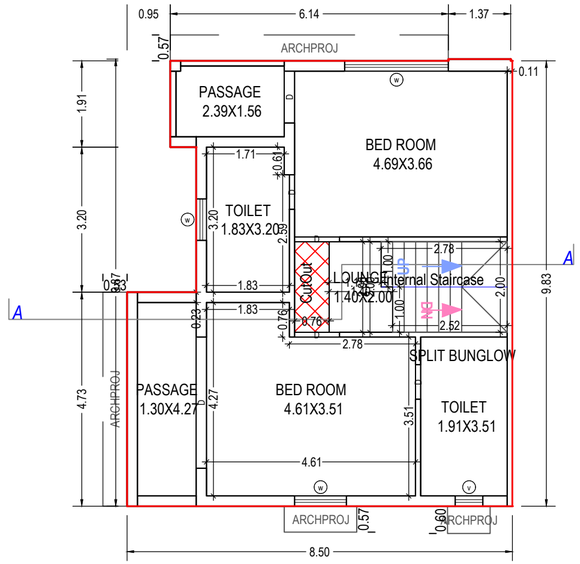

FIRST FLOOR PLAN
(Proposed)
(SCALE 1:100)

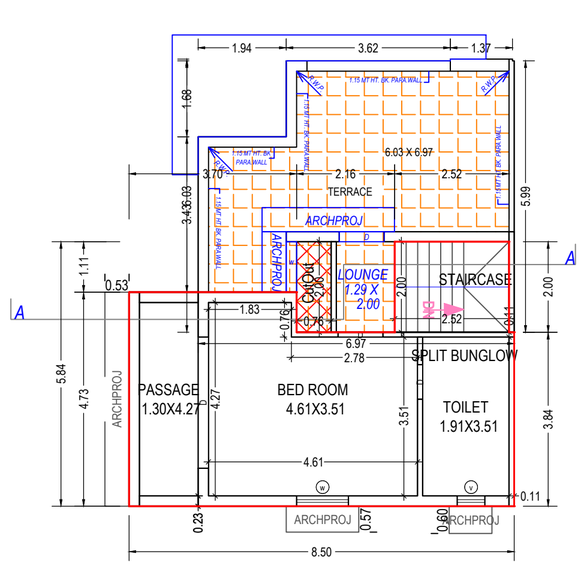


SECOND FLOOR PLAN
(Proposed)
(SCALE 1:100)

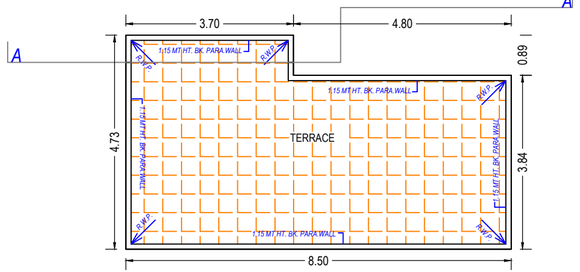


TERRACE FLOOR PLAN
(SCALE 1:100)


BUNGALOW 6

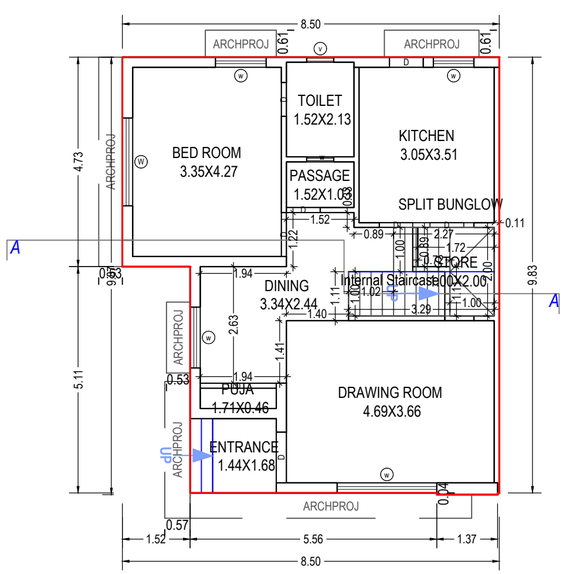


GROUND FLOOR PLAN
(Proposed)
(SCALE 1:100)

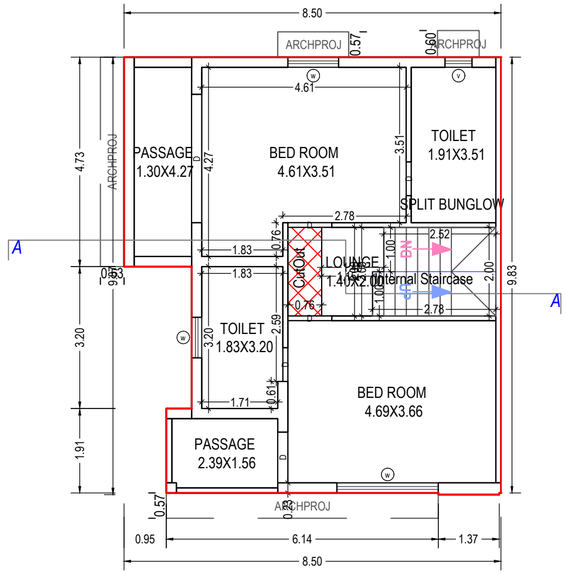

FIRST FLOOR PLAN
(Proposed)
(SCALE 1:100)

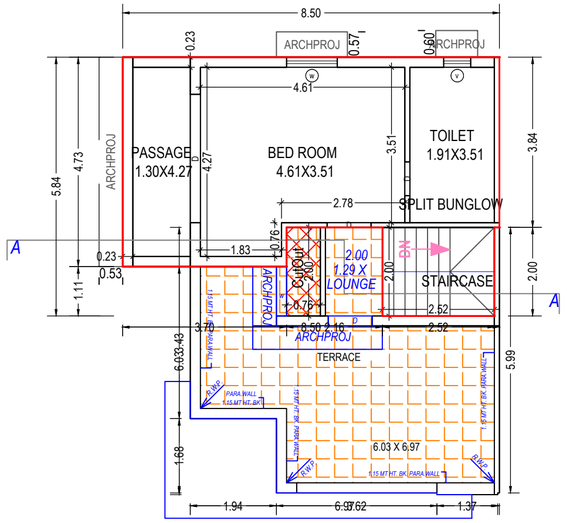


SECOND FLOOR PLAN
(Proposed)
(SCALE 1:100)

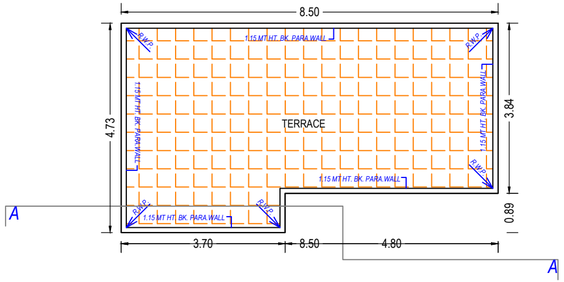


TERRACE FLOOR PLAN
(SCALE 1:100)


BUNGALOW 7

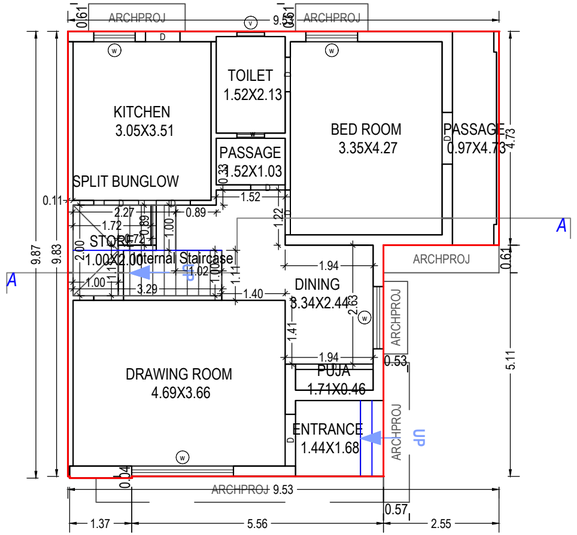


GROUND FLOOR PLAN
(Proposed)
(SCALE 1:100)

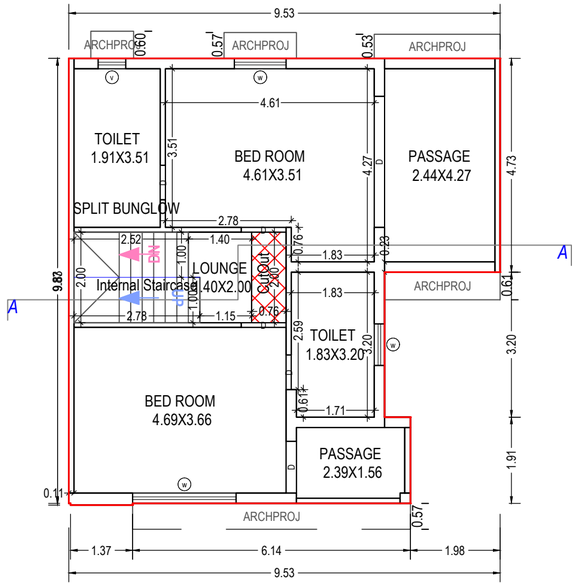

FIRST FLOOR PLAN
(Proposed)
(SCALE 1:100)

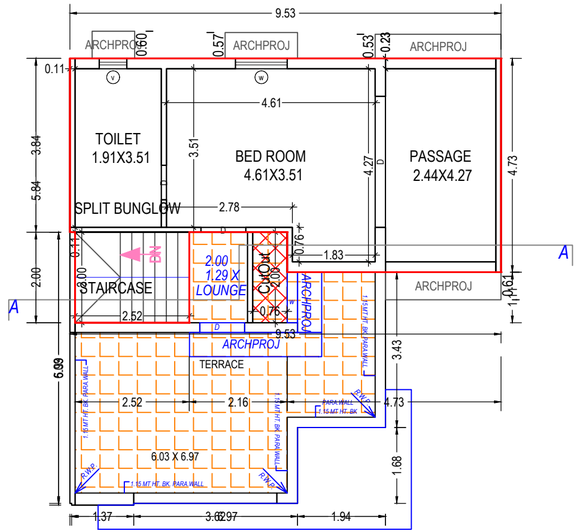


SECOND FLOOR PLAN
(Proposed)
(SCALE 1:100)

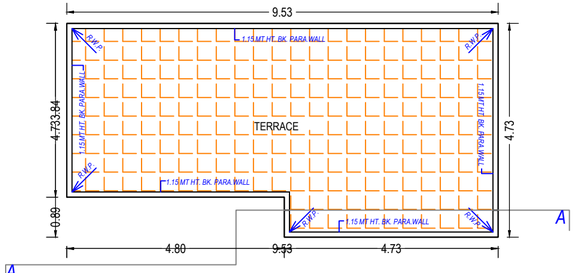


TERRACE FLOOR PLAN
(SCALE 1:100)


BUNGALOW 8

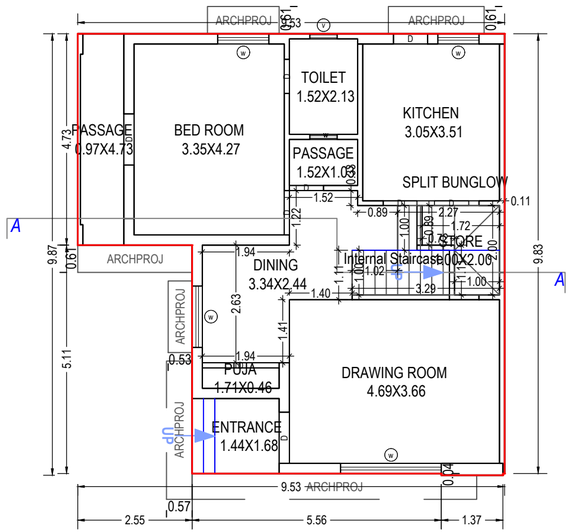


GROUND FLOOR PLAN
(Proposed)
(SCALE 1:100)

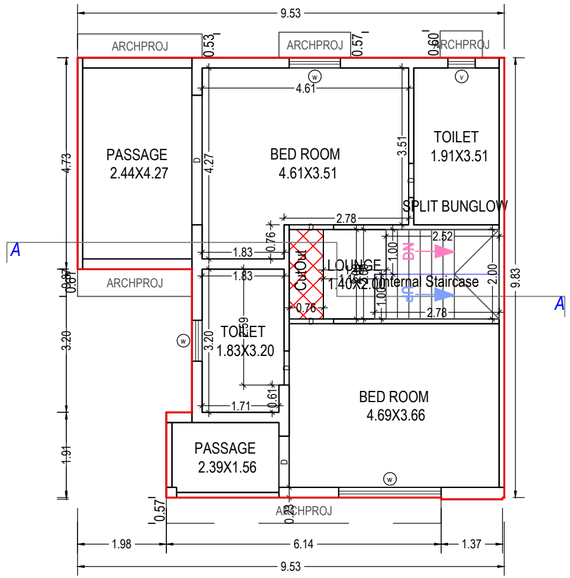

FIRST FLOOR PLAN
(Proposed)
(SCALE 1:100)

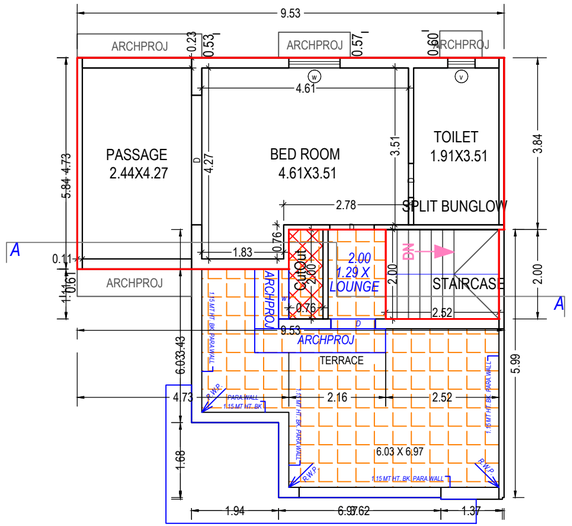


SECOND FLOOR PLAN
(Proposed)
(SCALE 1:100)

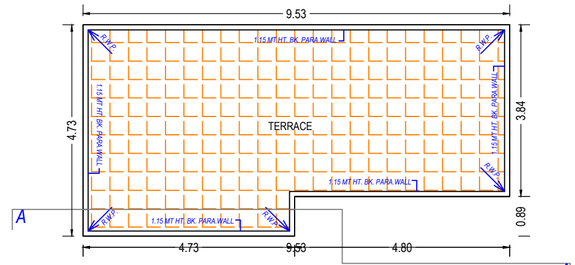


TERRACE FLOOR PLAN
(SCALE 1:100)


BUNGALOW 9

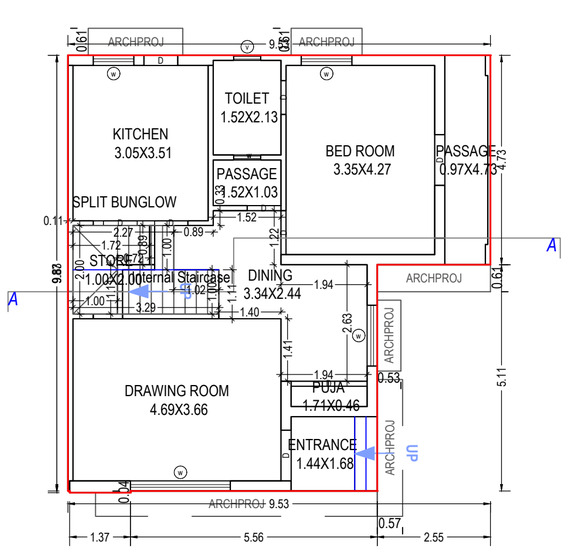


GROUND FLOOR PLAN
(Proposed)
(SCALE 1:100)

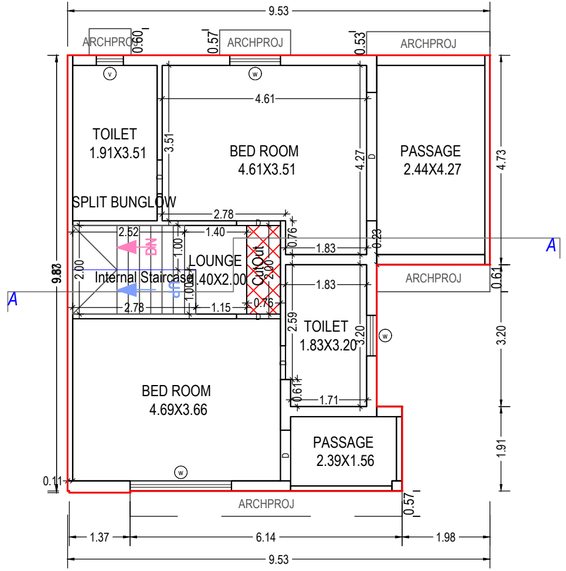

FIRST FLOOR PLAN
(Proposed)
(SCALE 1:100)

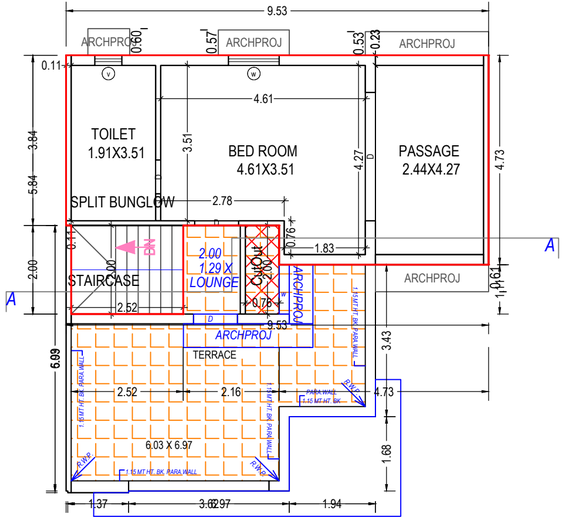


SECOND FLOOR PLAN
(Proposed)
(SCALE 1:100)

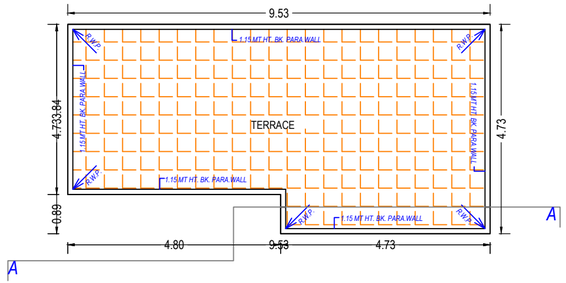


TERRACE FLOOR PLAN
(SCALE 1:100)


BUNGALOW 10

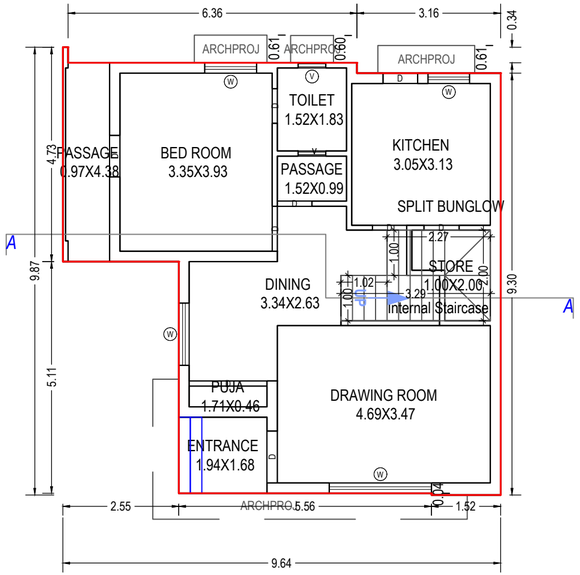


GROUND FLOOR PLAN
(Proposed)
(SCALE 1:100)

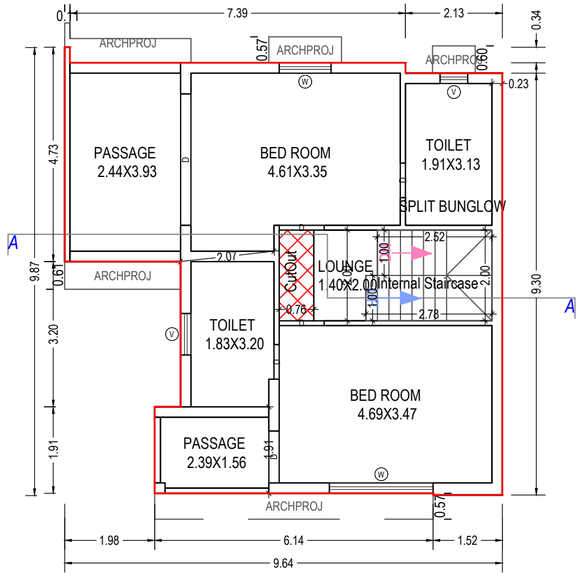

FIRST FLOOR PLAN
(Proposed)
(SCALE 1:100)

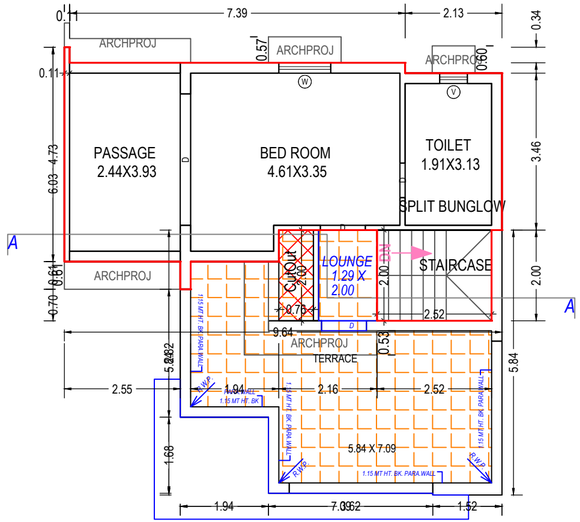


SECOND FLOOR PLAN
(Proposed)
(SCALE 1:100)

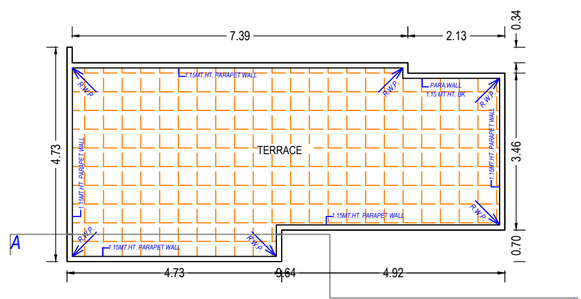

TERRACE FLOOR PLAN
(SCALE 1:100)

BUNGALOW 11

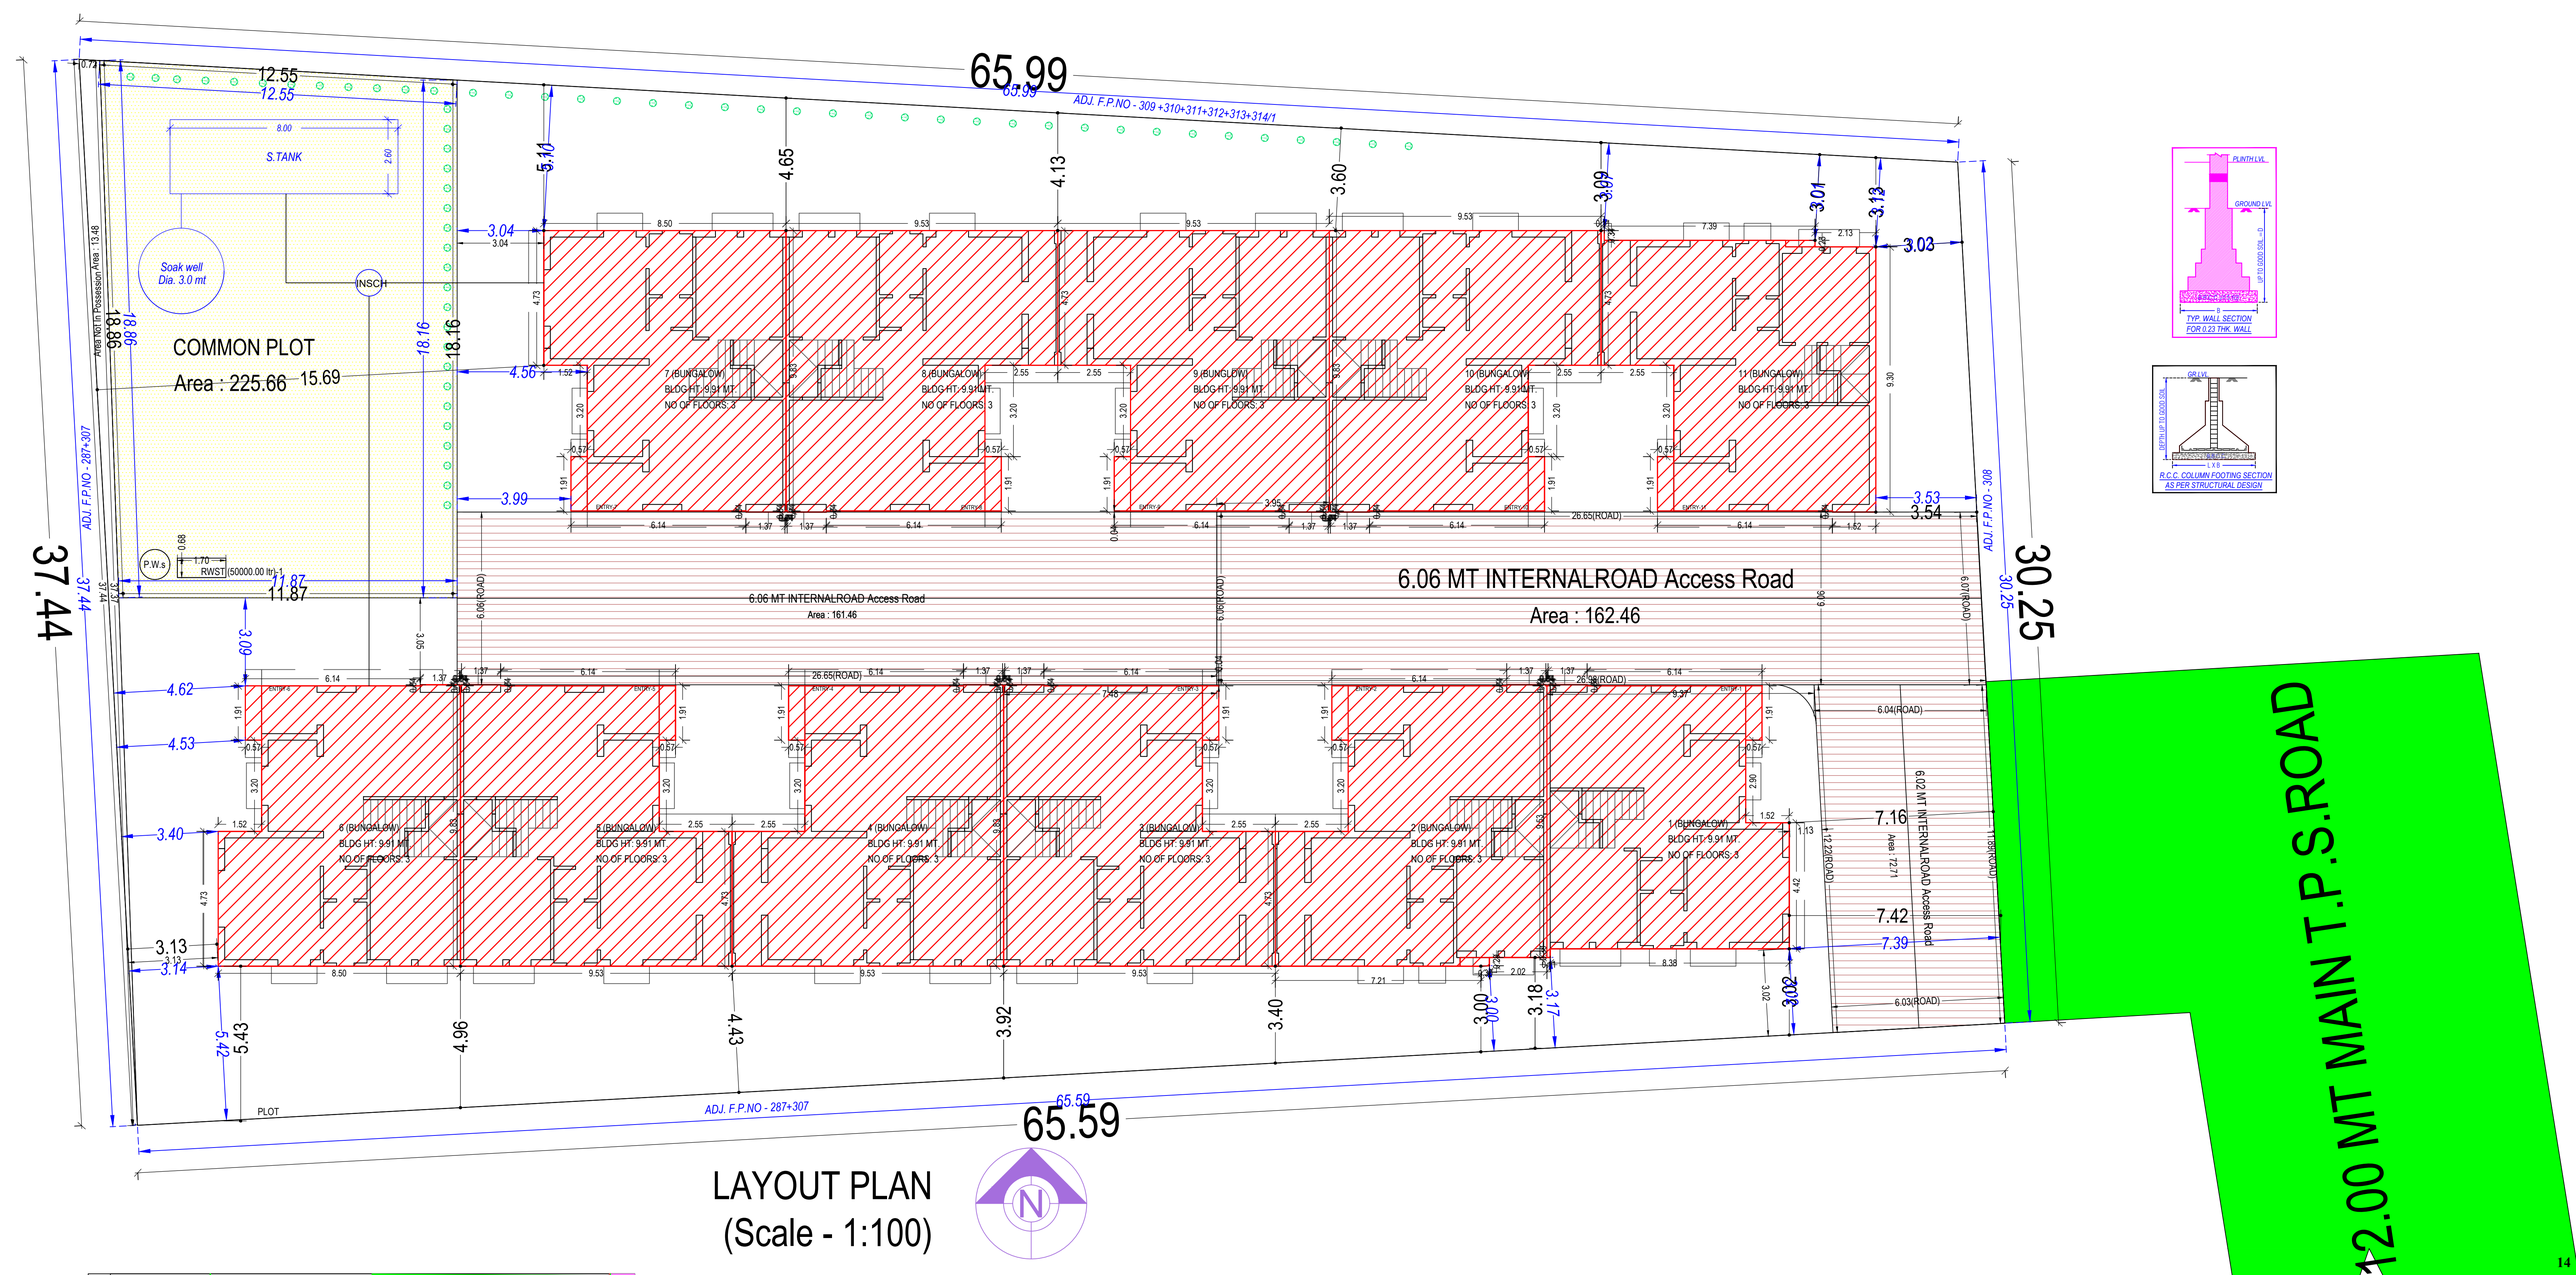

LAYOUT PLAN
(Scale - 1:100)



સ્પેસિફીકેશન :

KRISHNA VILLA

સ્ટ્રક્ચર
- આર.સી.સી ફ્રેમ સ્ટ્રક્ચર વીથ પાઈલ ફાઉન્ડેશન.

ફ્લોરીંગ
- દરેક રૂમમાં વિટ્રીફાઈડ ટાઈલ્સનું ફ્લોરીંગ.
- ઘાબાના ખુલ્લા ભાગમાં ચાઈના મોઝેકનું ફ્લોરીંગ.

ઈલેકટ્રીફીકેશન
- સ્ટાન્ડર્ડ ક્વોલીટી (આઈ.એસ.આઈ) ના કન્સીલ્ડ કોપર વાયરીંગ મોડ્યુલર ફીટીંગ સાથે.

પ્લાસ્ટર
- અંદરની દિવાલ ઉપર ફીનીશ પ્લાસ્ટર તથા બહારની દિવાલ ઉપર ડબલ કોટ પ્લાસ્ટર.

કલર
- અંદરની સાઈડ વ્હાઈટ વોલ પુટ્ટી અને બહારની બાજુ વોટરપ્રુફ કલર.

કીચન
- ગ્રેનાઈટ પ્લેટફોર્મ, એસ.એસ.સીંક તથા ફુલ હાઈટ સુધી ગ્લેઝ ટાઈલ્સ.

દરવાજા / બારીઓ
- લેમિનેટેડ ફ્લશ ડોર એમ.એસ. ફ્રેમ સાથે.
- એલ્યુમીનીયમ સેક્શનની બારીઓ સેફટી ગ્રીલ સાથે.

બાથરૂમ / ટોયલેટ
- સારી ક્વોલીટીના (આઈ.એસ.આઈ) યુપીવીસી પાઈપ ફીટીંગ તથા બ્રાન્ડેડ કંપનીના સી.પી. ફીટીંગ તથા સેનેટરીવેર સાથે.
- ફુલ હાઈટ સુધી ગ્લેઝ ટાઈલ્સ.

સીડી
- સીડી તથા પગથીયામાં ગ્રેનાઈટ તથા રાઈઝરમાં વિટ્રીફાઈડ ટાઈલ્સ.



KRISHNA VILLA

4BHK LUXURIOUS VILLA

Developer:

BT INFRACON

Contact :

+91 98253 16008

Architect :

OM DESIGN

Site : **Krishna Villa, Nr. Panchamrut Party Plot, Panchvati Area, kalol, Gujarat- 382721**

RERA No : PR/GJ/

www.gujrera.gujarat.gov.in

REDBOX.CO.IN 90 999 57 990